


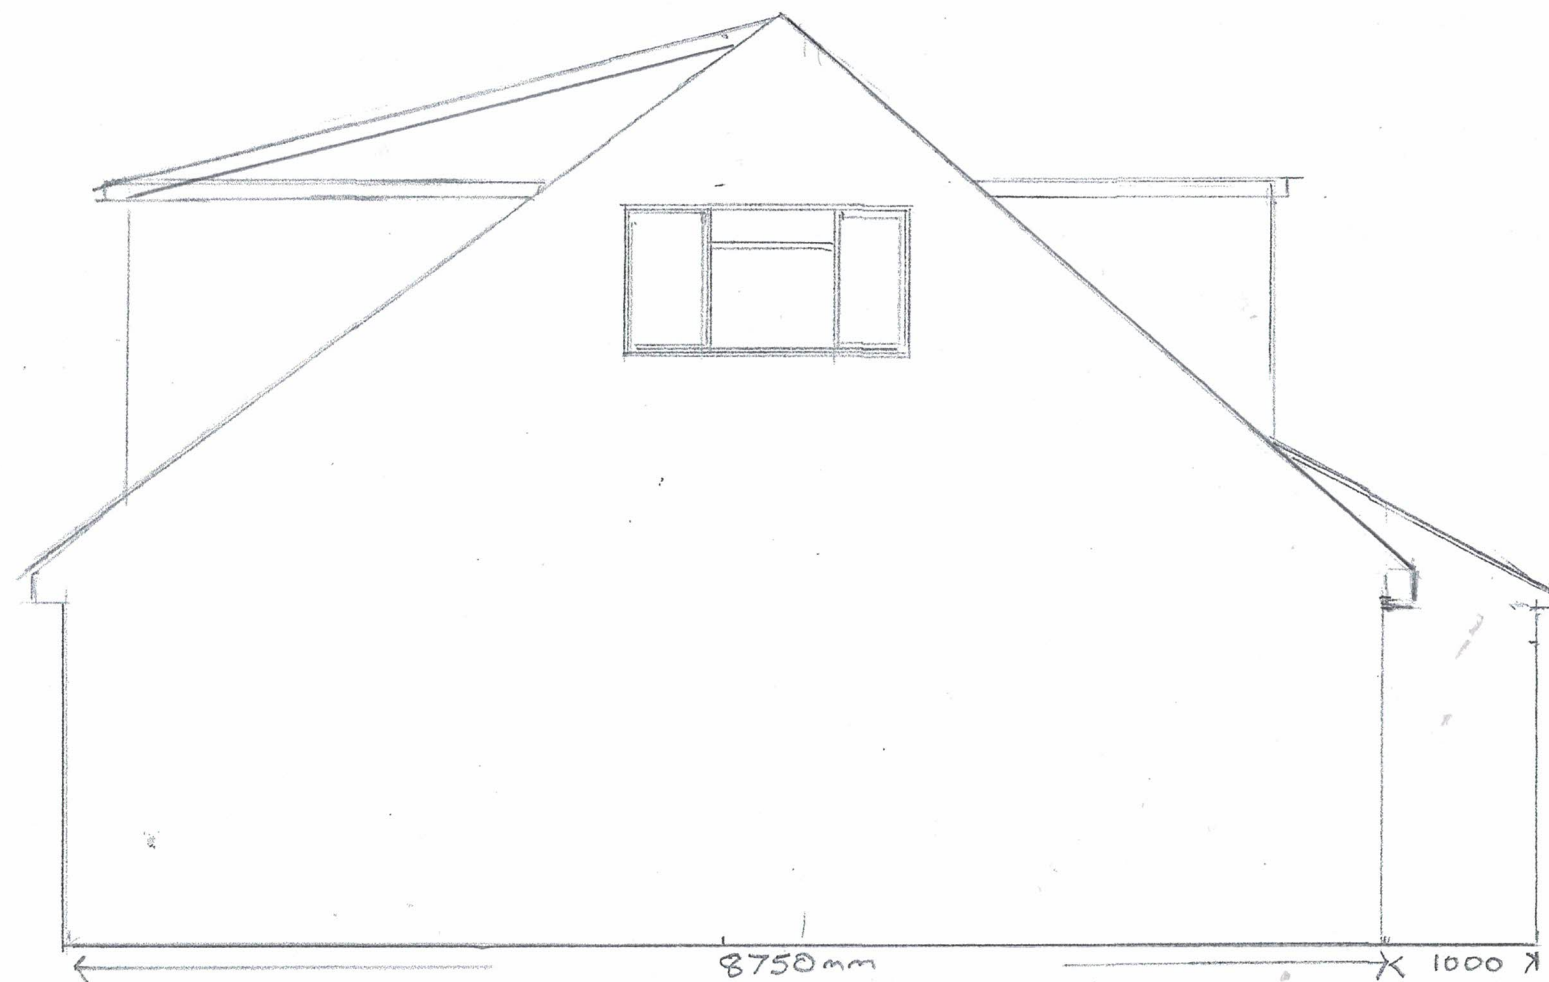

EXISTING Side Elevation

Mr. GAVIN LITTLE
10 OAKHURST DRIVE
WATERLOOVILLE
P07-7PN
NO - 002