



PHYSICAL SCALE IN METERS @ 1:100


NOTES:
This drawing has been produced solely for PLANNING/DESIGN.
Do not Scale from this Drawing except for planning purposes.
Any drainage shown is presumed and to be checked on site before commencement of works.
This drawing is the copyright of MF Designs Ltd.

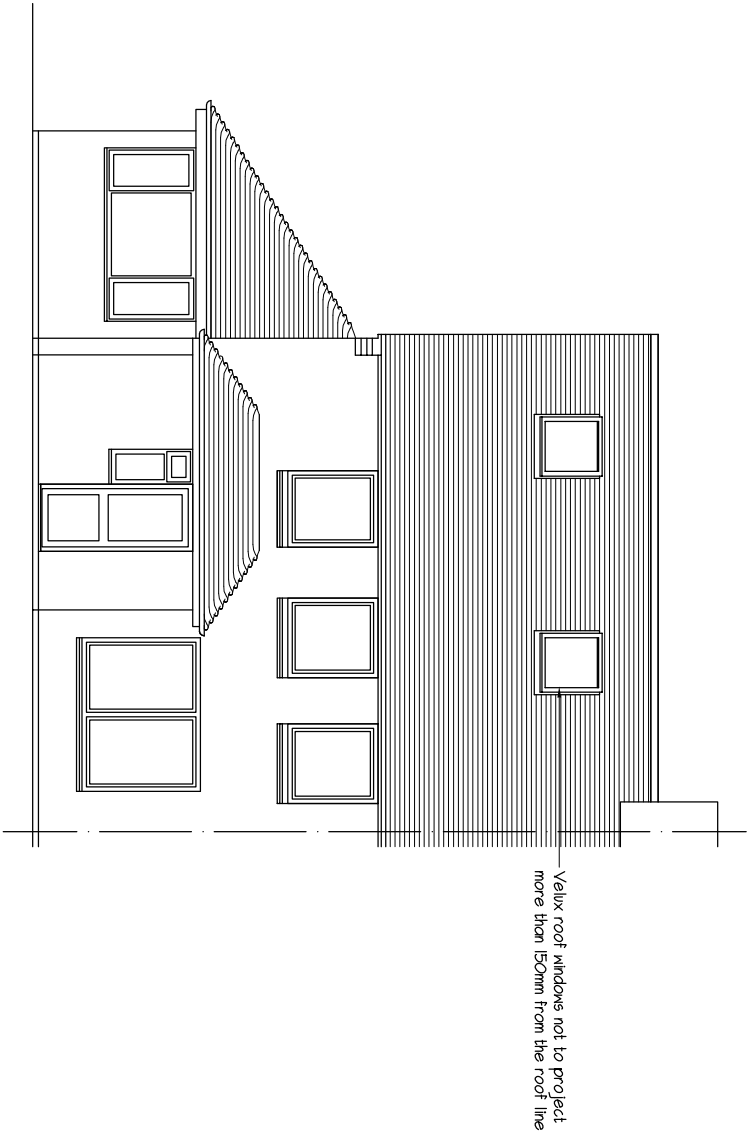


Proposed West (front)

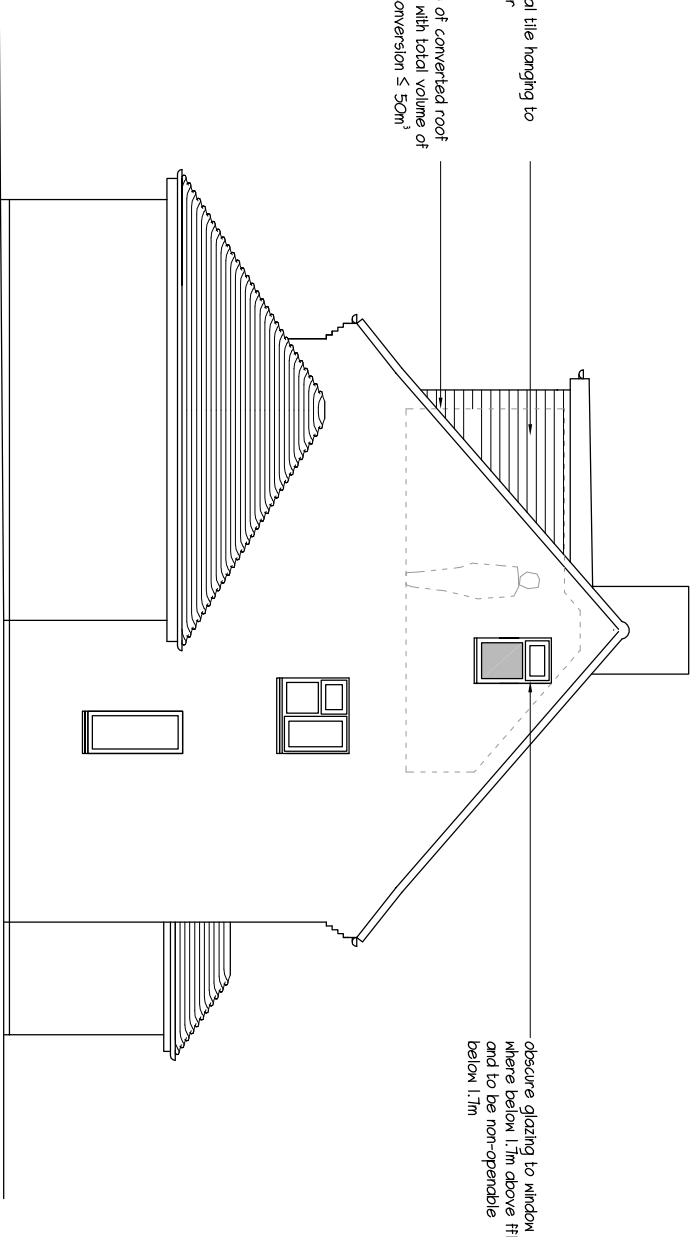

Proposed North

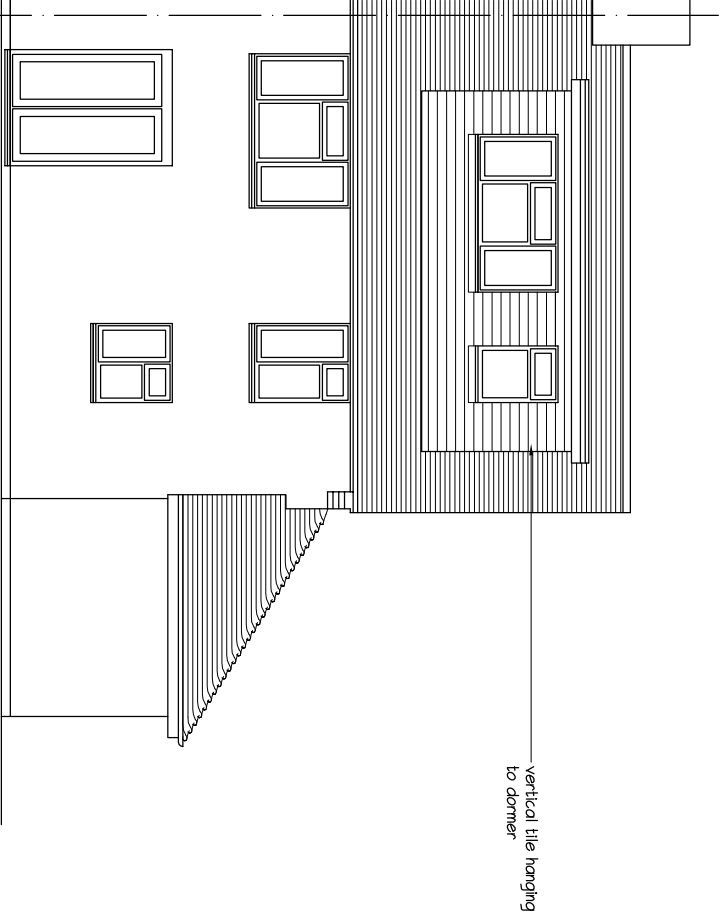

Proposed East (rear)

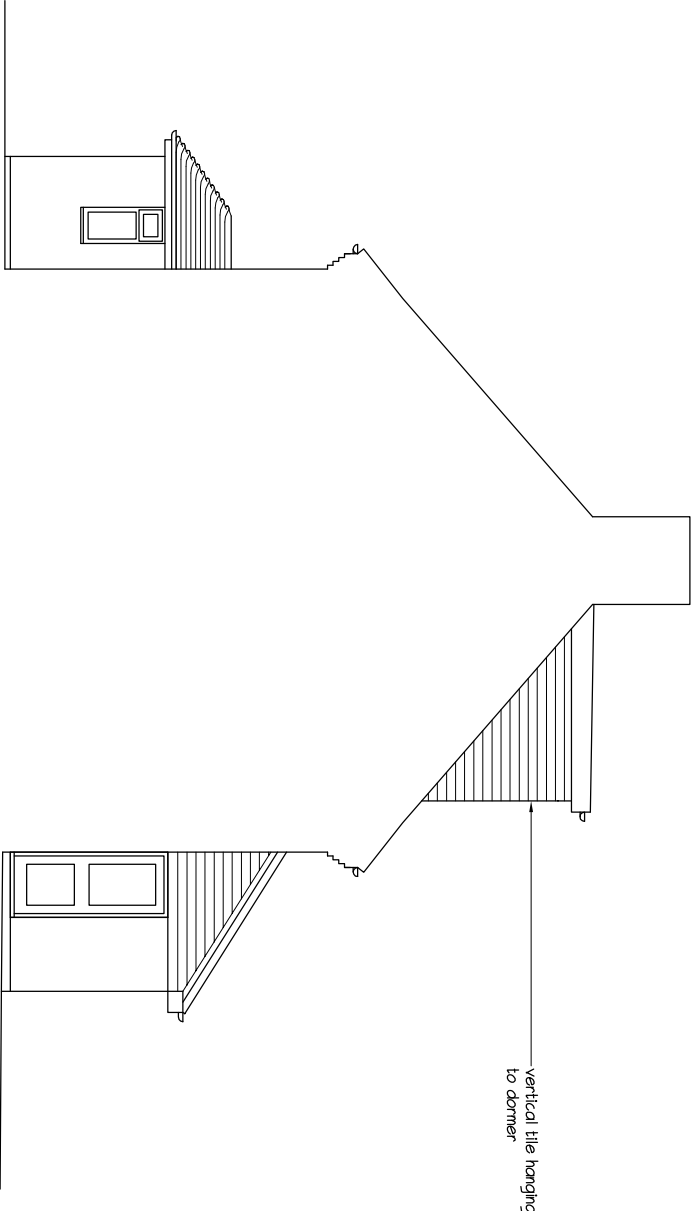

Proposed South/Section

A: 05/11/2025 - roof window above roofline/side window non-operable below 1.7m

mf designs ltd

Chartered Architects



36 Grove Road • Havant • Hampshire • PO9 1AR

t/f 02382 470967

Director: Martin Farrer RIBA • Co Registration No.4507379

e admin@mfdesigns.org.uk

Date: Aug 2025

Job No: 3370

Scale: 1:100

Dwg No: P_02.A

ROOF CONVERSION - 102 Bosmere Gardens, Emsworth. PO10 7NR