

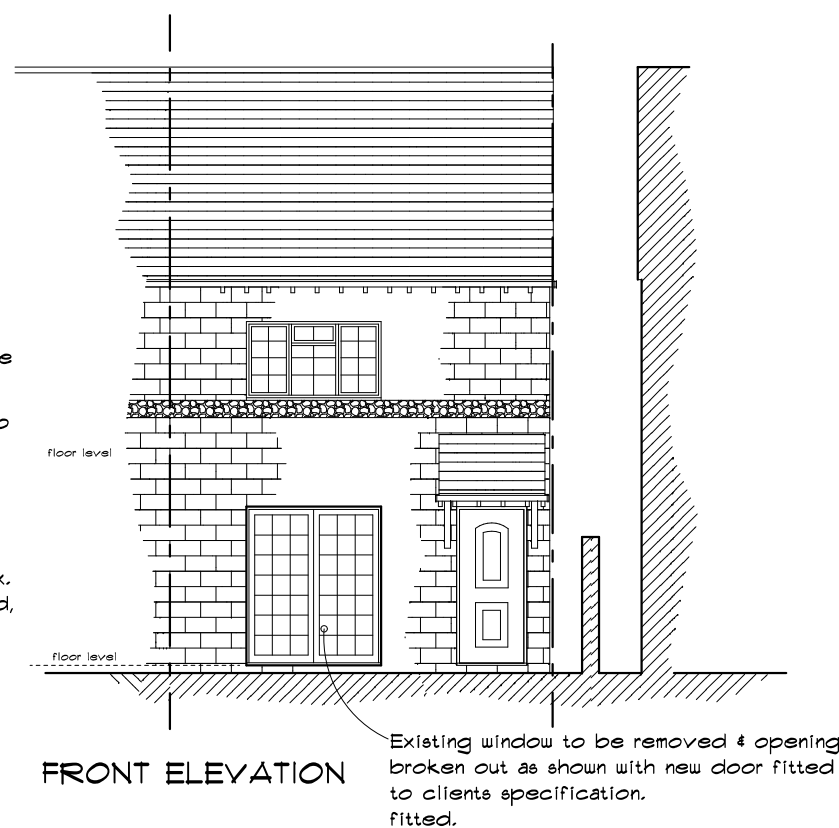
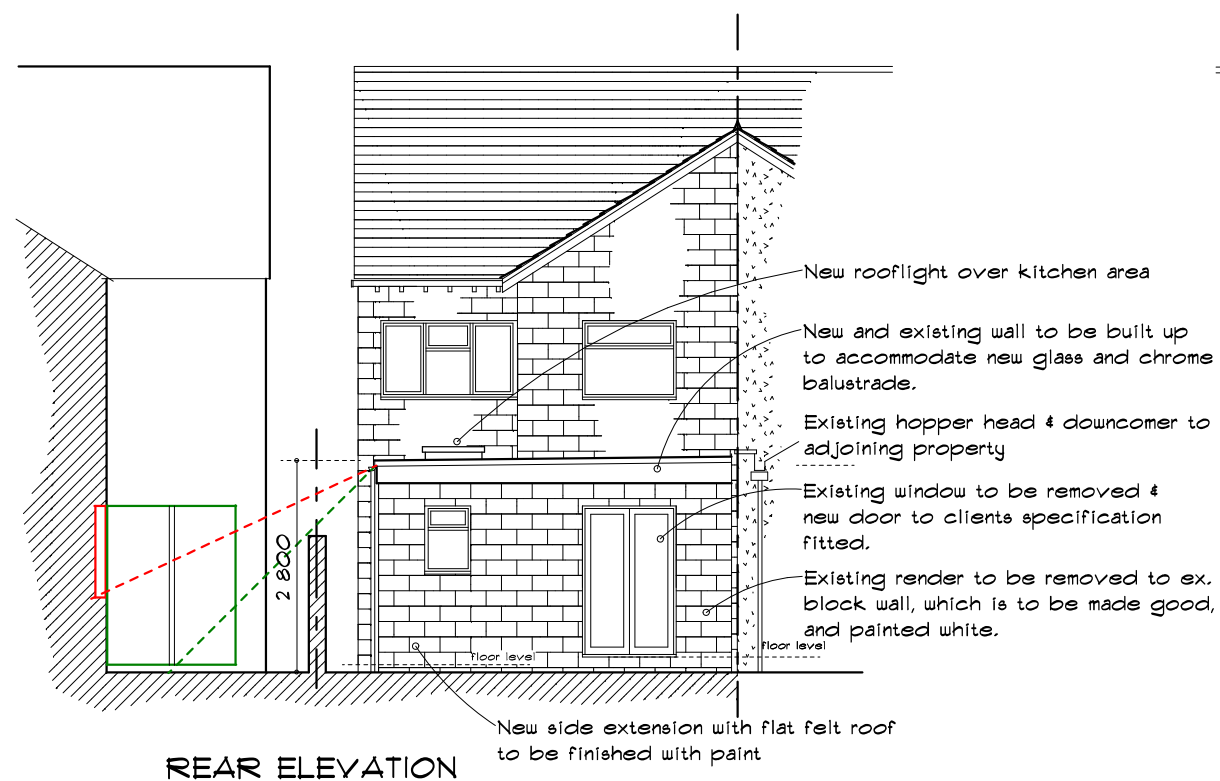


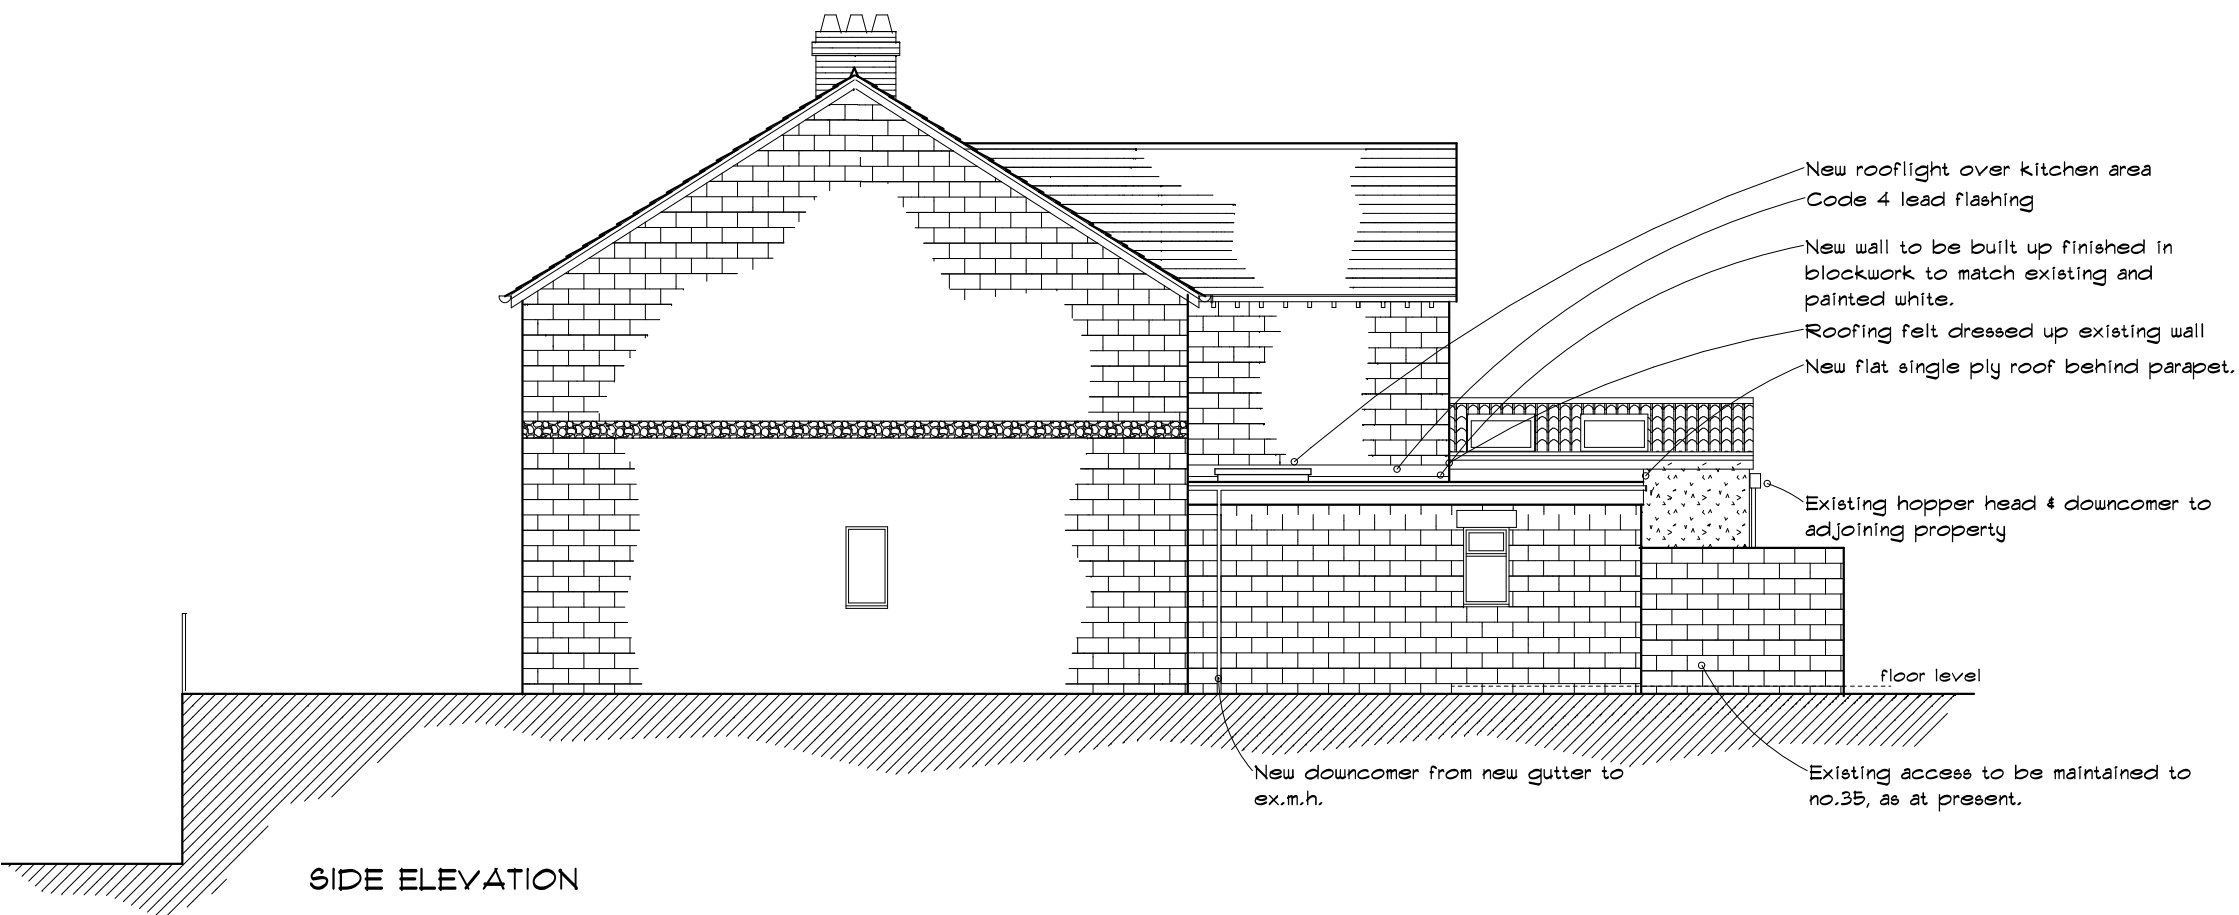

REV.C 25/10/25 SIGHTLINES TO DOOR AND WINDOWS OF NO 37 ADDED
 REV. B 26/9/25 GLAZED BALUSTRADING & PARAPET REMOVED
 REV. A 1/8/25 SHOWING GLAZED SIDE PANEL TO NO 35.

NOT TO BE USED FOR CONSTRUCTION
 FOR PLANNING PURPOSES ONLY
 DO NOT SCALE.
 ALL DIMENSIONS TO BE CHECKED ON SITE
 & DISCREPANCIES NOTIFIED TO ORIGINATOR

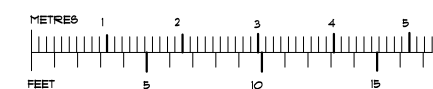

PROPOSED ELEVATIONS	
PROPOSED SIDE EXTENSION	
36 BRIDGEFOOT PATH, EMSWORTH, HAMPSHIRE. PO10 1EB	
SCALE 1:100 @ A3	DATE: APRIL 2025