


Proposed Floor Plan

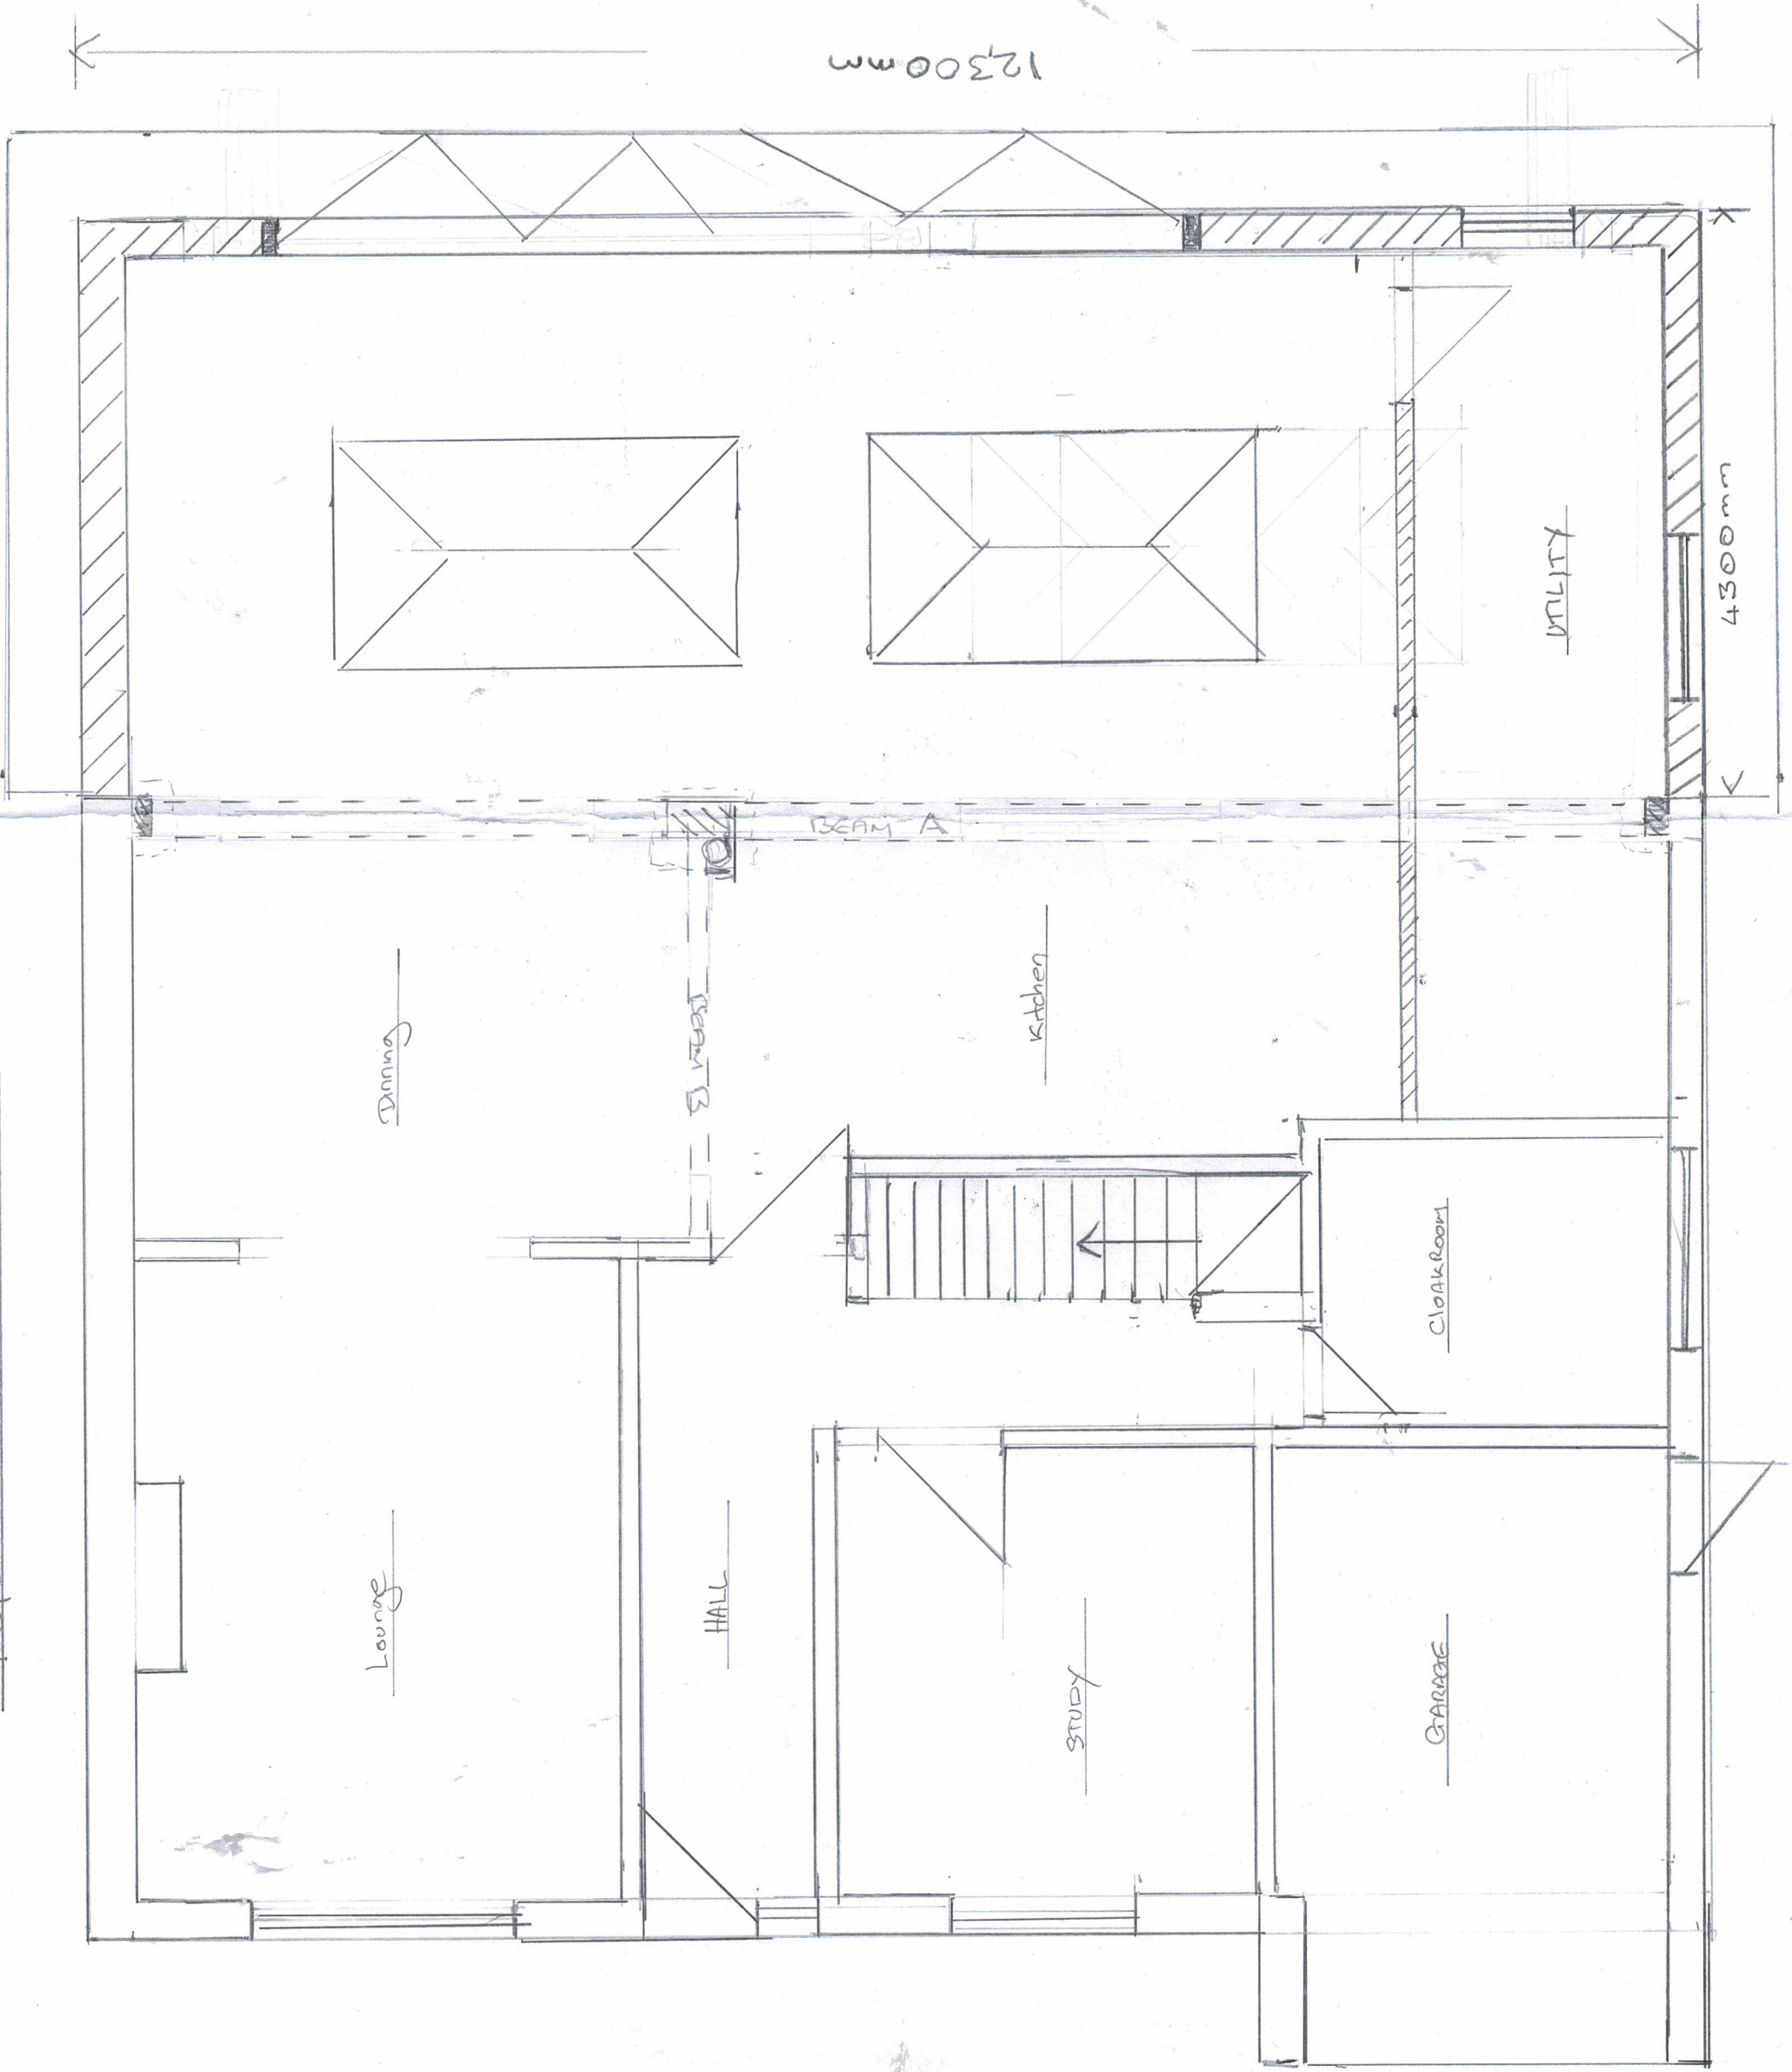

Mr Gavin Little
101 Oakhurst Drive
Waterloooville
P07-7PN
No 008