



SCALE BARS

EXISTING AND PROPOSED STREET SCENE

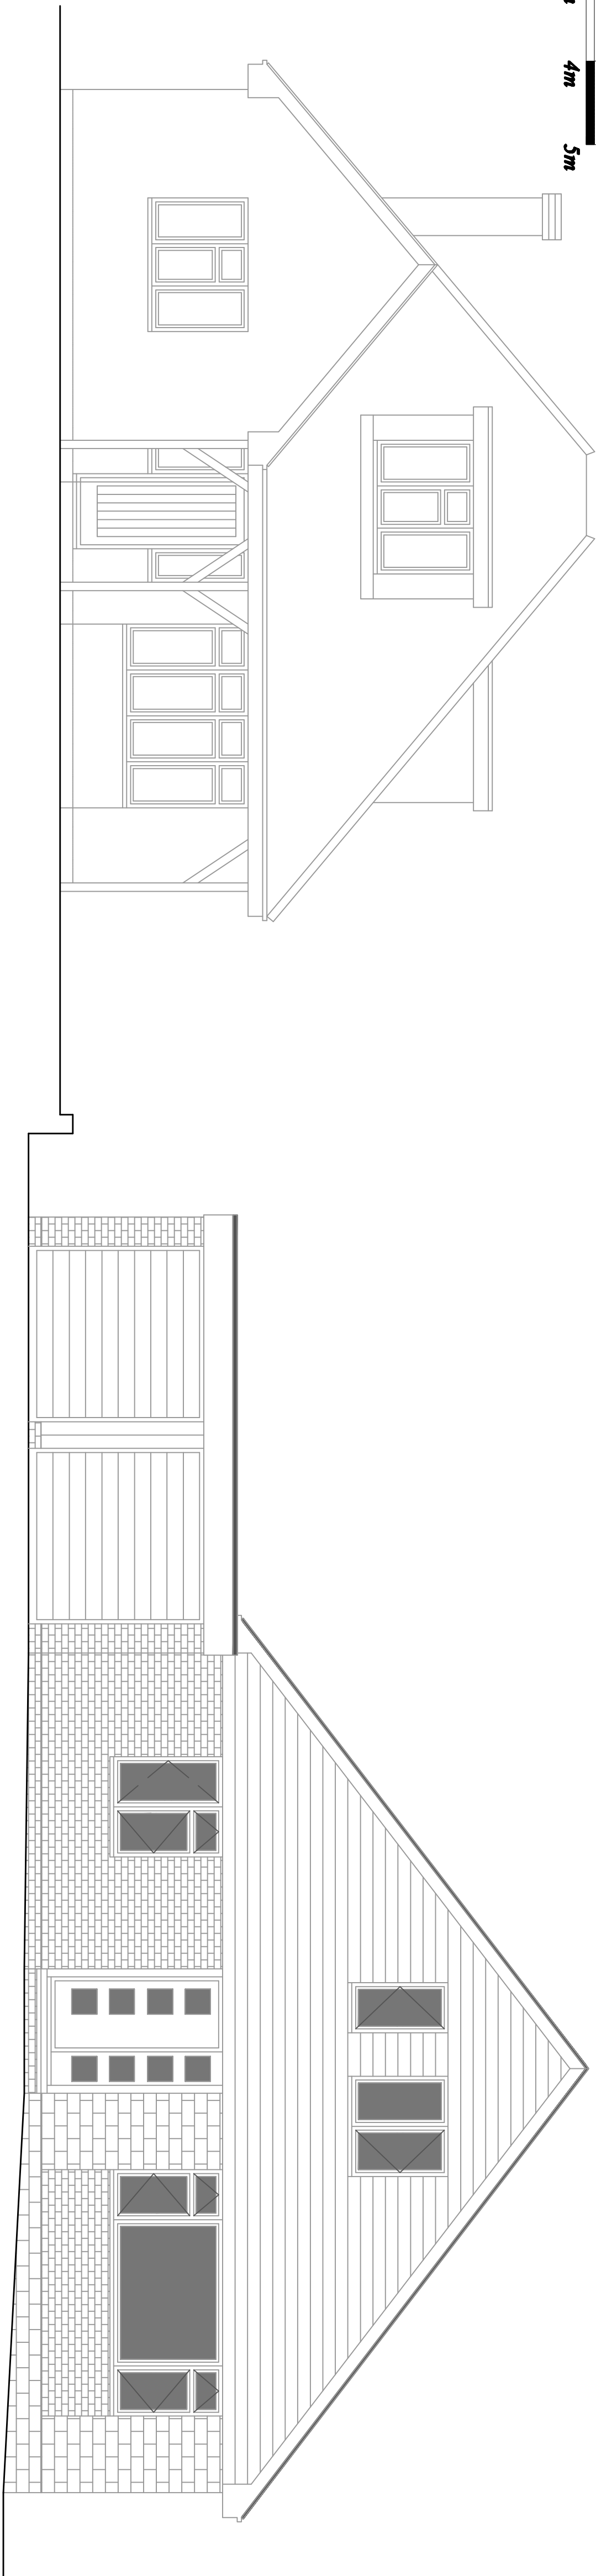

EXISTING STREET SCENE

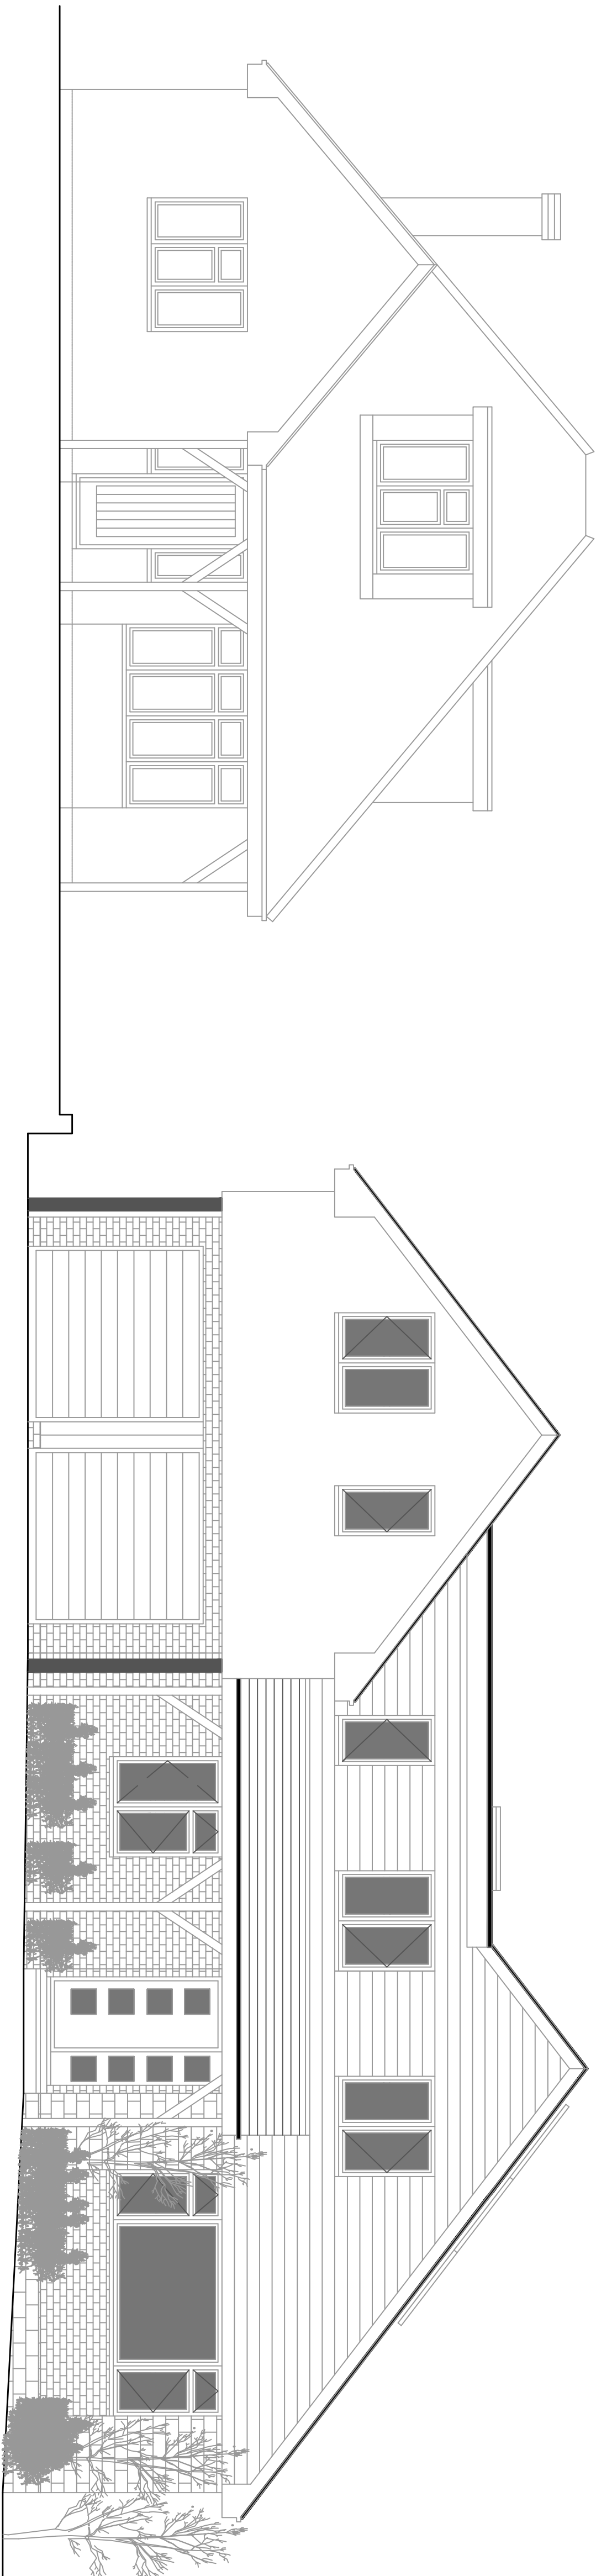

PROPOSED STREET SCENE

PLANNING DRAWINGS			
Designed by	Checked by	Date	Scale
PJM	PJM	09/2025	1/50
EXISTING AND PROPOSED STREET SCENES			
Proposed Extensions at No. 7 Old Van Diemens Road Puttrick FOI BLT		Pg11-01-10	Sheet A1