



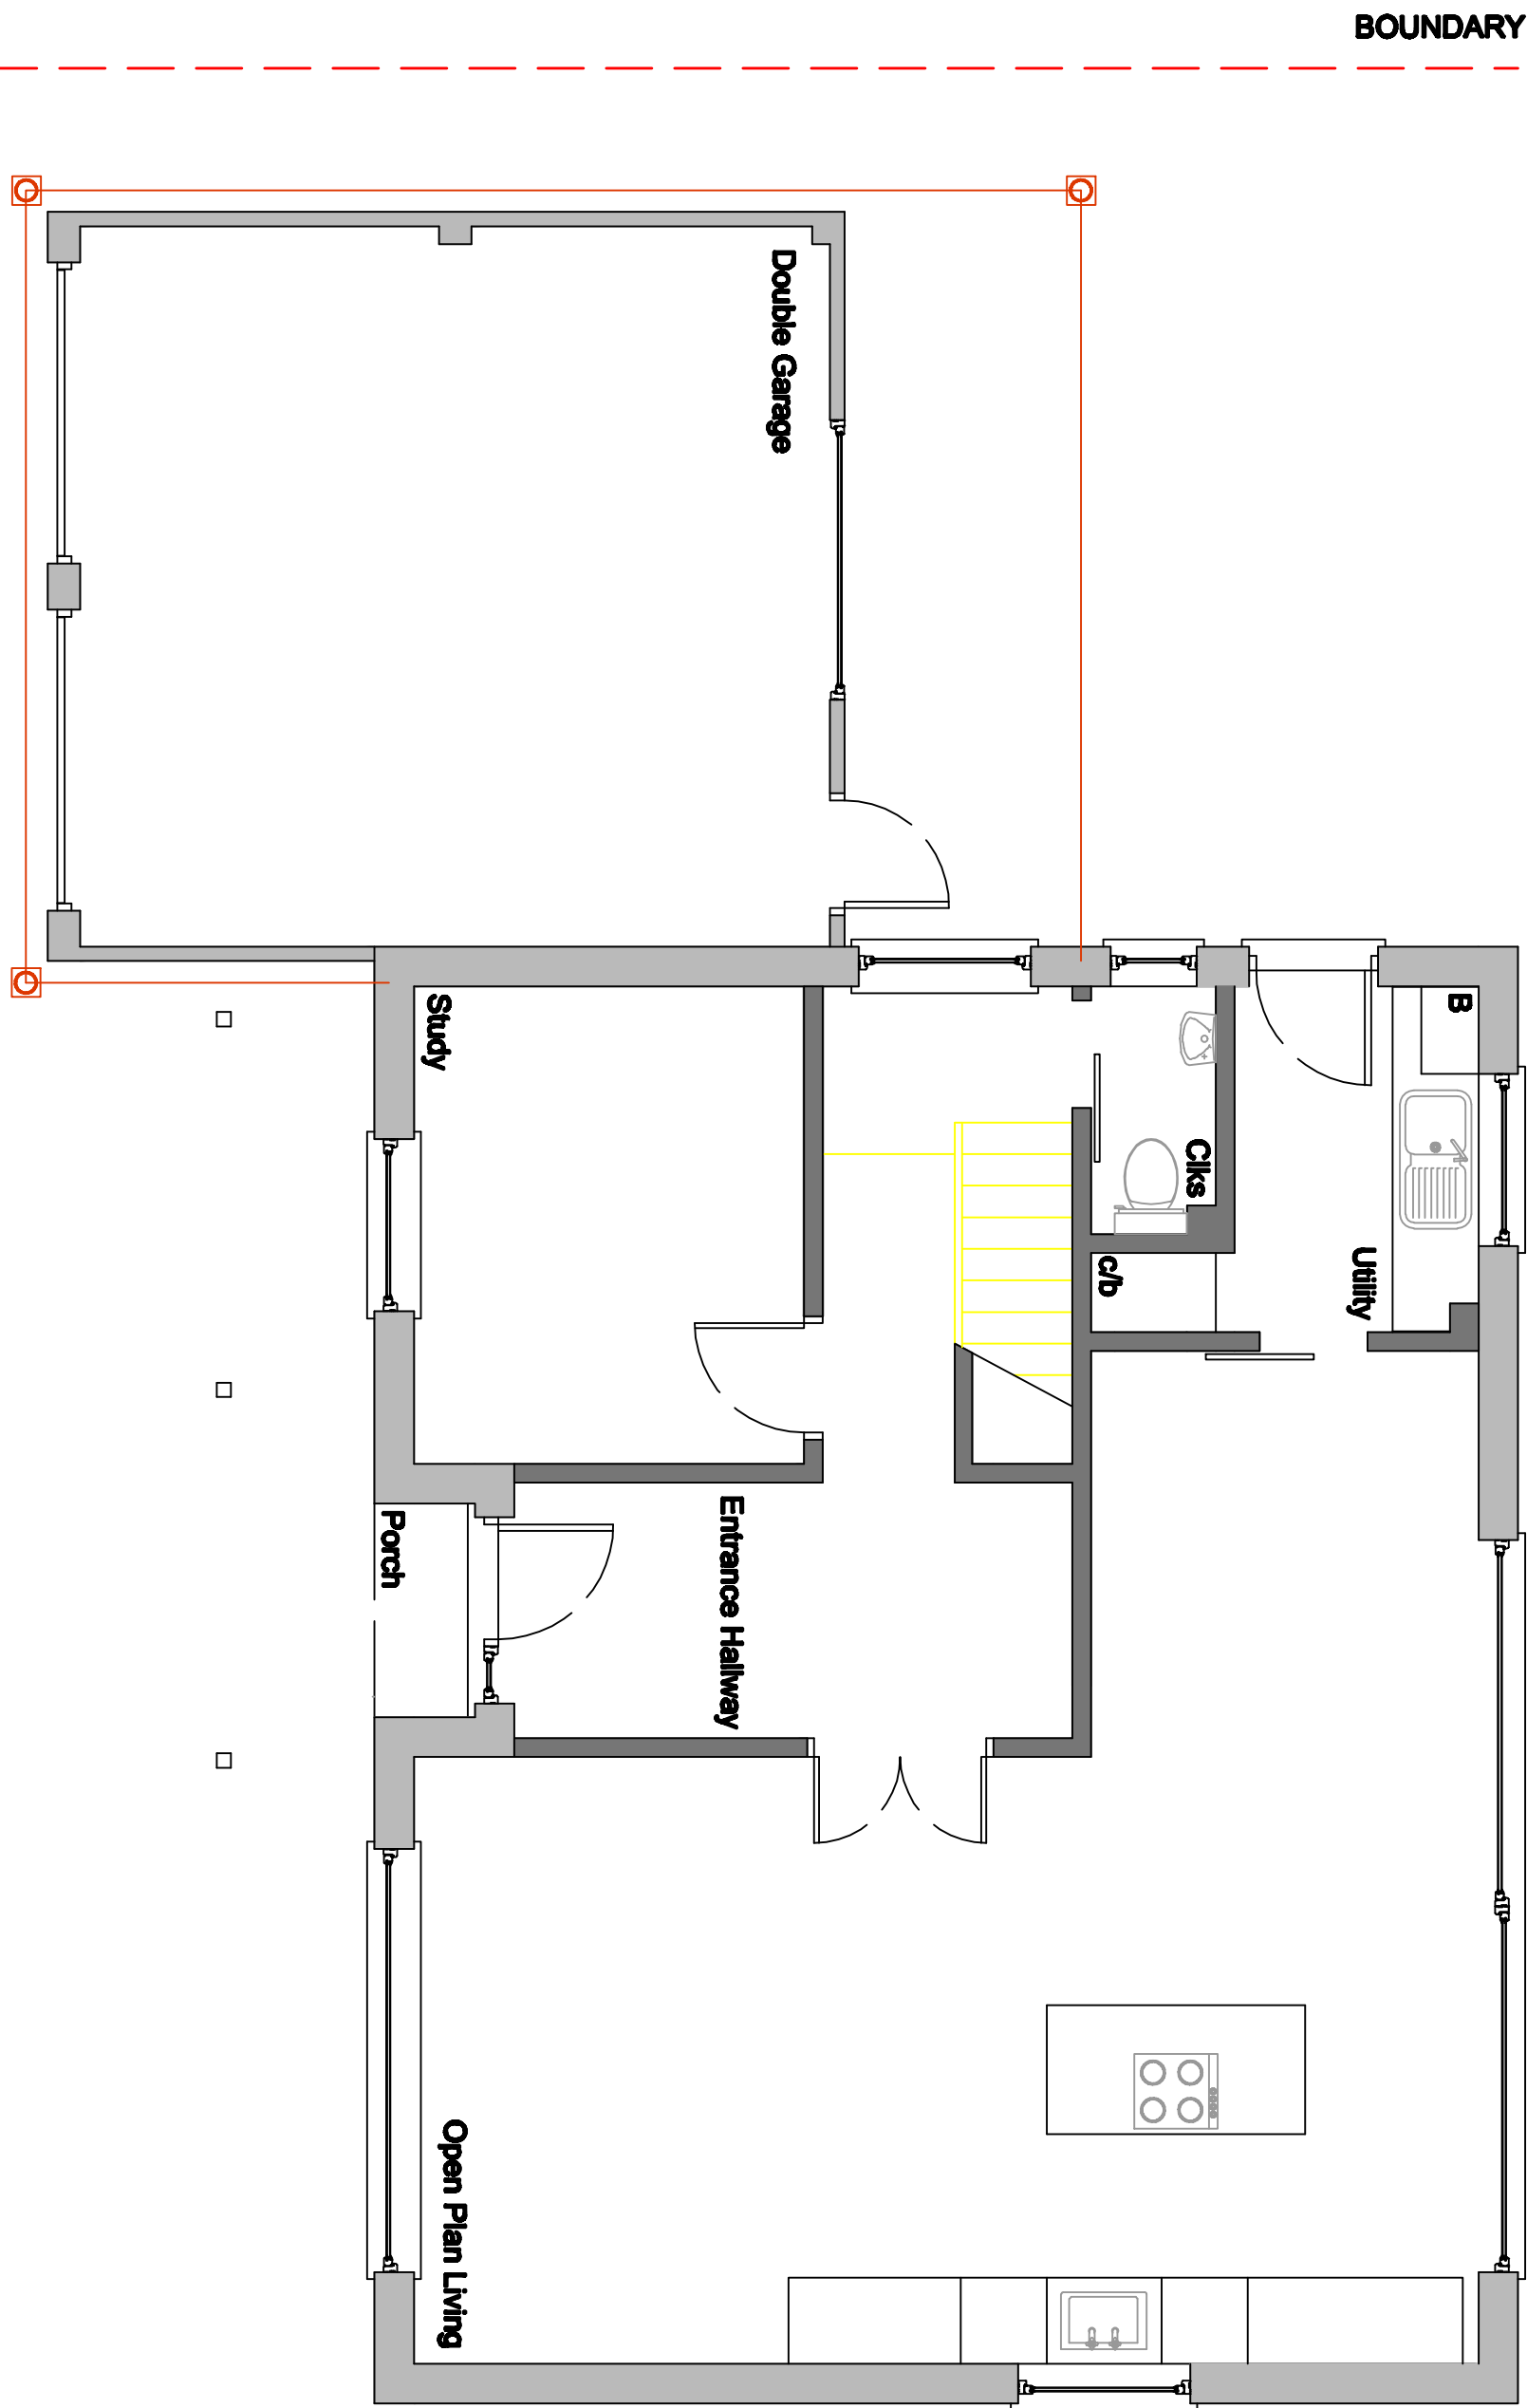


Proposed Ground Floor Plan

Proposed Ground Floor Plan
Gross External (inc. garage) = 108.50 sq.m.
Gross Internal (inc. garage) = 96.00 sq.m.

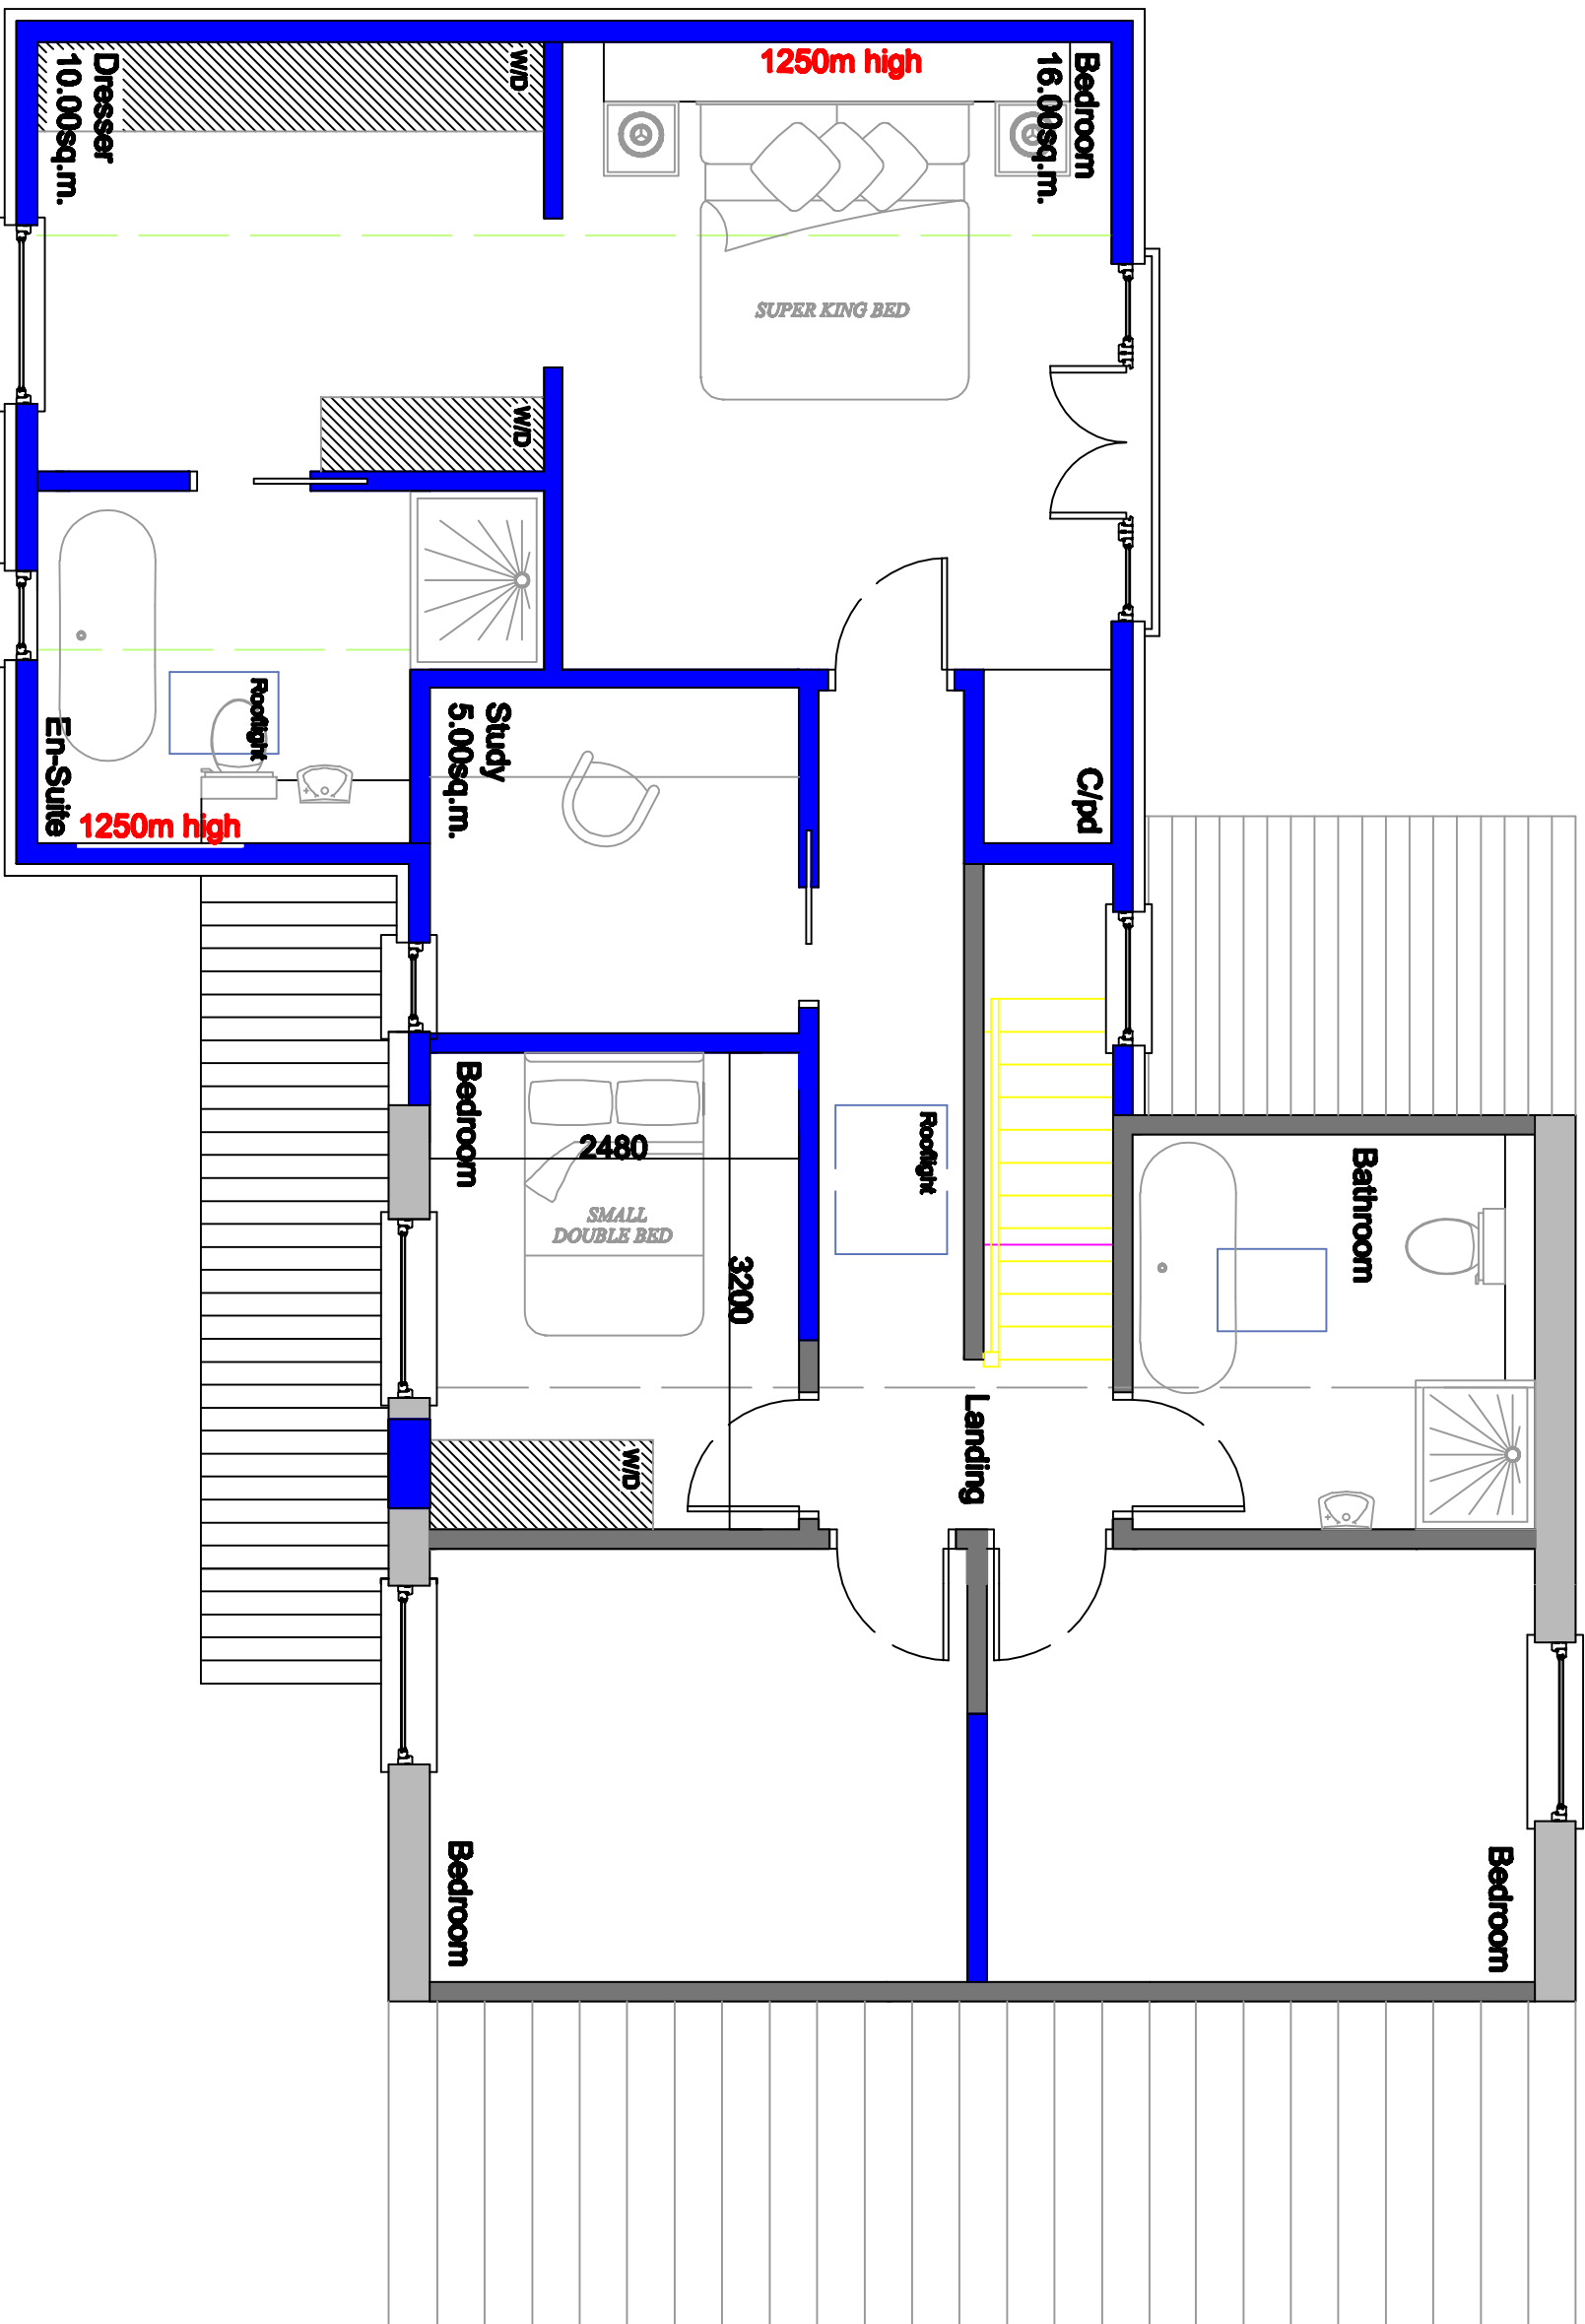

Proposed First Floor Plan

Proposed First Floor Plan
Gross External = 117.50 sq.m.
Gross Internal = 90.00 sq.m.

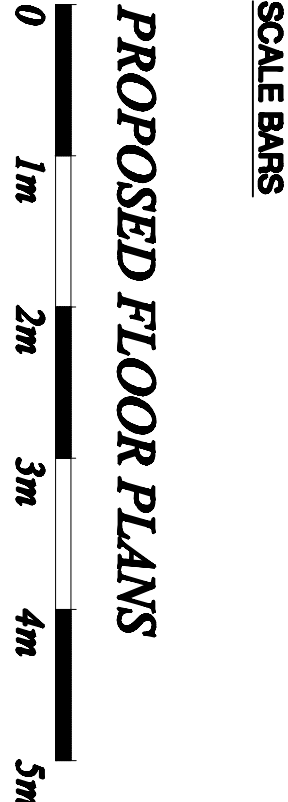

PLANNING DRAWINGS			
Designed by	Checked by	Date	Scale
PJM	PJM	09/2025	1/50
Proposed Extensions at: No. 7 Old Van Diemens Road Puttrick PO7 BLT			
PROPOSED FLOOR PLANS			
P01-1-01-08			Sheet A1