



SCALE BARS


PROPOSED ELEVATIONS

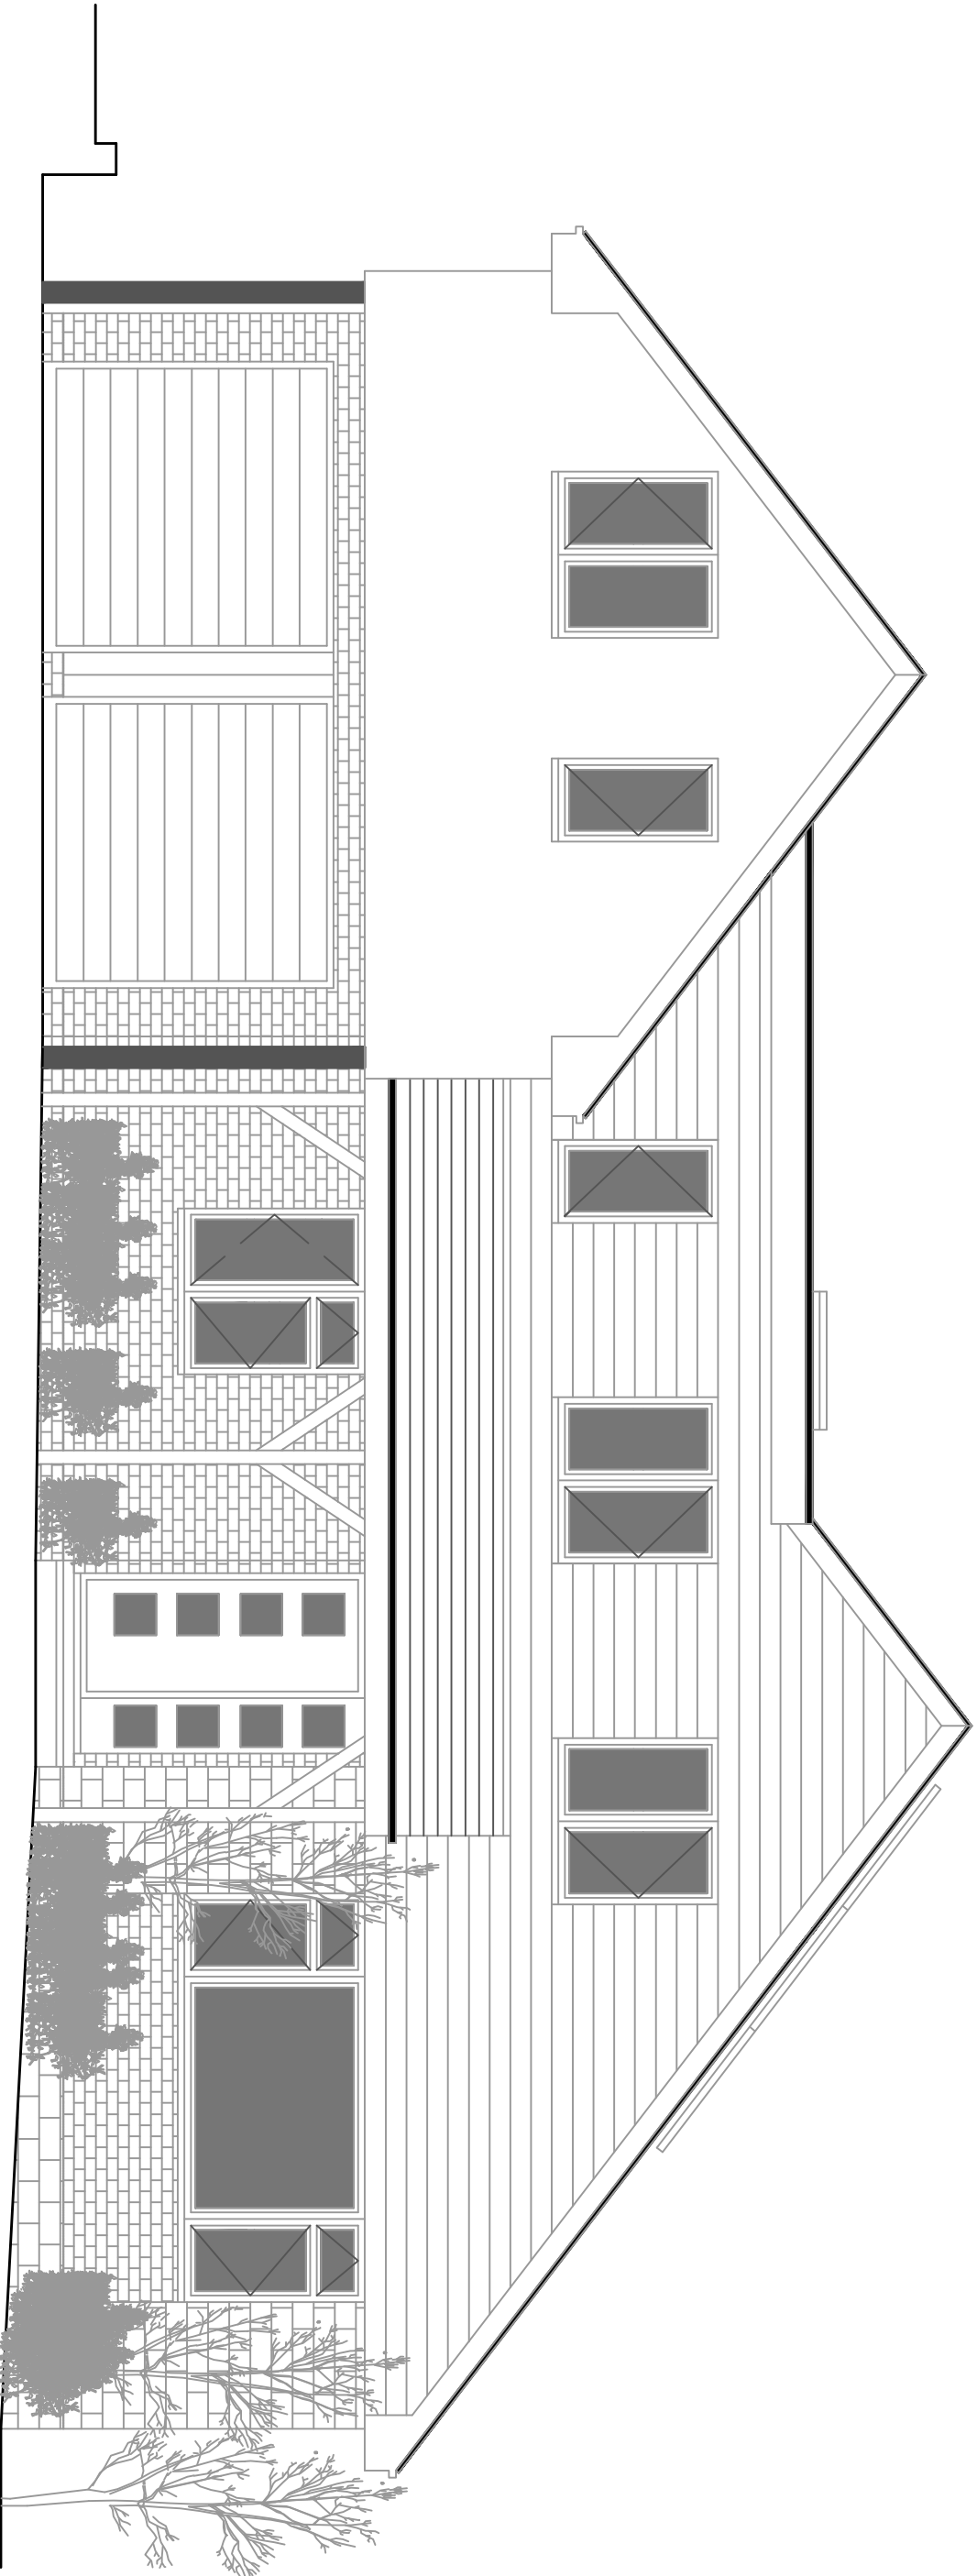


PROPOSED FRONT ELEVATION

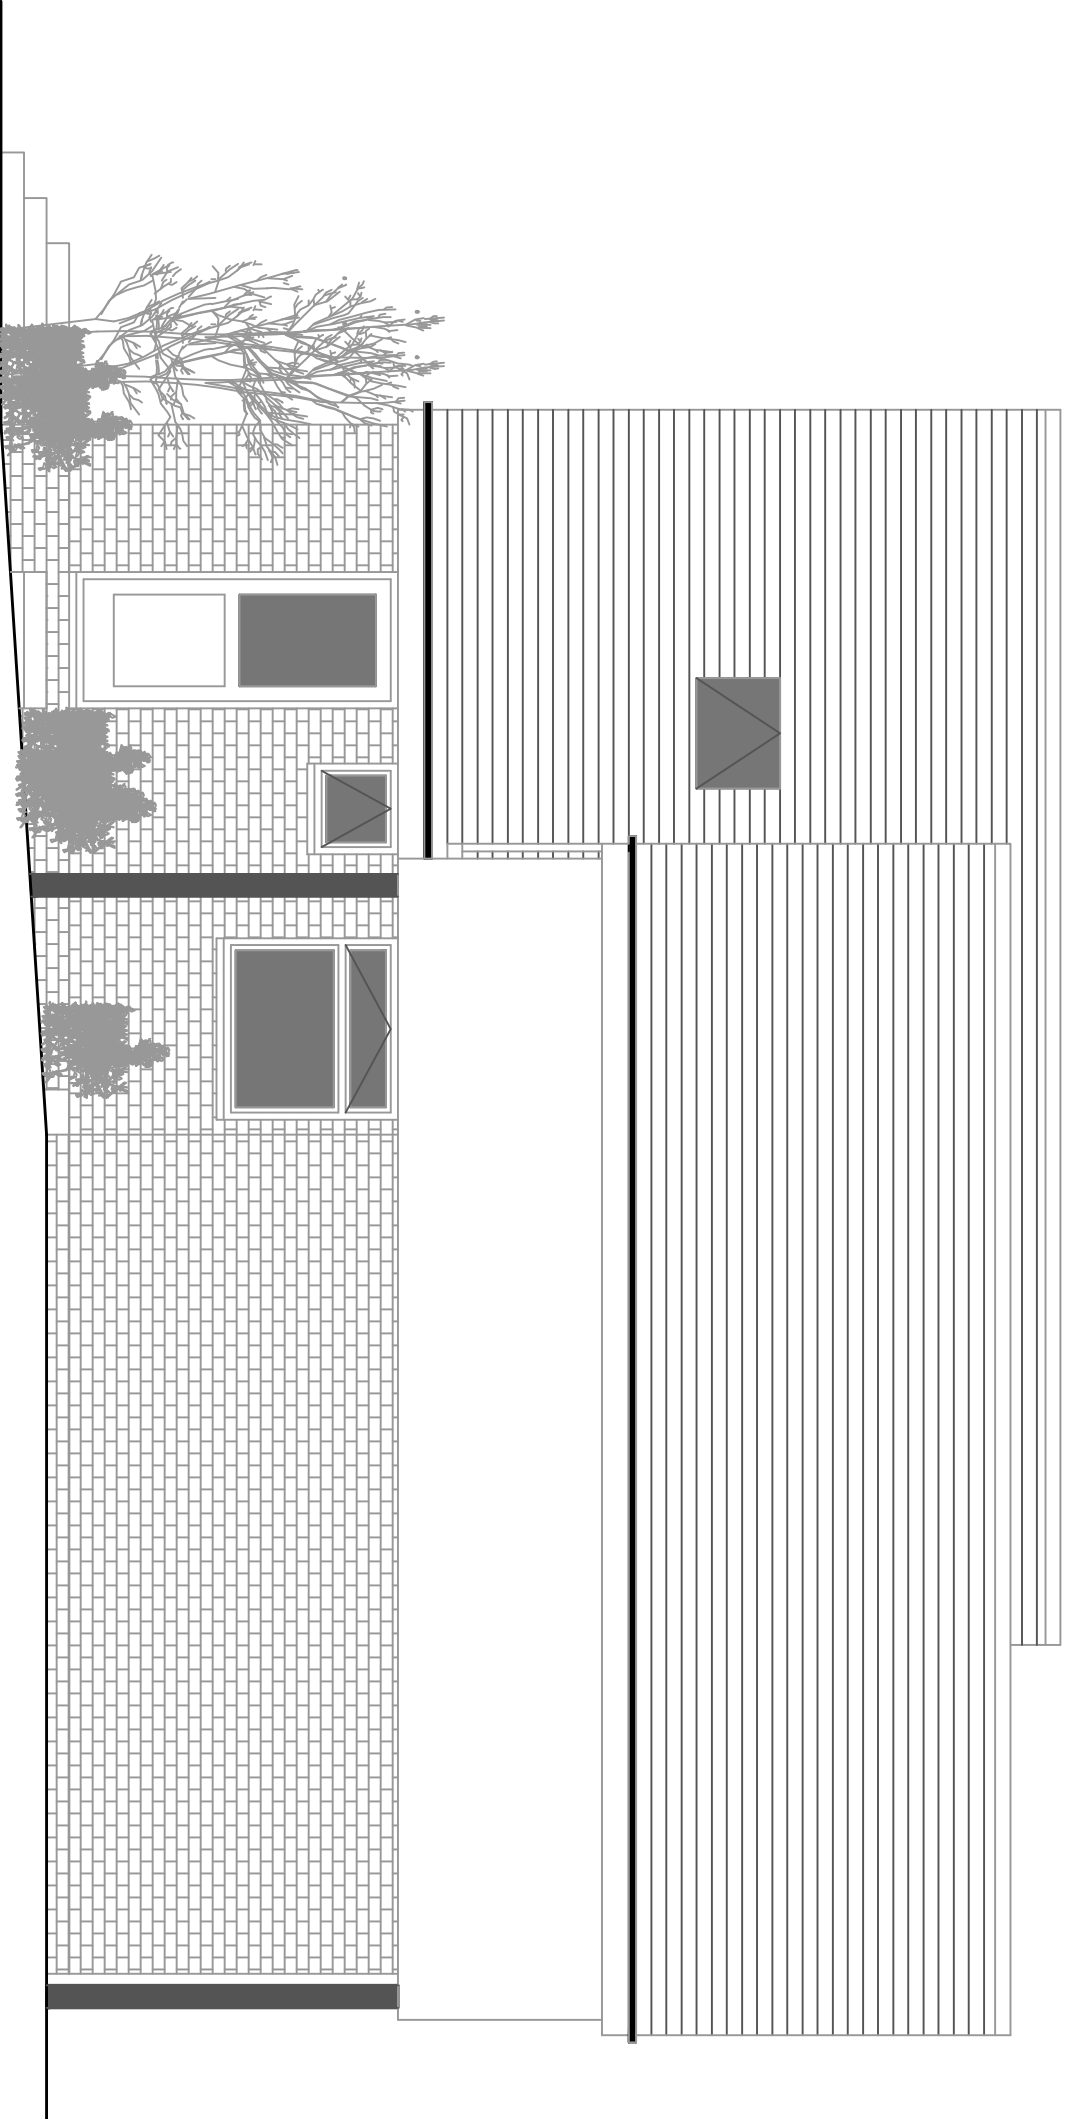

PROPOSED SIDE ELEVATION

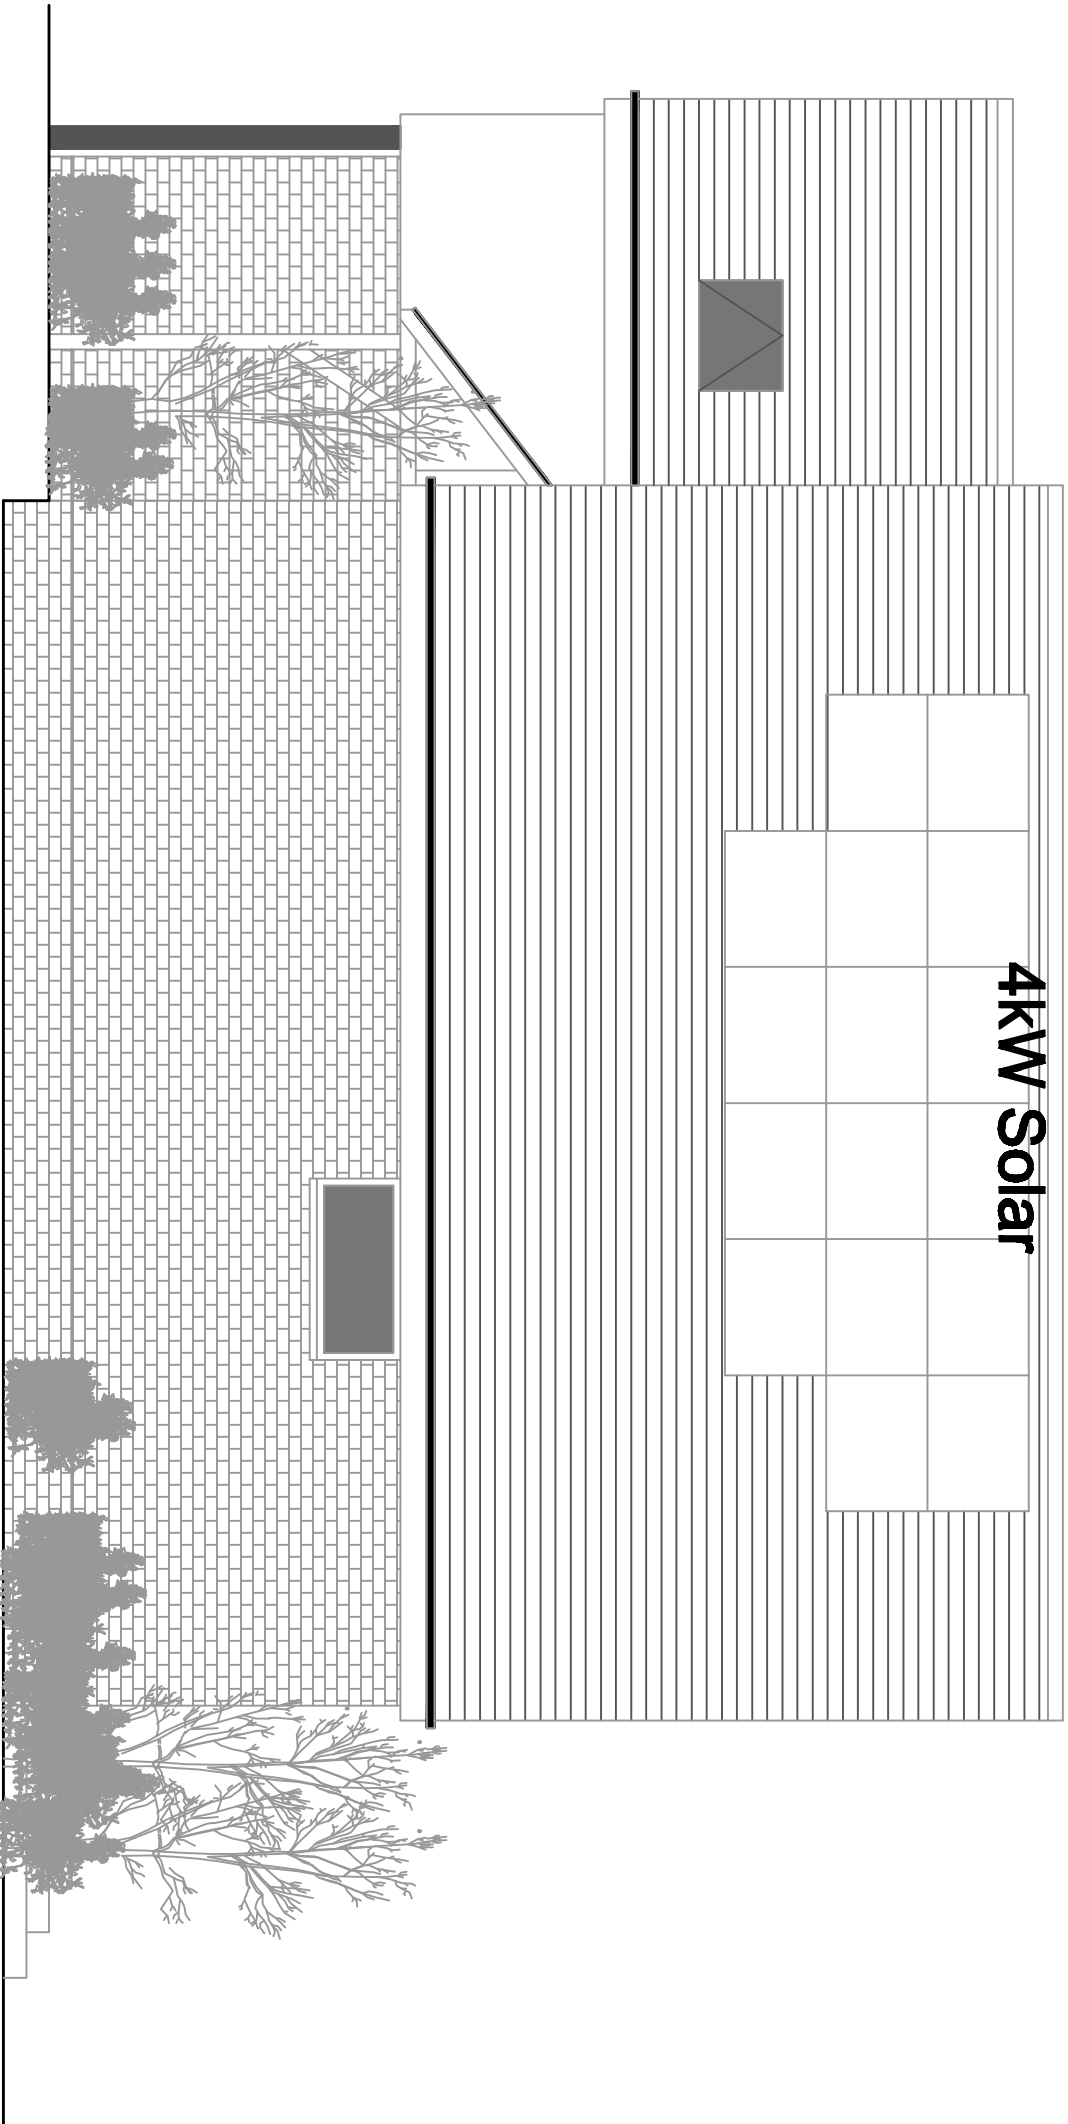

PROPOSED SIDE ELEVATION

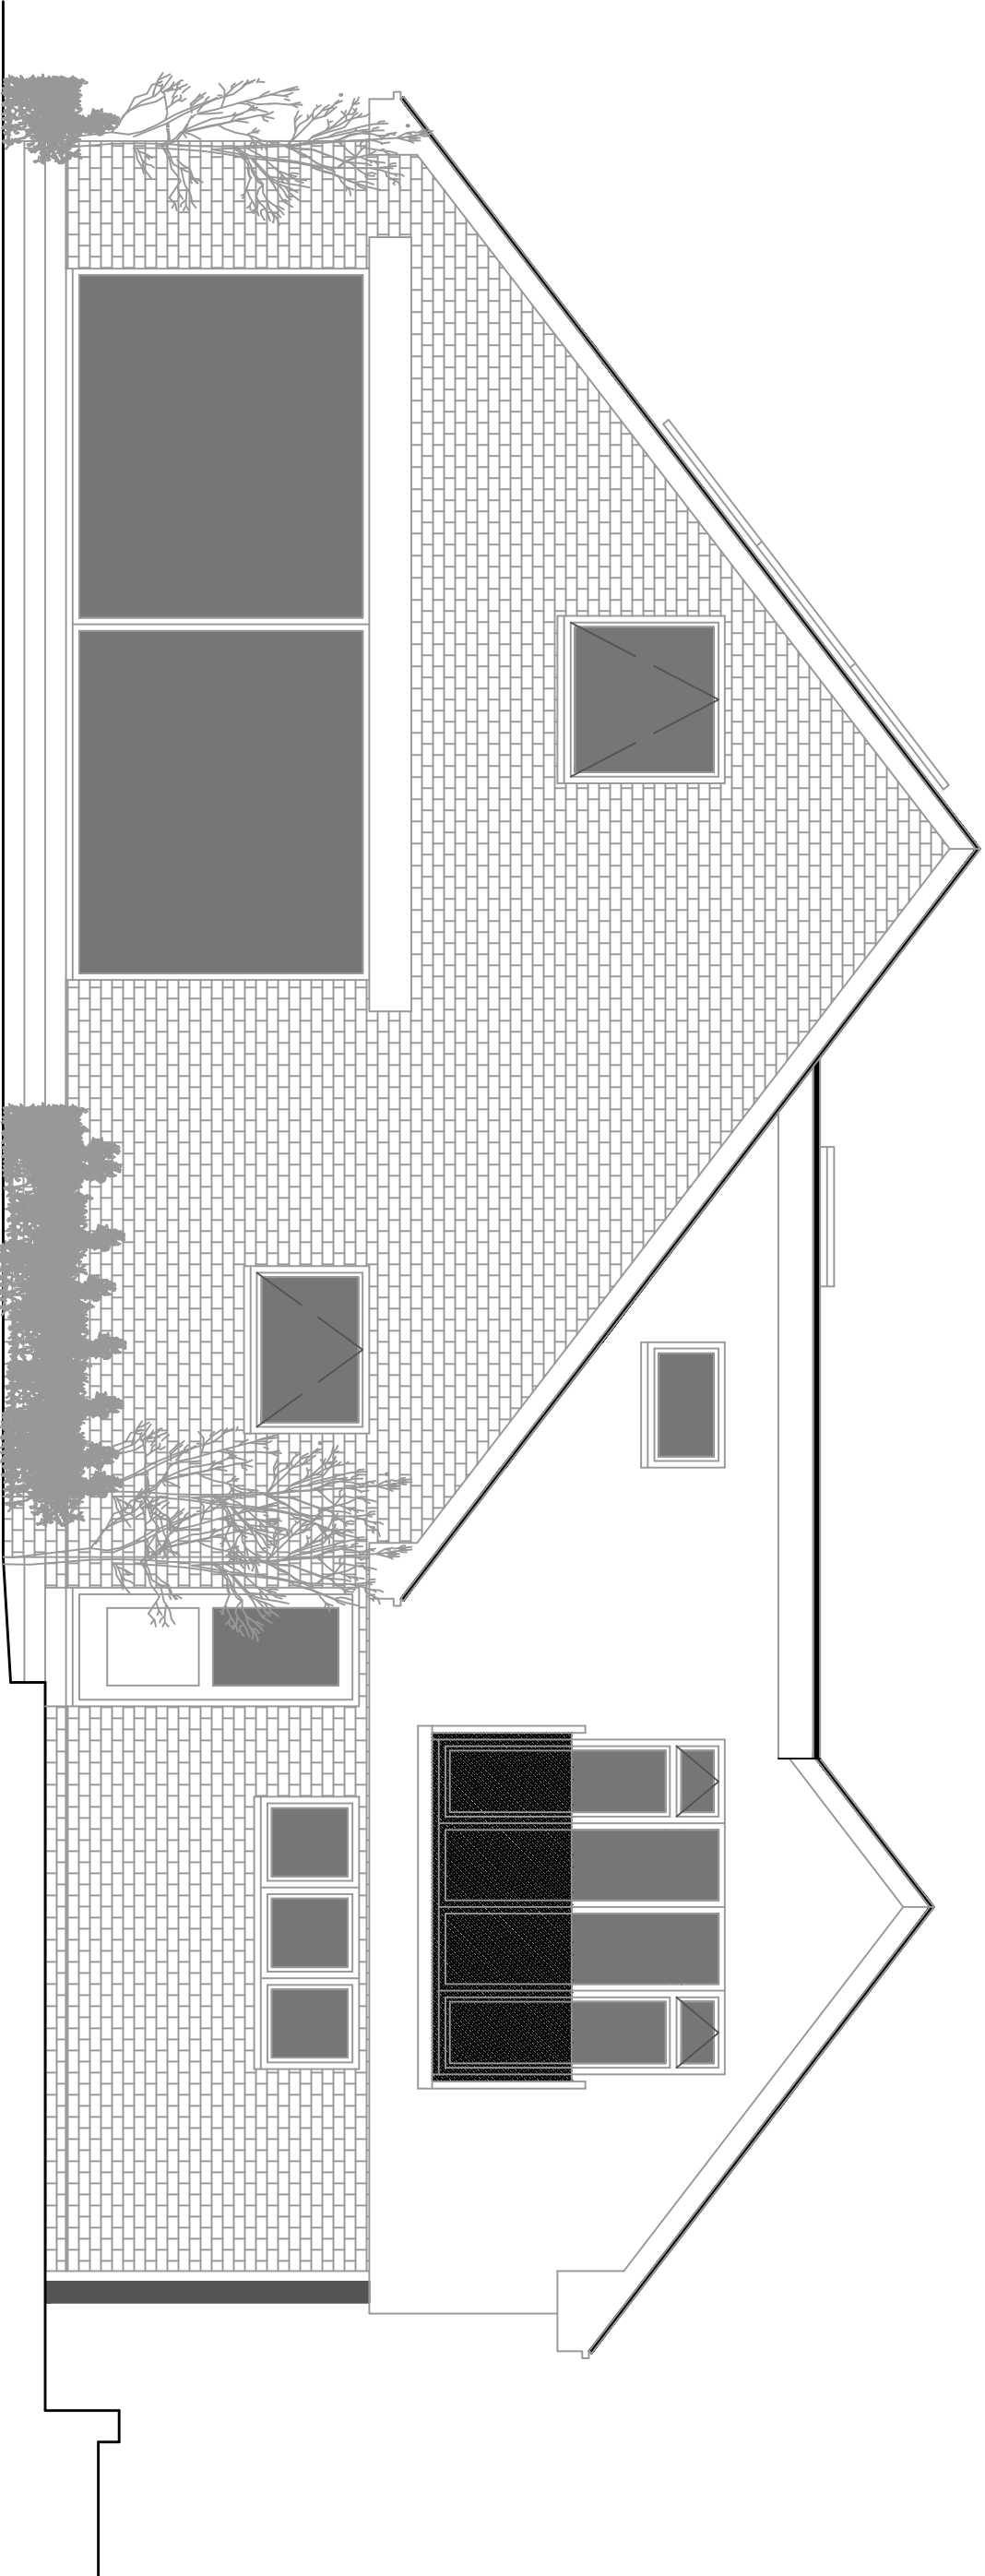

PROPOSED REAR ELEVATION

PLANNING DRAWINGS				PROPOSED ELEVATIONS	
Designed by	Checked by	Date	Scale	No. 7 Old Van Diemens Road Puttrick FOI 8/LT	Sheet A1
PJM	PJM	09/2025	1/50		
Proposed Extensions at:					