

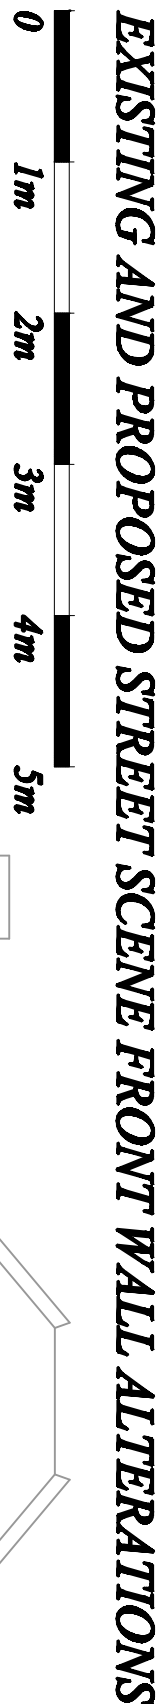


SCALE BARS

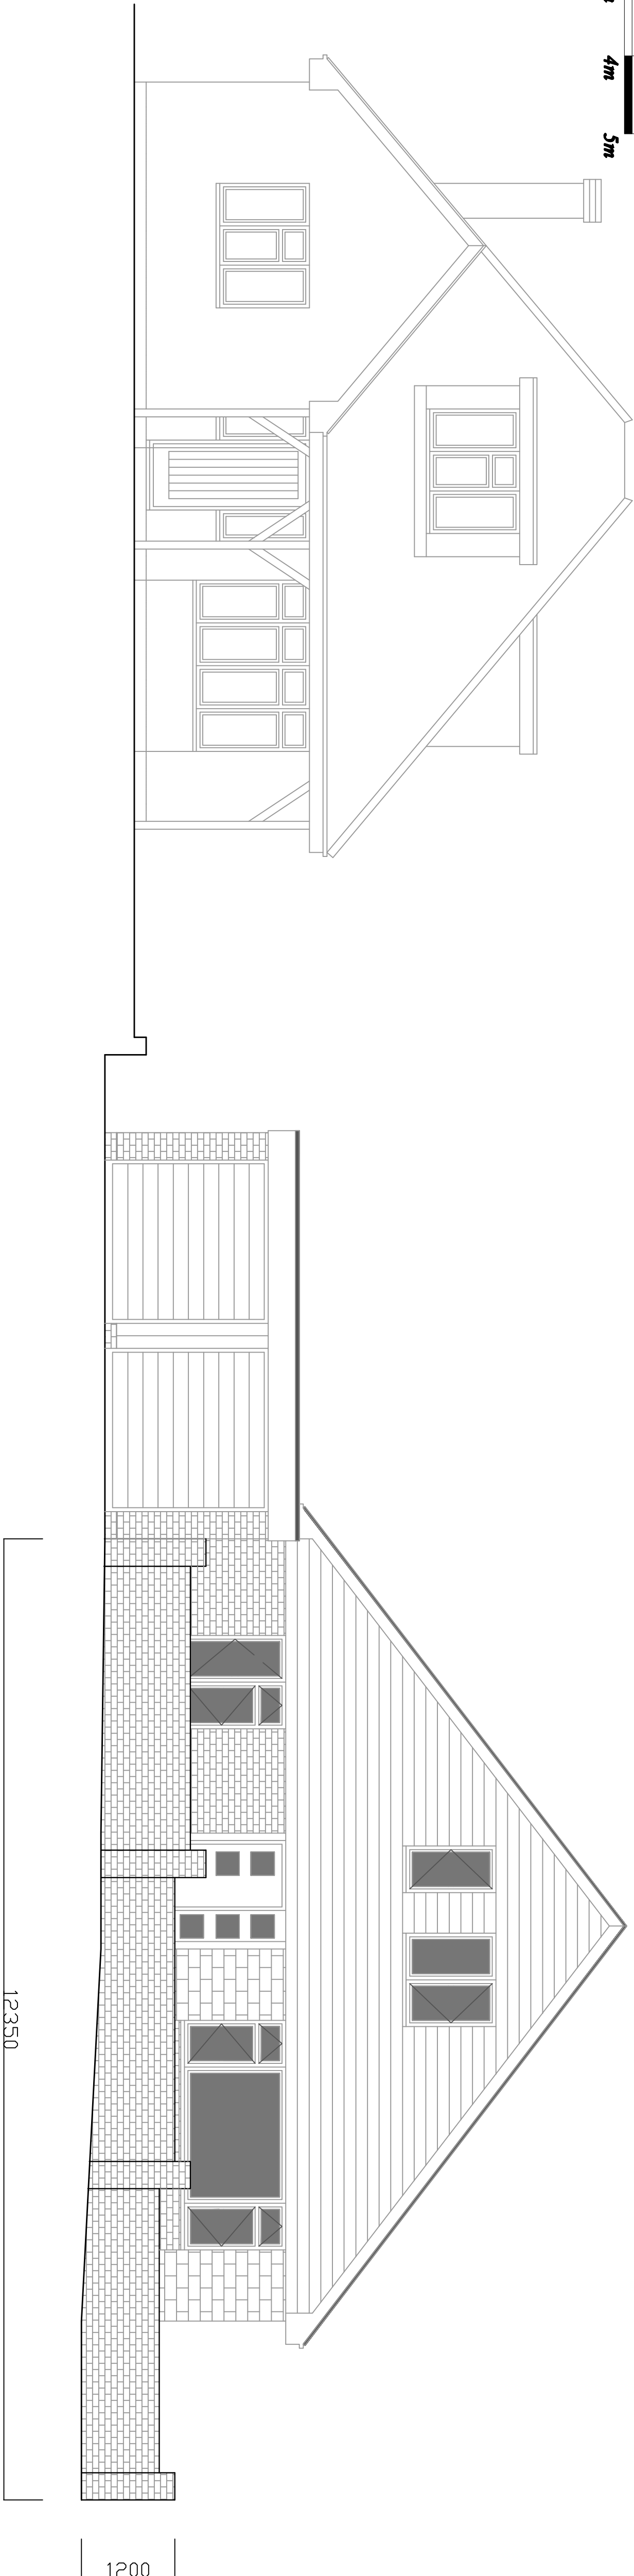

EXISTING STREET SCENE

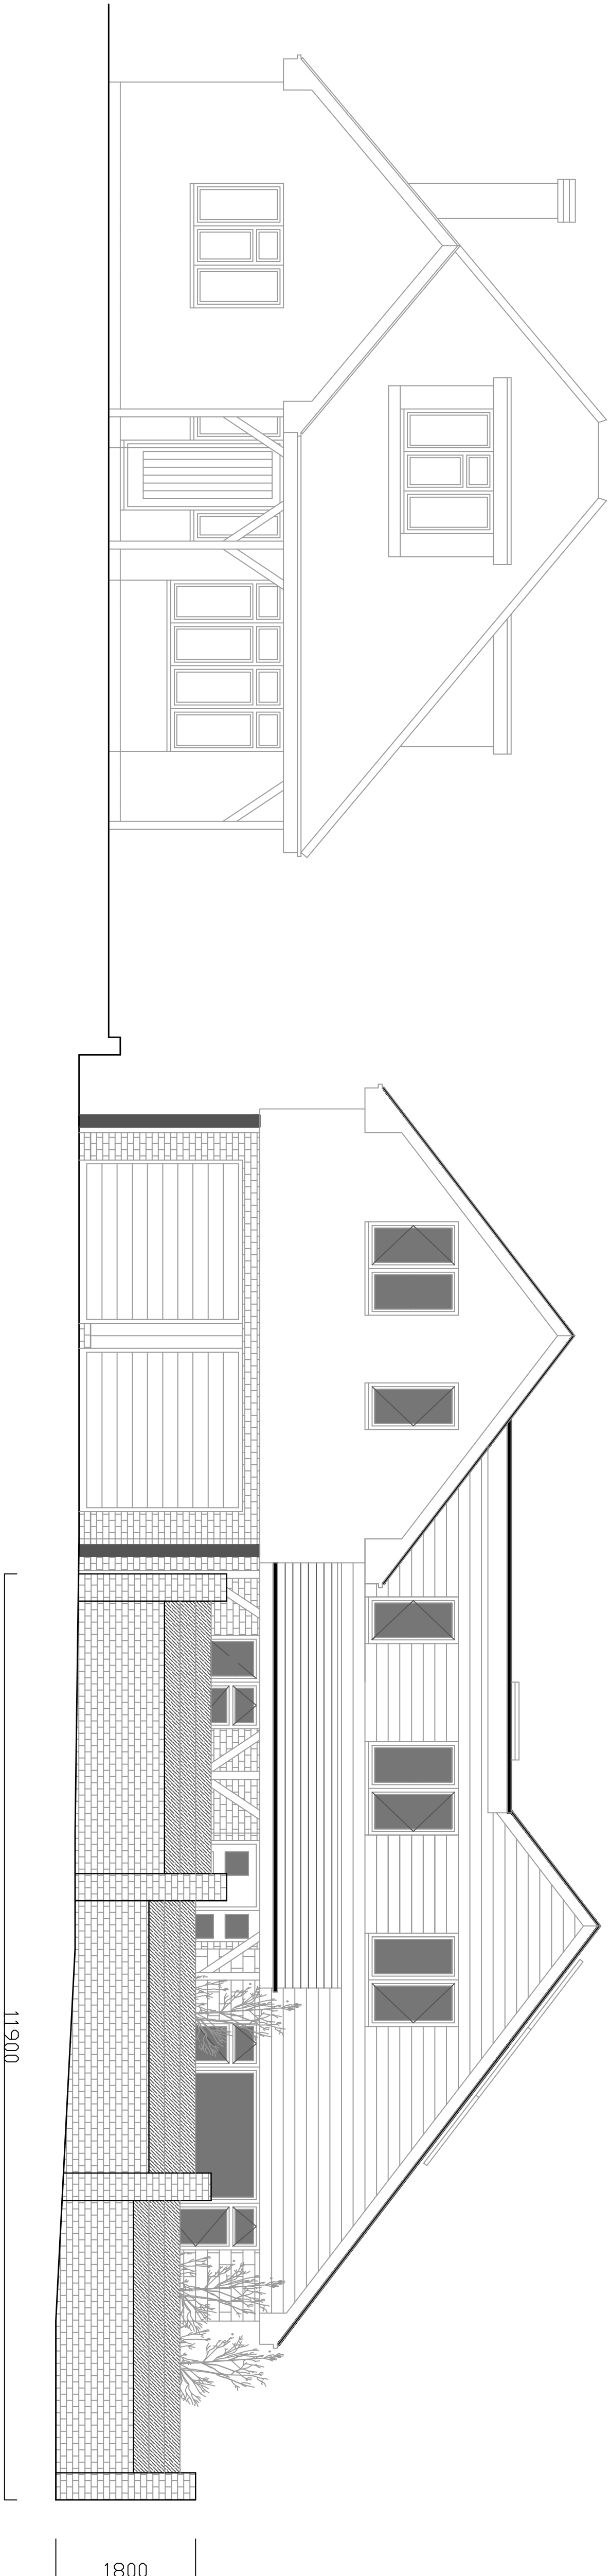

PROPOSED STREET SCENE

PLANNING DRAWINGS				Date 09/2025		Scale 1/50	
Designed by PJM		Checked by PJM					
Proposed Extensions at: No. 7 Old Van Diemens Road Puttrick FOI 8/LT				EXISTING AND PROPOSED STREET SCENES FRONT WALL ALTERATIONS Pg11-01-11			
						Sheet A1	

RevMo	Revision note	Date	Signature	Checked
-------	---------------	------	-----------	---------