

PLANNING DRAWING – PROPOSED SIGNAGE


ITEM 03 (Qty 1) **BC-SML-ILL-DS**

Double sided post and panel sign produced using the Nova system


Featuring:

- NOV 605 Square post finished RAL 9006 matt
- ACC 622 End caps finished RAL 9006 matt
- NOV 601 Plank panel finished RAL 4007 matt
- Face applied Oracal 641 White 'Name', secondary text and coachline
- 2No. NOV 601 Lower plank panel finished RAL 9910 matt.
- Face applied secondary text vinyl to match RAL 4007 matt
- LED trough light illumination (cool white) finished RAL 4007 matt

Scale 1:20

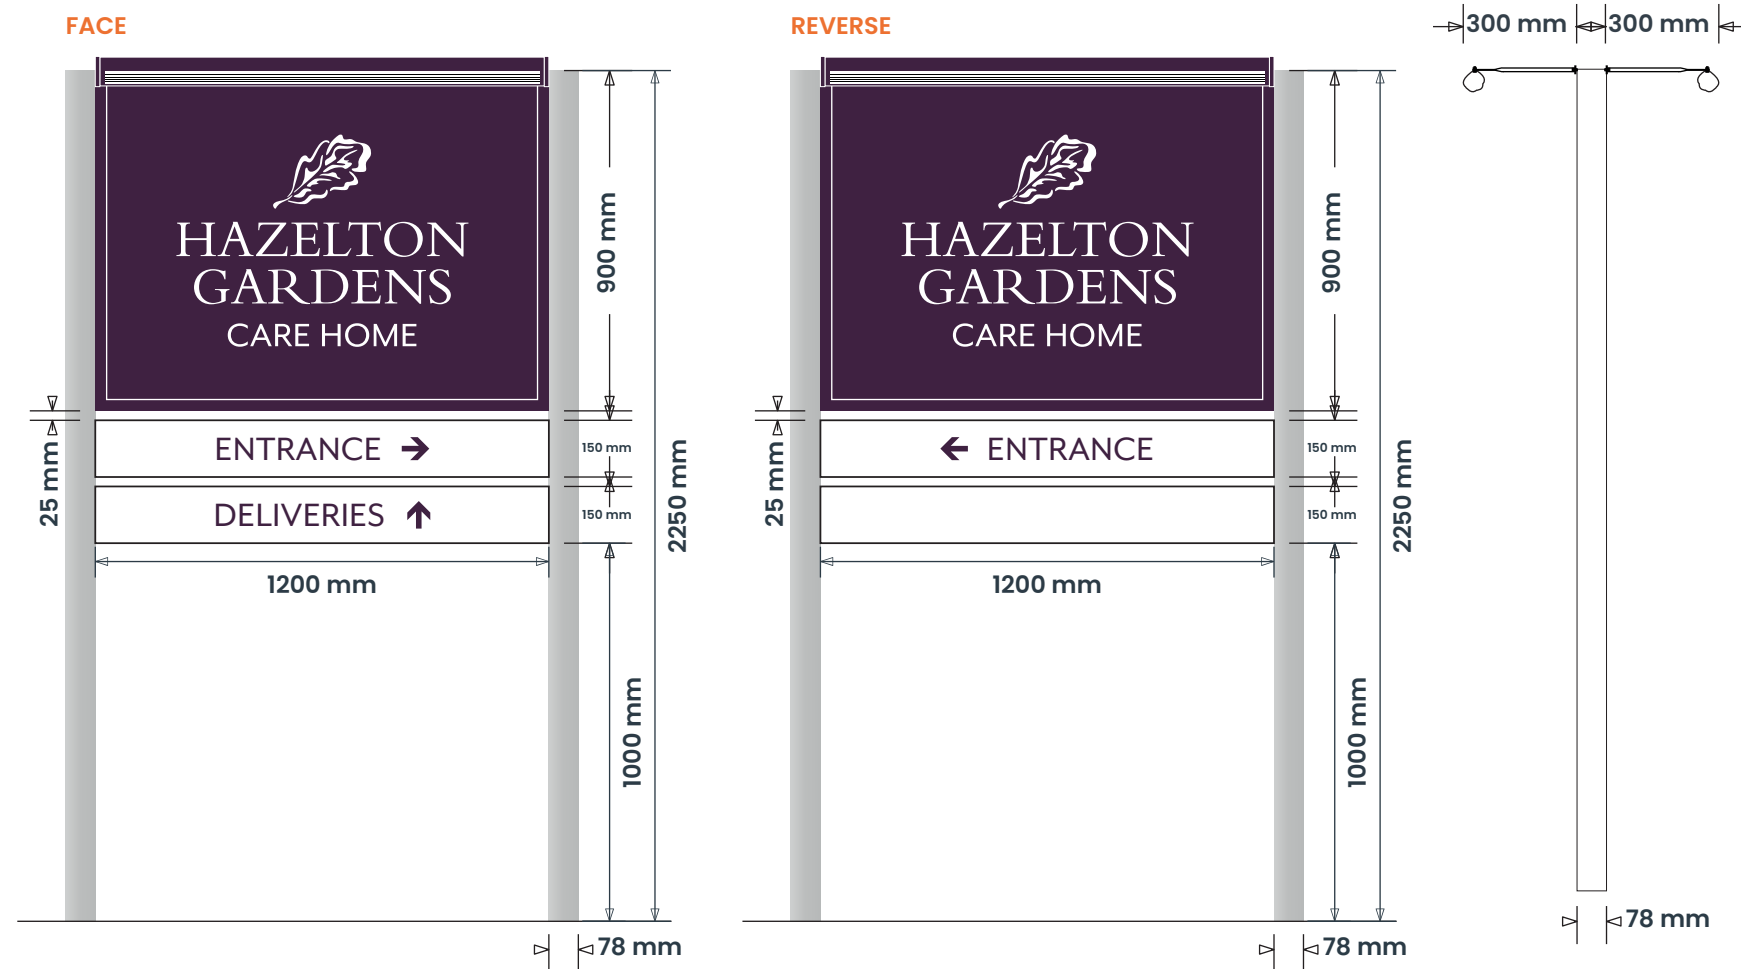

Max 250 Candelas per square meter (cd/m²)

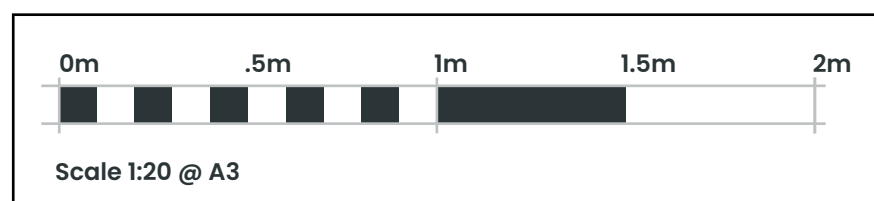

SIGN COLOUR

Purple
RAL 4007 MATT
C81 M96 Y57 K36


White
RAL 9910
Oracal 641 White

Silver
RAL 9006 MATT

BRAND TYPEFACES

Primary :
Bembo Std Regular

Secondary :
Mr Eaves XL Mod OT
Regular / Miller
Display

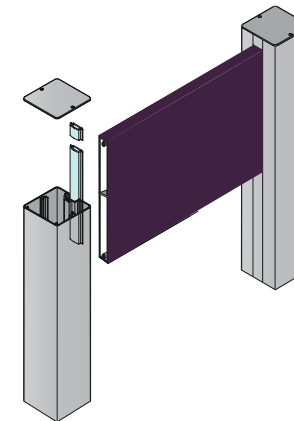

No visible mechanical fixings, where this is not feasible fixings to be of a minimum size, neatly detailed & coloured to match the surrounding surface finishes.

NOV 605 SQUARE POST
ACC 622 END CAP

NOV 601 PANEL PLANK
Scale 1:2

Scale 1:2

