

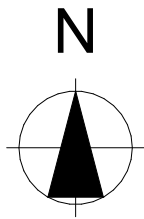


Ordnance Survey (c) Crown Copyright 2025. All rights reserved. Licence number 100022432

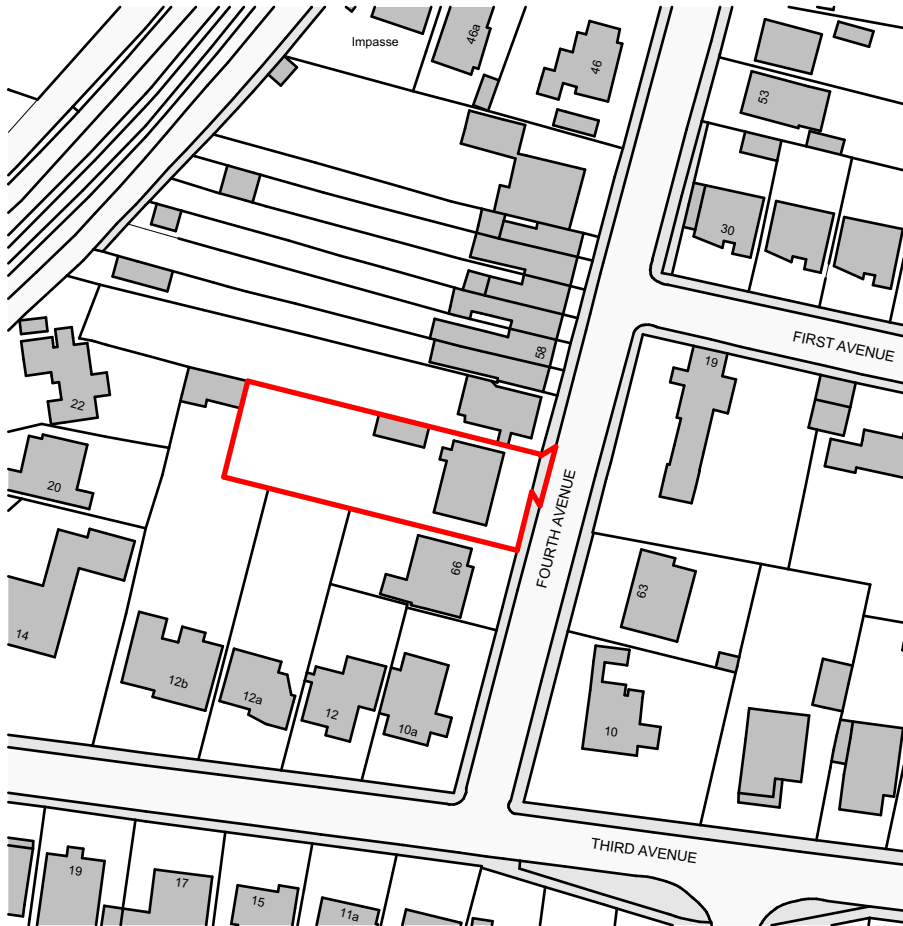

PLANNING APPROVAL			
P1	Planning Issue	30.10.25	GM
Revision	Description	Date	Drawn

Designer :

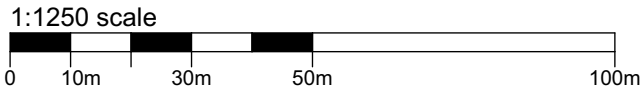

Project :
64 Fourth Avenue
#Project Description

Drawing :
Location Plan

Date : October 2025	Scale : 1:1250 @ A1		
Drawing No. : 17 / 001 / 103	Status : PLANNING	Revision:	P1