

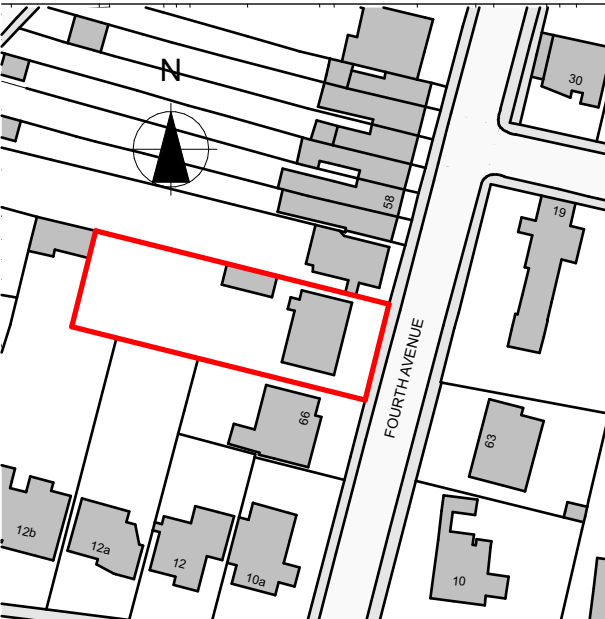


© GRKA 2025
NOT TO BE SCALED. DIMENSIONS TO BE CHECKED ON SITE
SCALING FOR LOCAL AUTHORITY PURPOSES ONLY

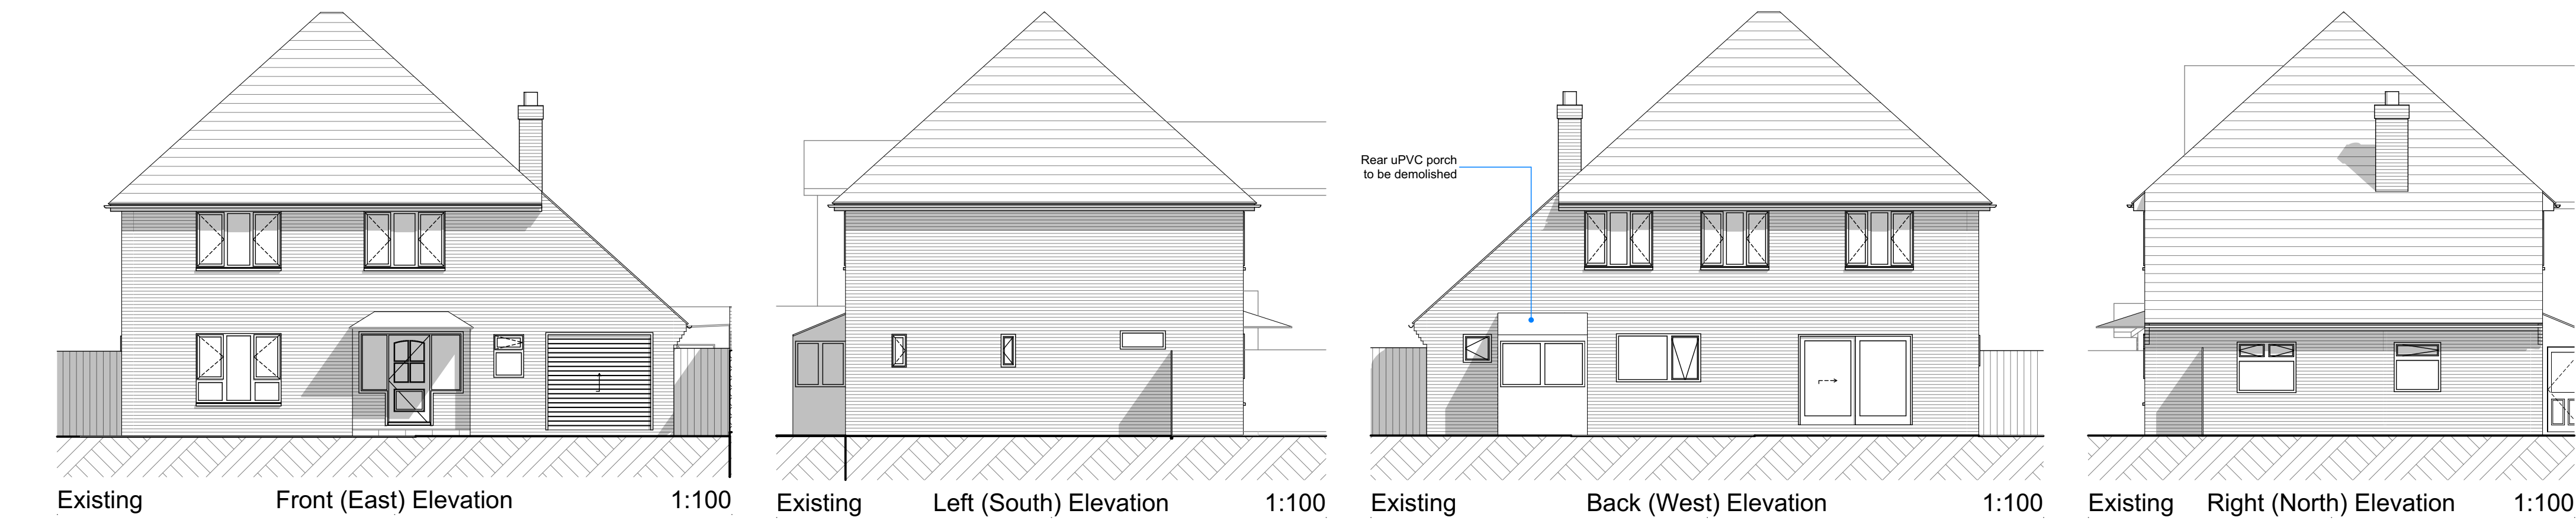

Location Plan Scale 1:1250

Ordnance Survey (c) Crown Copyright 2025. All rights reserved. Licence number 100022432

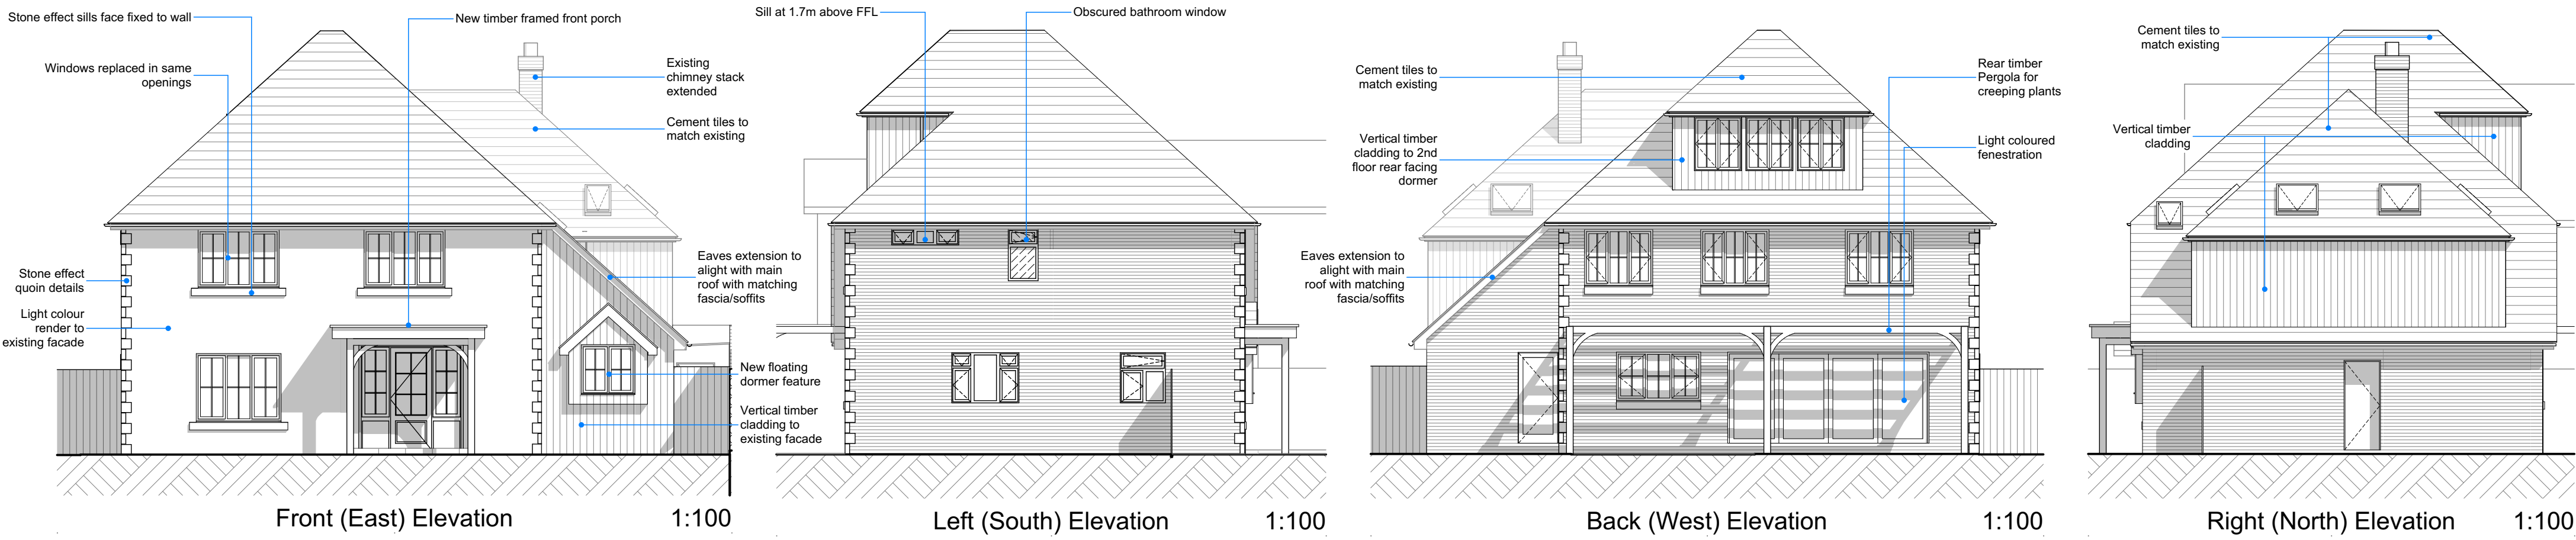

PLANNING APPROVAL

P1	Planning Issue	30.10.25	GM
Revision	Description	Date	Drawn

Designer :



GRK Architecture
www.grka.co.uk

Project :
64 Fourth Avenue
#Project Description

Drawing :
Existing and Proposed Elevations

Date : October 2025	Scale : 1:100 @ A1
Drawing No. : 17 / 001 / 101	Status : PLANNING

Revision: P1
