


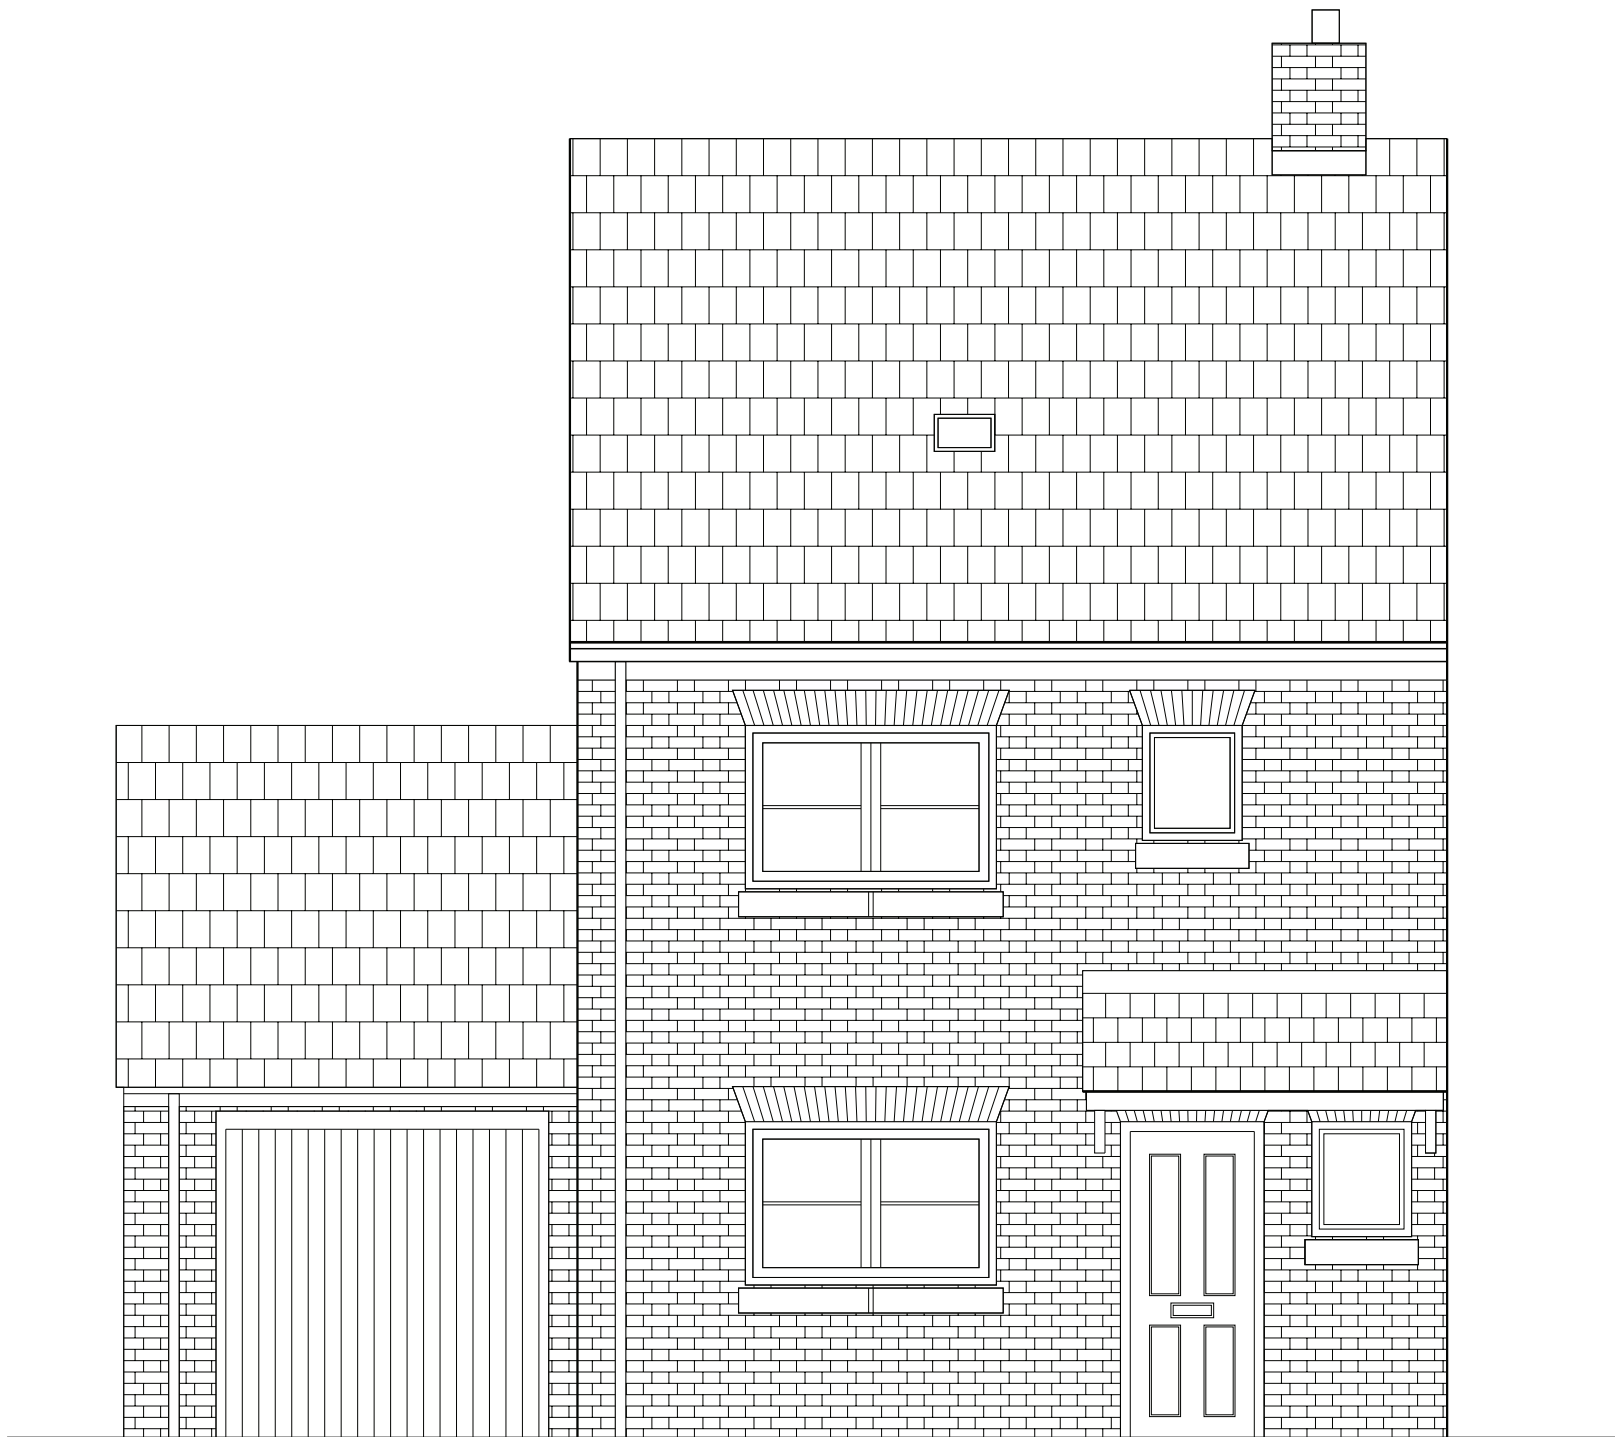

1:50

4 Glen Place, Emsworth

Proposed New North Elevation

