


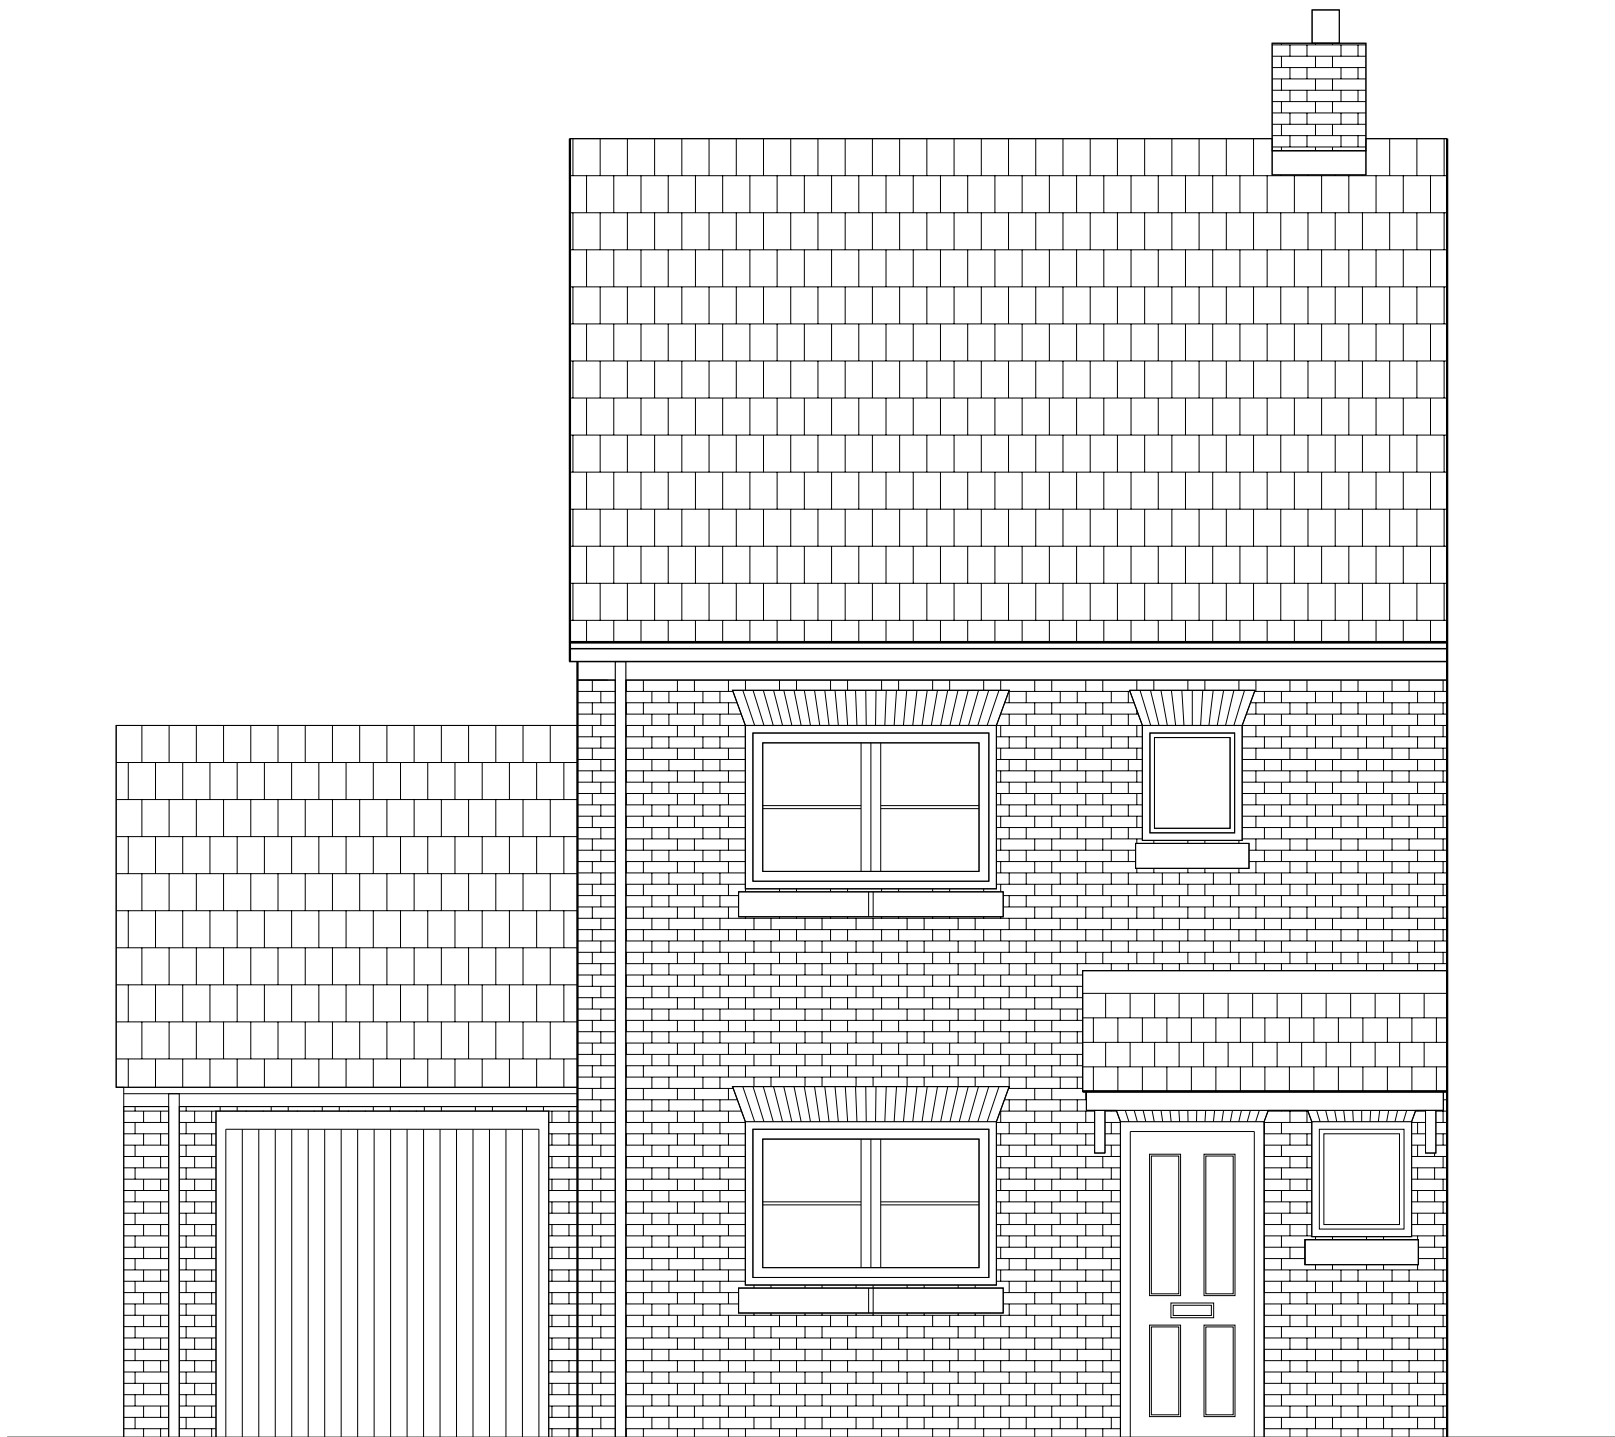

1:50

4 Glen Place, Emsworth
Existing North Elevation

