


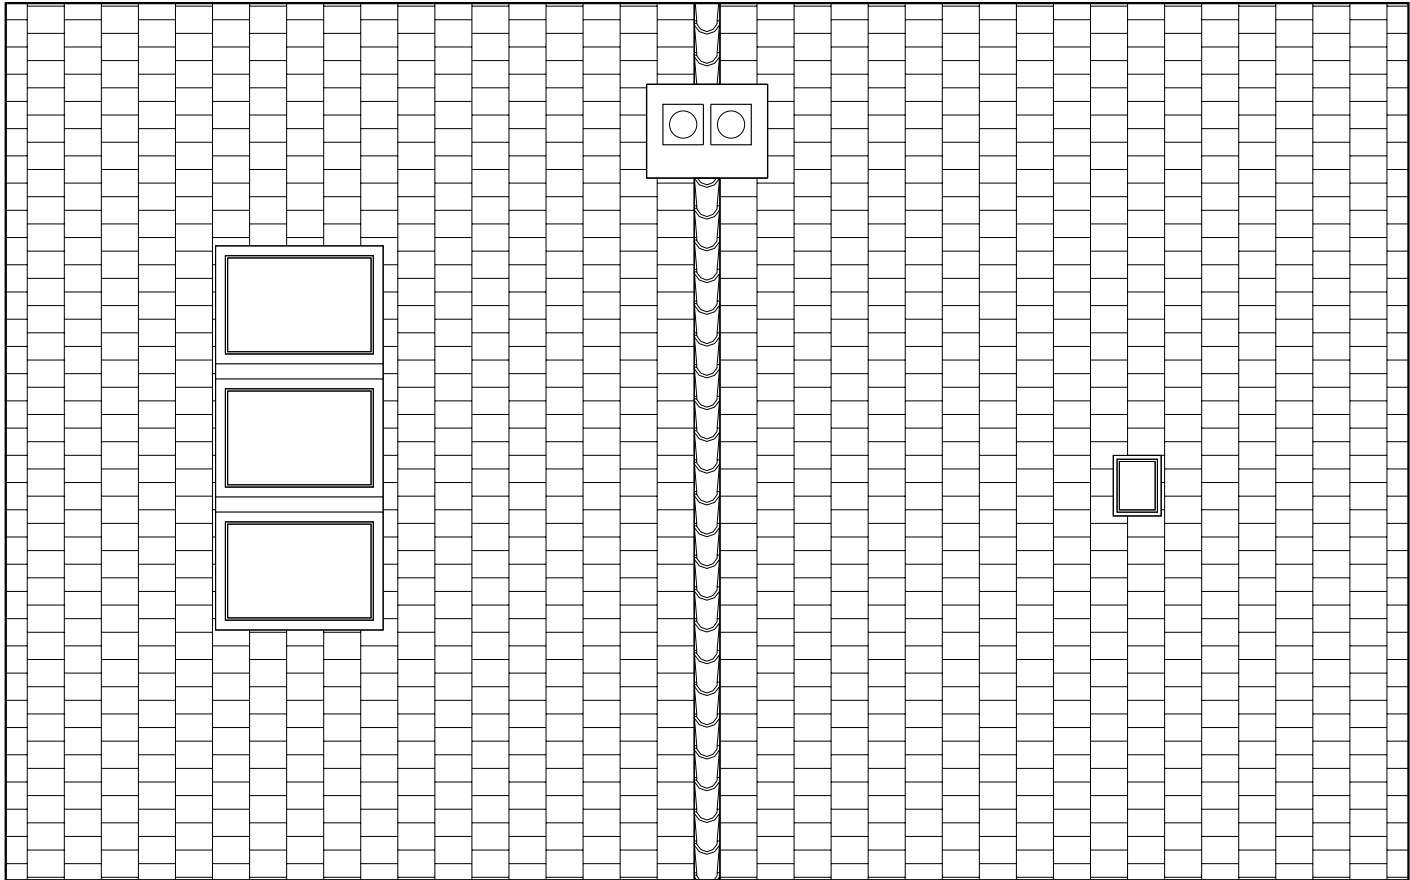

1:50

4 Glen Place, Emsworth
Proposed New Roof Plan

