


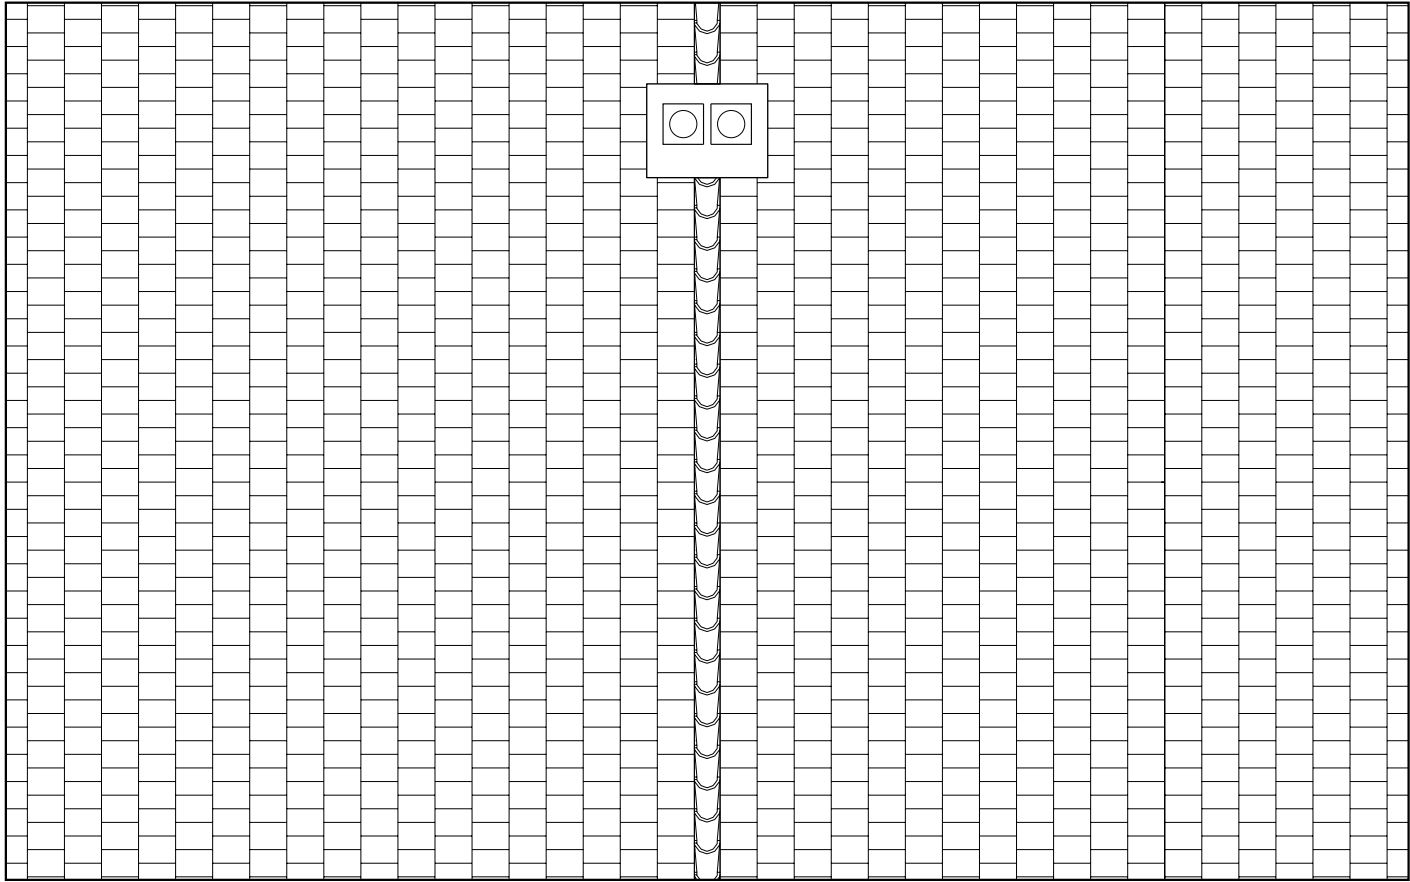

1:50

4 Glen Place, Emsworth
Existing Roof Plan

