



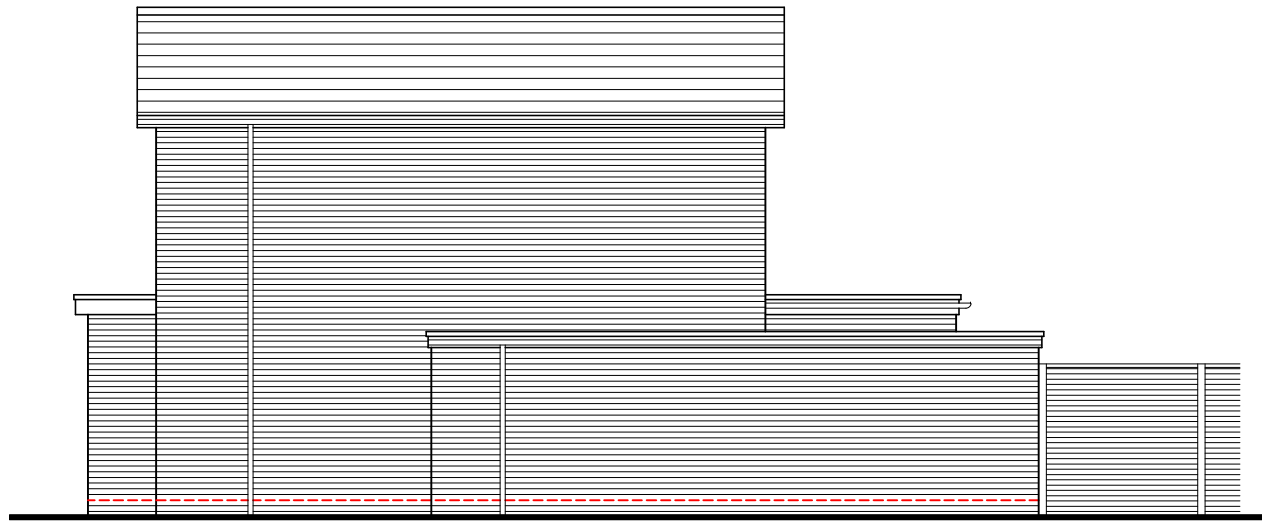


North (side) elevation



East (front) elevation

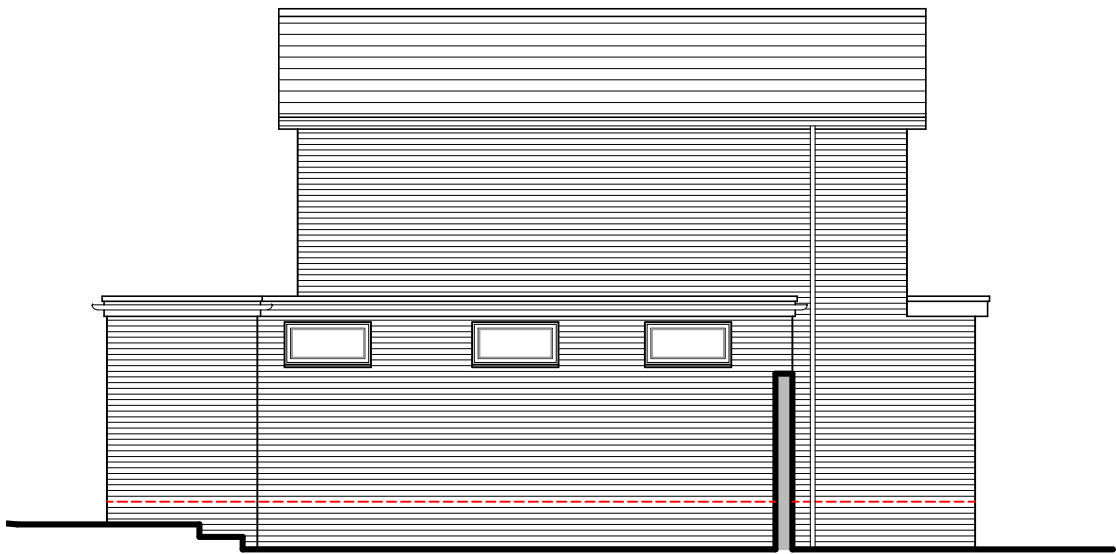

South (side) elevation

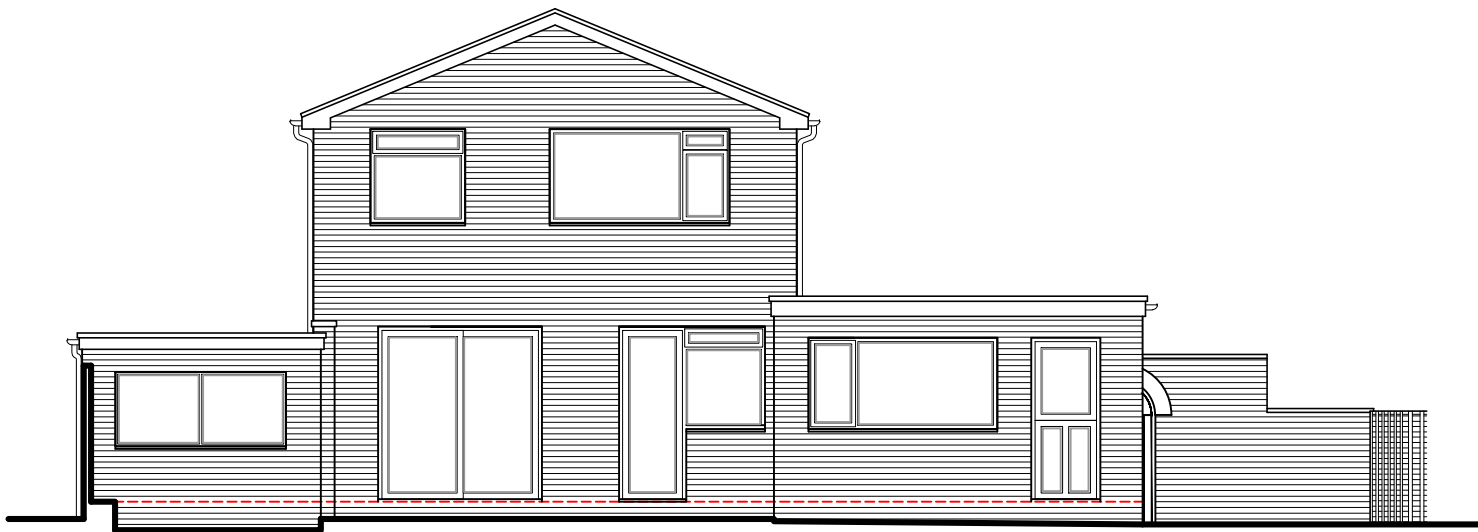

West (rear) elevation

Existing elevations scale 1:100



For MR & MRS JOYCE	Title EXISTING ELEVATIONS			Office Tel: 01243 933732
Project PROPOSED EXTENSION AT 23 WRAYSBURY PARK DRIVE, EMSWORTH, PO10 7UU	Date NOV 2025	Drawn JB	Scale 1:100 @ A3	Checked -
	Job Number PL3.834.25	Drawing Number -32	Revision	Web: www.jb-architecturedesign.com

