




0 1 2 3 4 5 scale 1:50 m.
0 2 4 6 8 10 scale 1:100 m.

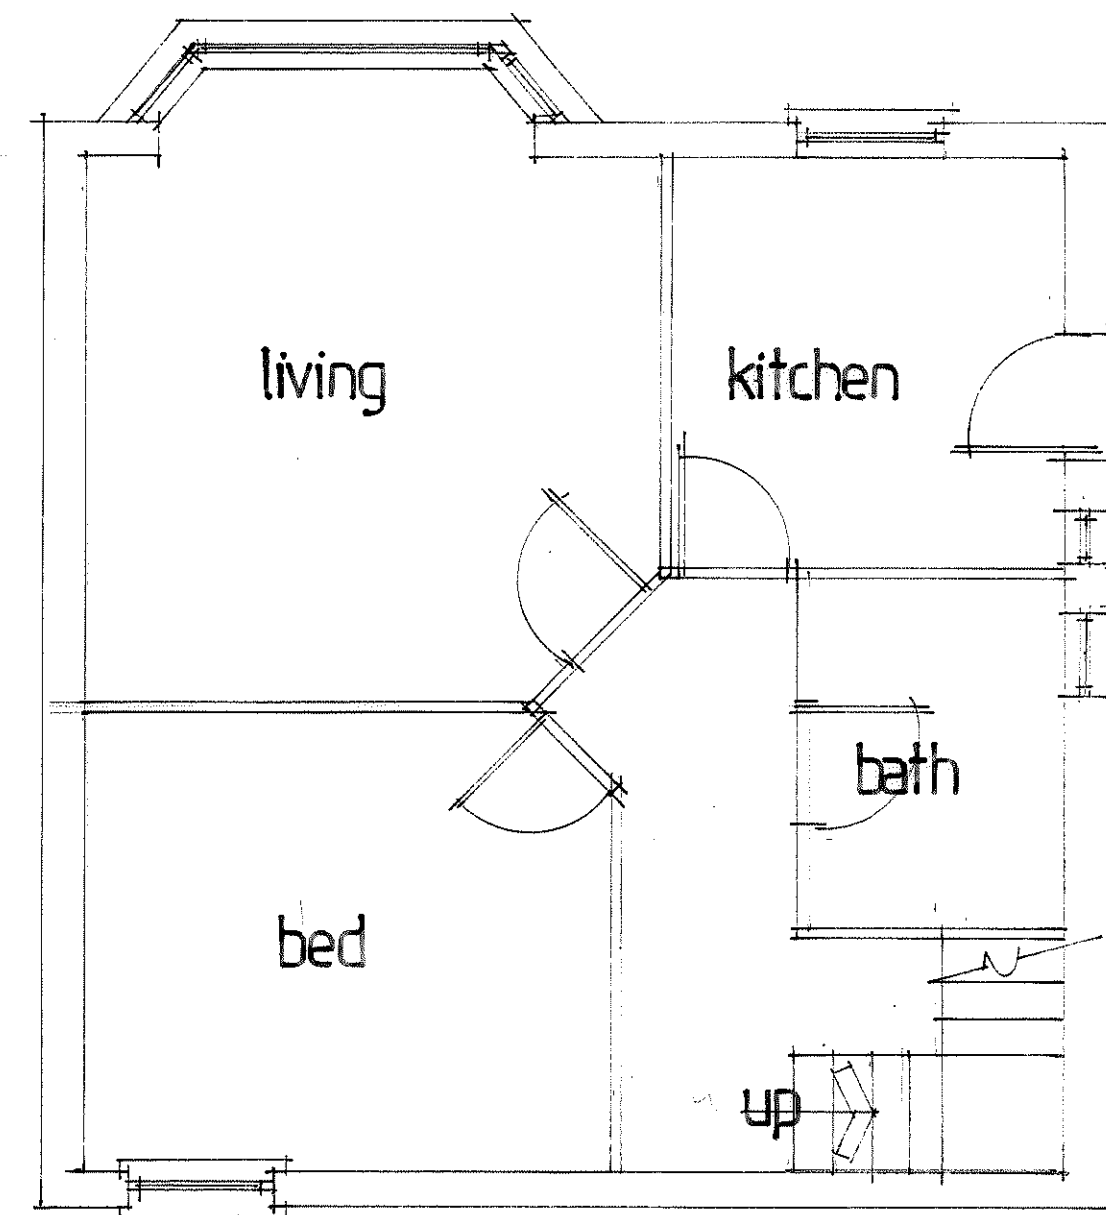


existing ground floor

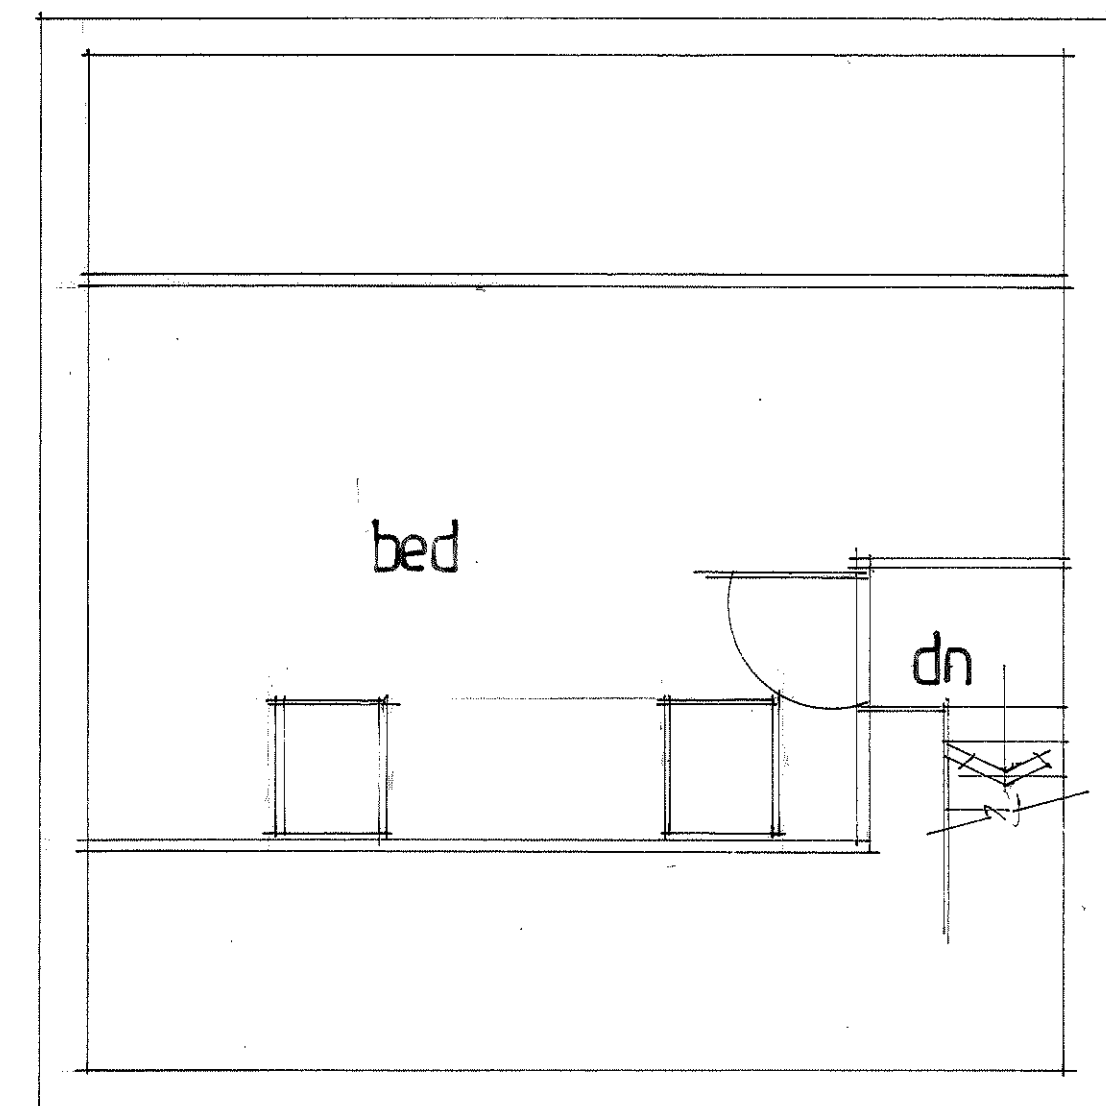


existing first floor

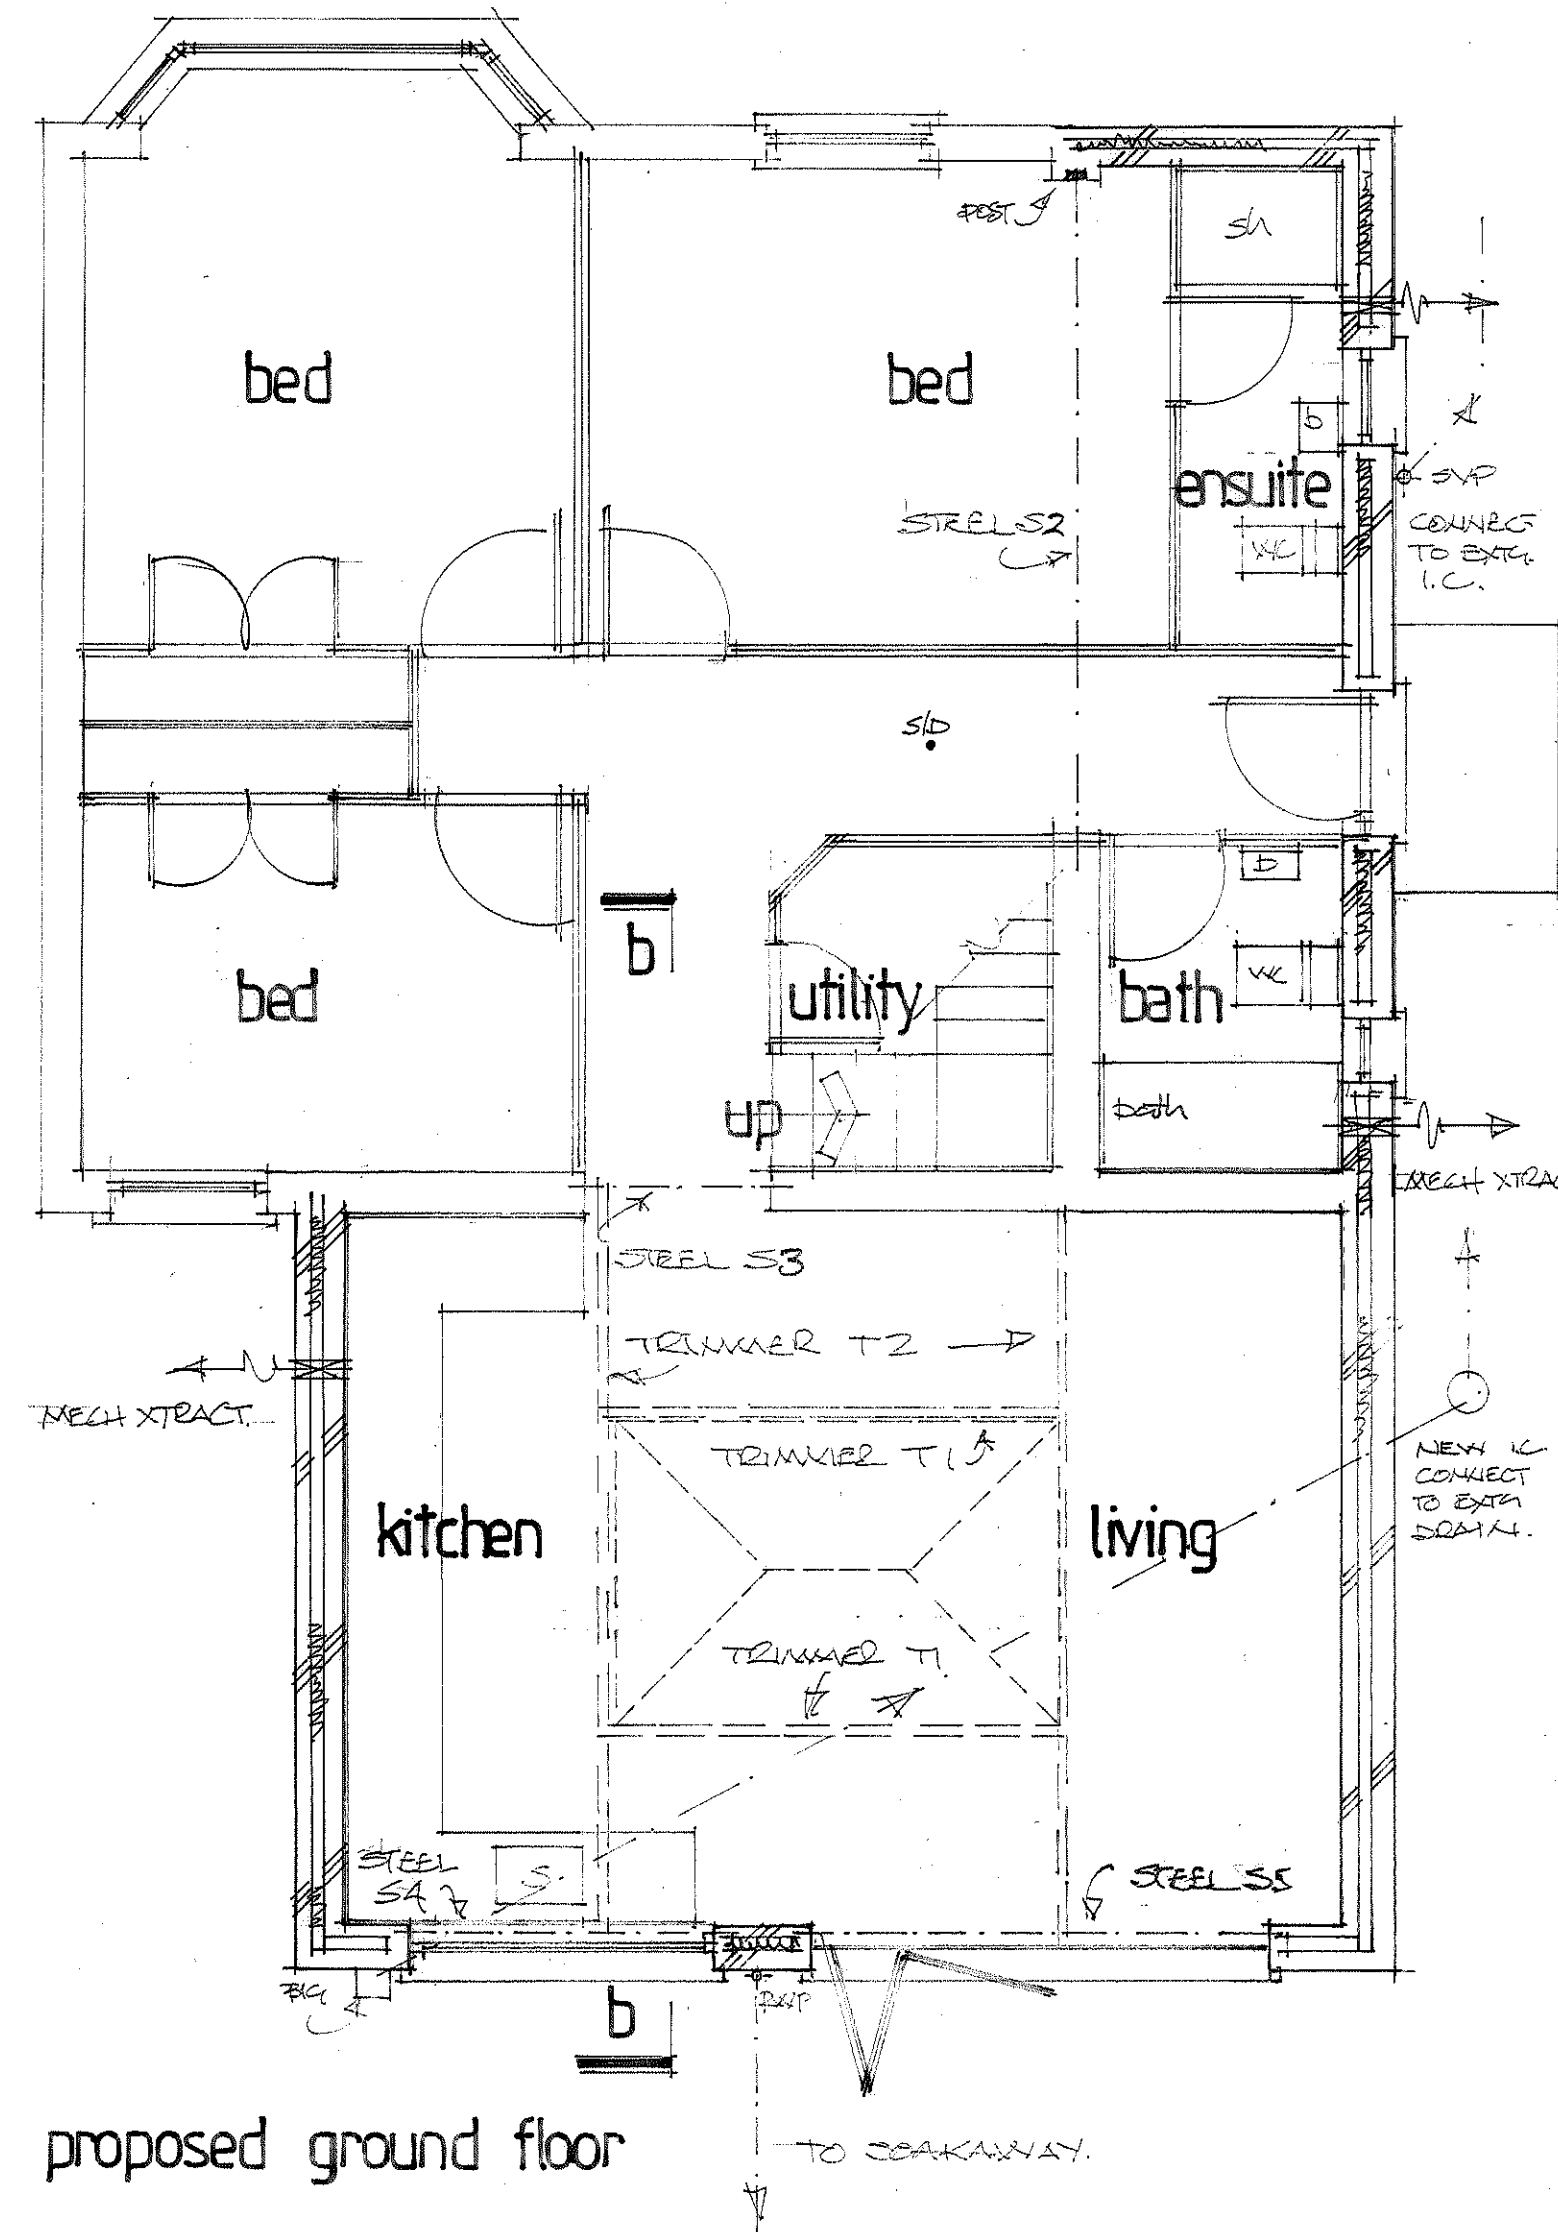

proposed ground floor

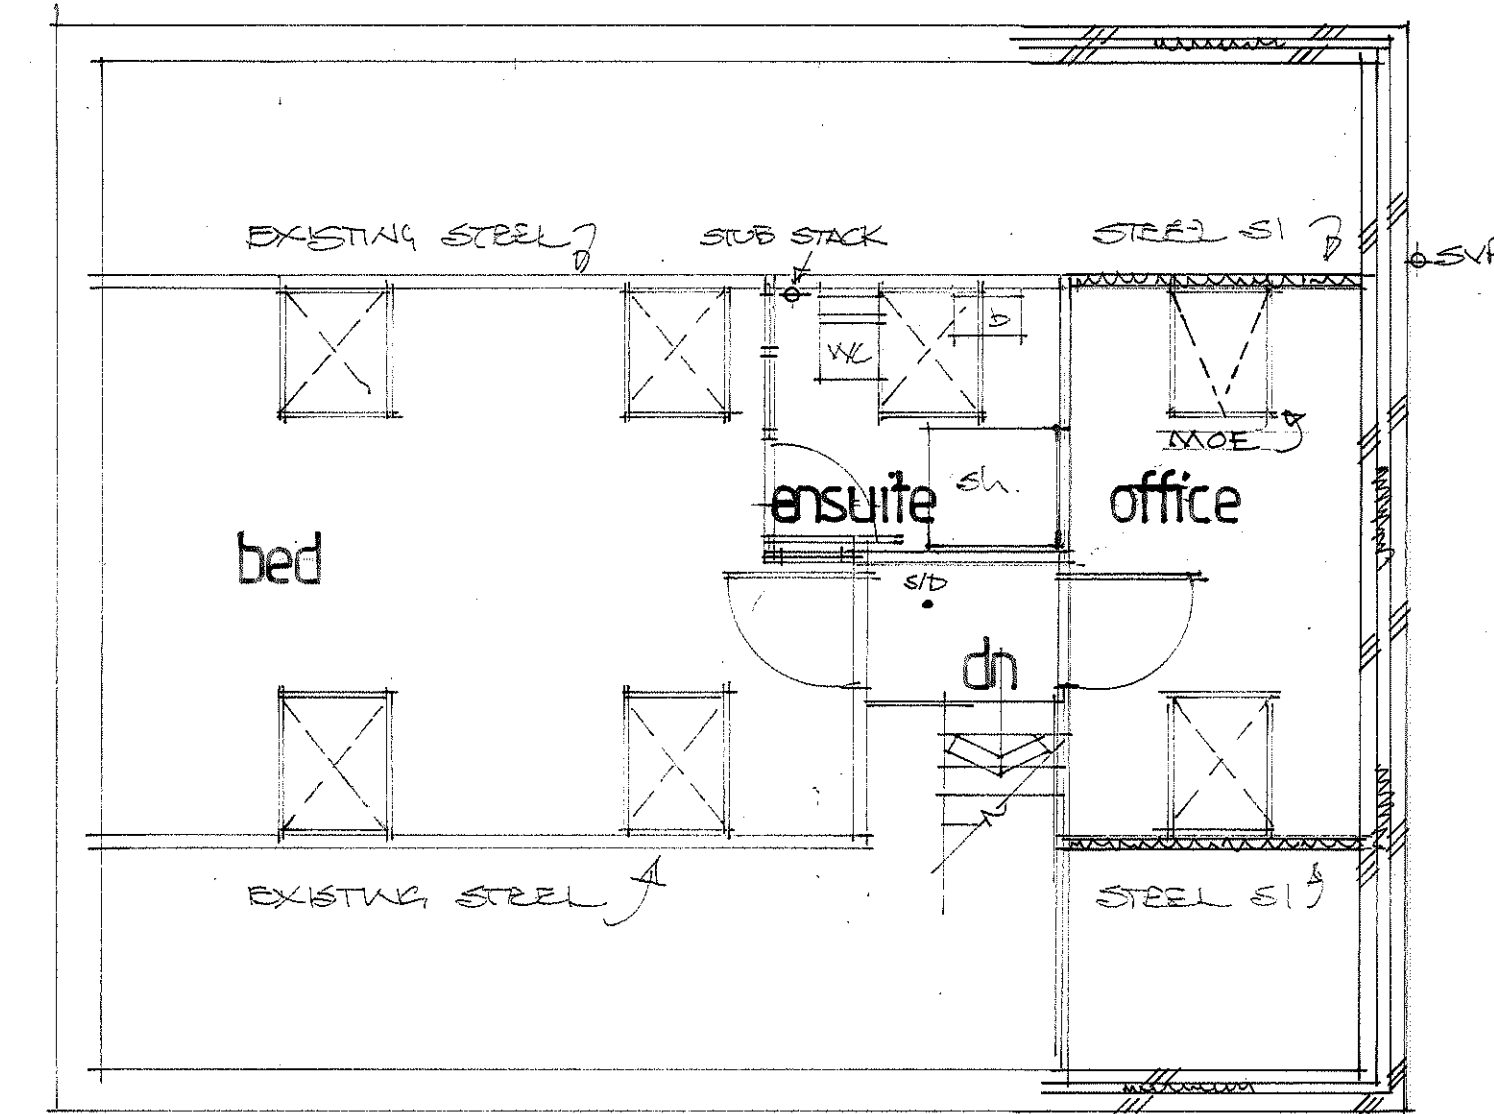


proposed first floor

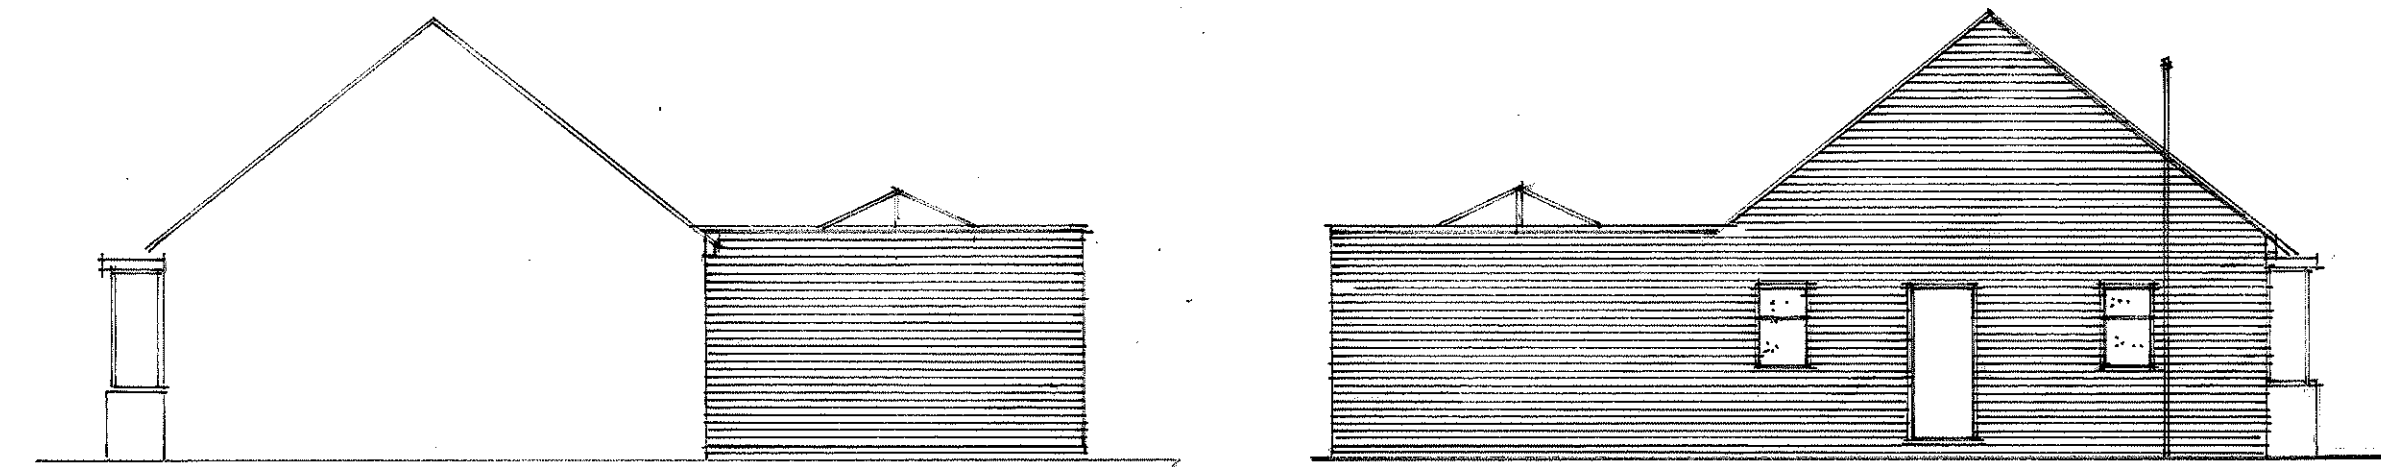


proposed sides

EXISTING AND NEW BLOCKWORK TO FRONT
ELEVATION TO BE WHITE-PAINTED
FLAT RENDER.

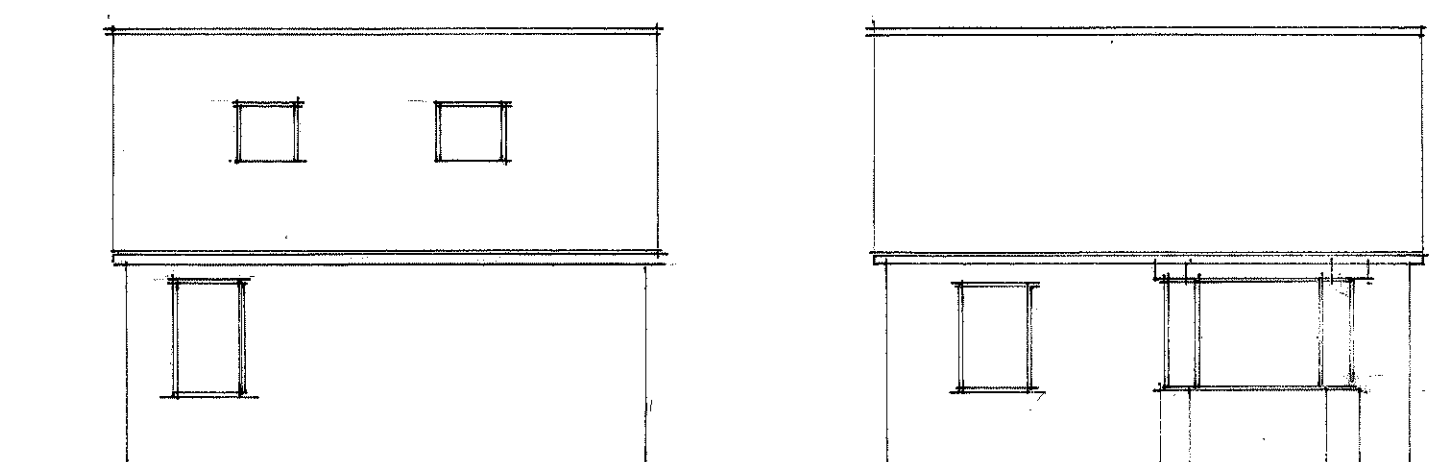


existing rear


existing front

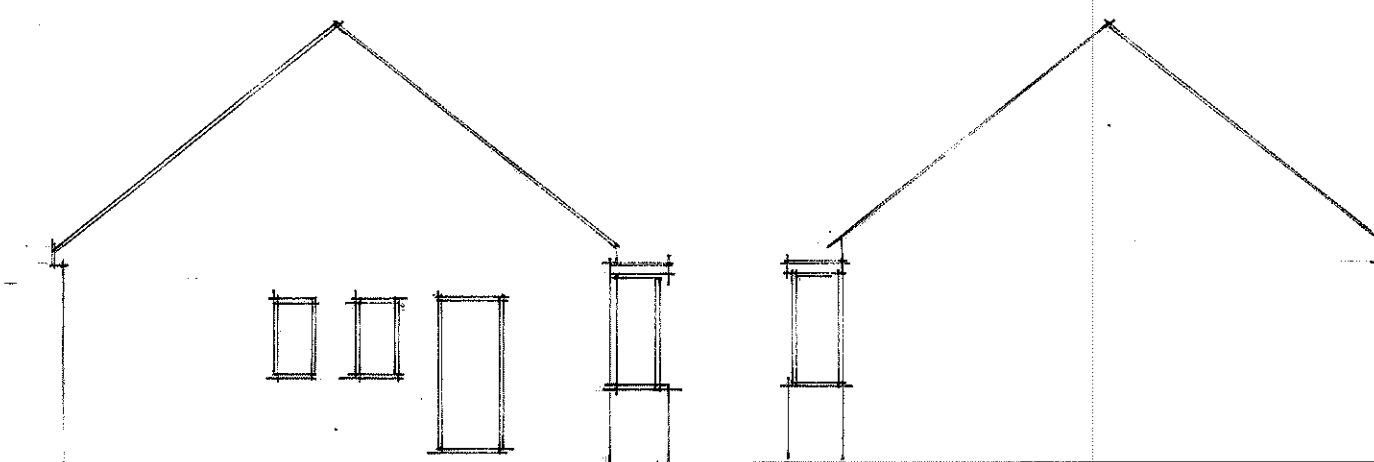

existing sides

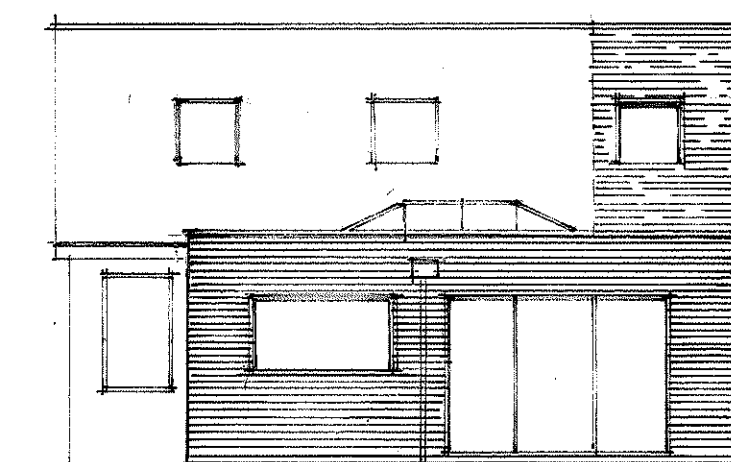

proposed rear

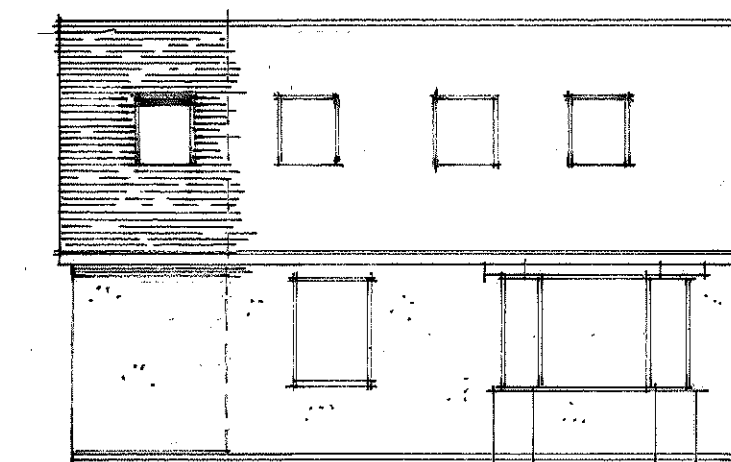

proposed front

This drawing and the information provided is the property of Thorns Young Architectural and shall not be copied, whole, in part, or used for any other purpose without written permission from the company.

Principle Contractor is to ensure all materials and workmanship complies with Regulation 7 of the Building Regulations whether or not specifically stated on these drawings. It is the Principle Contractors' duty to ensure all works on site are approved by an appointed Building Control body.

Principle Contractor is to ensure dimensions are taken on site before procurement of any materials/work proceeding. Structural members are not to be ordered scaling from this drawing.

Existing structure including foundations, beams, walls and lintels carrying new and altered loads are to be exposed and checked by Principle Contractor before commencing the works for adequacy prior to commencement of work and as required by the Building Control Officer. Any discrepancies please contact Thorns Young.

Principle Contractor to ensure full compliance with the amended CDM Regulations (2015) if the project requires.

This drawing, unless noted, does not represent compliance with the Party Wall Act 1996 and if required, all agreements are to be in place before works commence.

It is the Principle Contractors' responsibility to ensure Planning/Building Control approvals are in place prior to works commencing. Should works commence prior to relevant approvals Thorns Young Architectural accept no responsibility.

Do not scale from this drawing except for the purpose of Local Authority Planning department.

E. Planning amendment.
D. Bldg. Reg. Amendments.
C. 10/25 clients amendment

A	10/25	Planning + Bldg Regs
A	10/25	clients amendments
Date	Revision	

© copyright

THORNS YOUNG
ARCHITECTURAL

THORNS-YOUNG LTD
CHARTERED BUILDING CONSULTANTS
Website: www.thornsyoun.co.uk

Portsmouth
232 London Road
North End
PO2 9JQ
Tel: (02392) 672 883

Client

MR. C. ATKINS

Job Title

1A ELK CLOSE ESTATE
HAYLING ISLAND
PO11 9AT

Drawing Title

PROPOSED 2 STOREY
SIDE EXTENSION AND
SINGLE STOREY
REAR EXTENSION

Scale 1:50 + 1:100

Date JULY 2025 Drawn by CMC

Drg. No. 9186: 25:1