

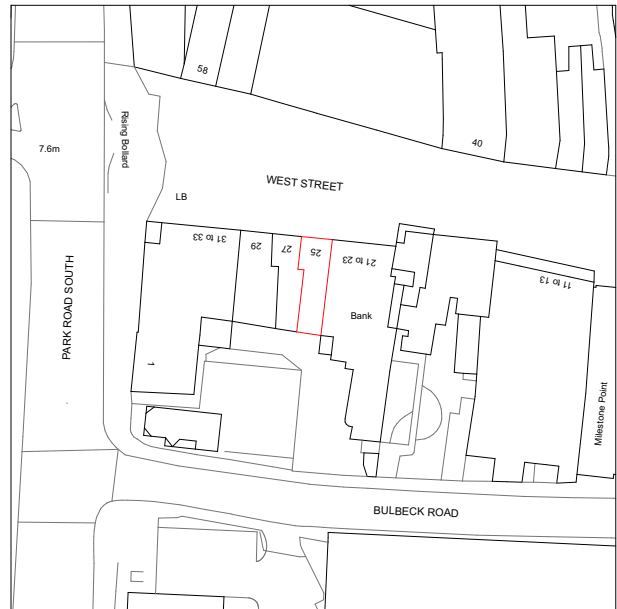
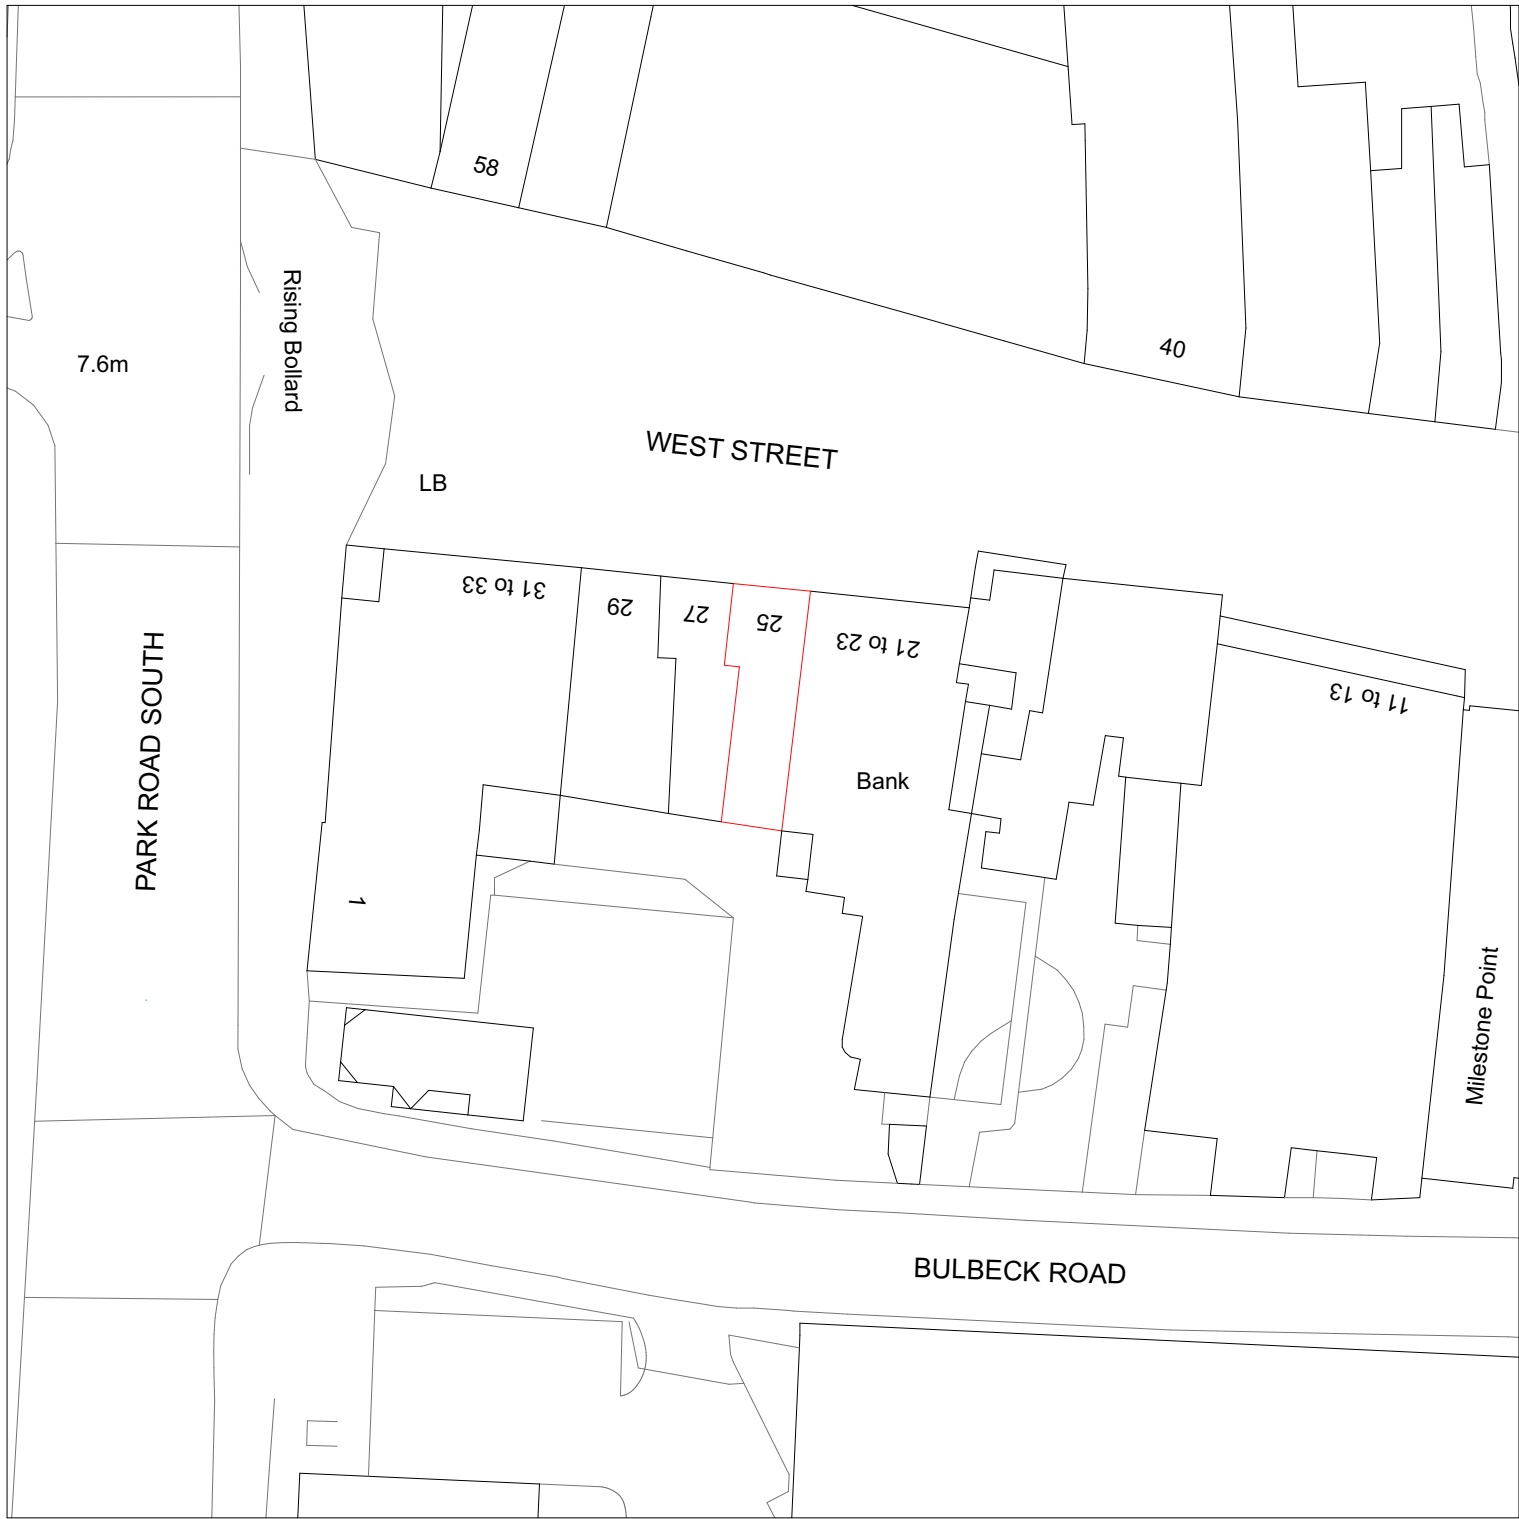


Site Location Plan

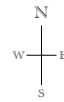

Block Plan

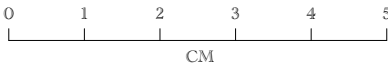

<div>Leith Kerr</div> <div>Architect ARB RIBA</div> <div>leith@leithkerr.com</div> <div>19 Blunden Court, Farm Lane,</div> <div>London SW6 1PA</div> <div>07930 315696</div>	Site & Client	25 West Street, Havant, Hampshire PO9 1ER
	Drawing Title	Block Plan (& Site Location Plan)
	Drawing No.	01 rev -
	Scale & Date	1:1250 & 1:500 @ A3 (10.10.25)