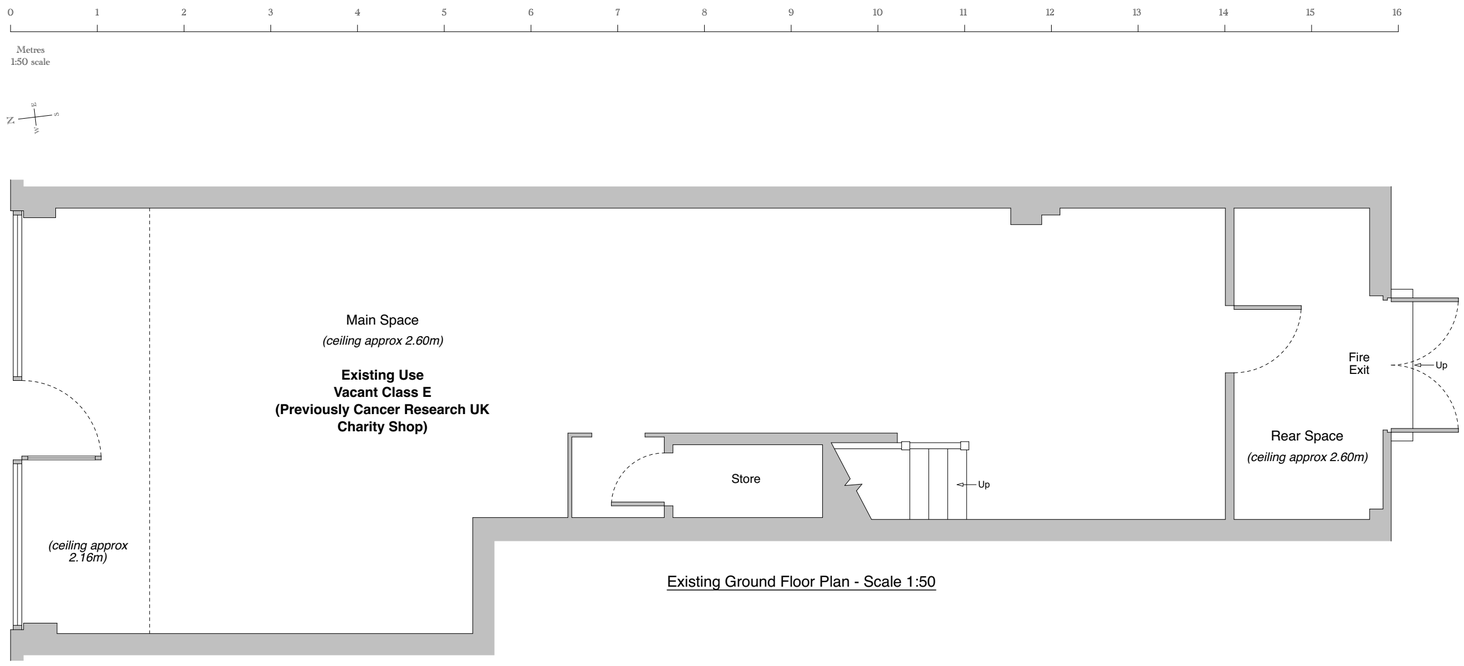

Existing Ground Floor Plan - Scale 1:50

Previous View

Existing View (07.10.25)

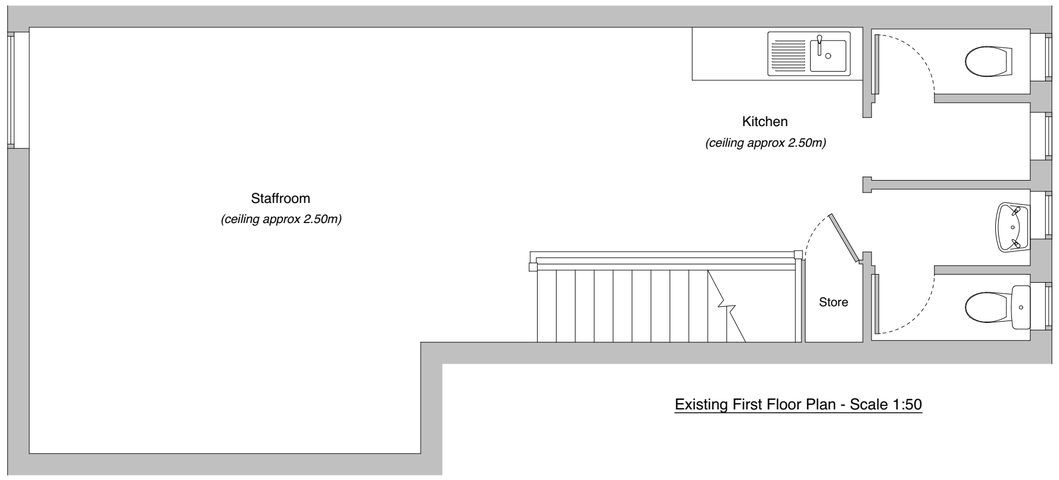

NB:
Missing cistern
Missing basin
Missing doors

Existing First Floor Plan - Scale 1:50

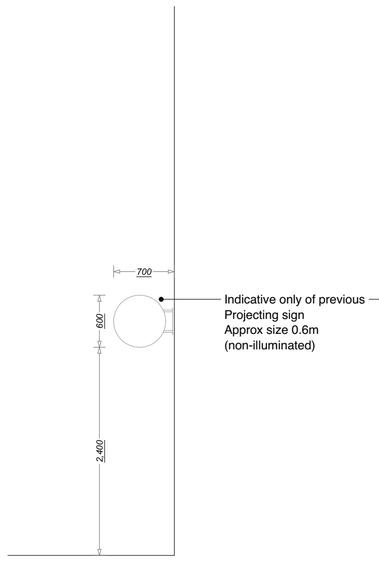

Existing Side Elevation - Scale 1:50

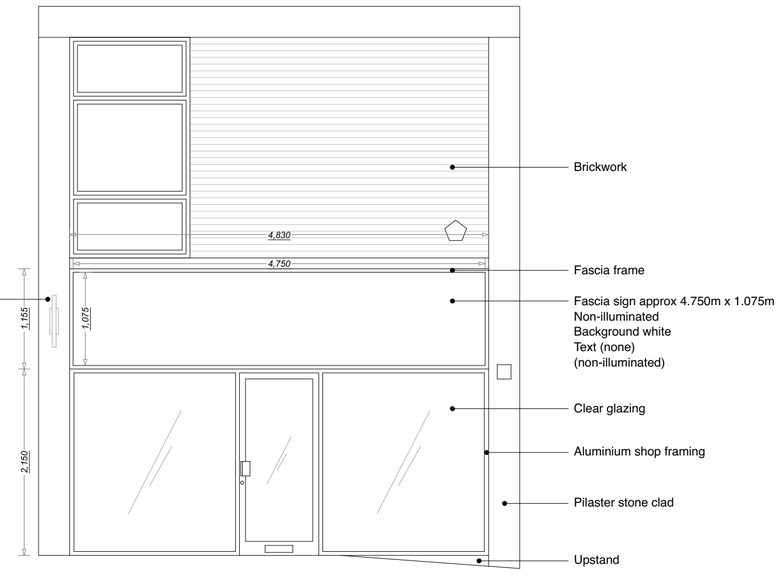

Existing Front Elevation - Scale 1:50

Leith Kerr
Architect ARB RIBA

leith@leithkerr.com
19 Blunden Court, Farm Lane,
London SW6 1PA
07930 315696

Site & Client	25 West Street, Havant, Hampshire PO9 1ER
Drawing Title	Existing Plans and Elevation
Drawing No.	02 rev A
Scale & Date	1:50 @ A2 (22.10.25)

0 1 2 3 4 5
CM

0 1 2 3 4 5
Metres
1:50 scale