


NOTES
 ALL DIMENSIONS TO BE CHECKED ON SITE BY THE CONTRACTOR
 BEFORE FABRICATION AND ERECTION.
 FIGURED DIMENSIONS TO BE TAKEN IN PREFERENCE TO SCALED
 DIMENSIONS.
 THIS DRAWING IS THE COPYRIGHT OF THE ARCHITECTS AND MUST
 NOT BE REPRODUCED OR USED WITHOUT THEIR EXPRESS CONSENT
 EXCEPT FOR THE PURPOSES OF A PLANNING APPLICATION.
 ELECTRONIC ISSUE OF THIS DRAWING TO BE CONFIRMED BY PAPER
 HARD COPY ONLY.

PERMIT

HAVANT BOROUGH
 COUNCIL
 - 9 JAN 2009
 RECEIVED

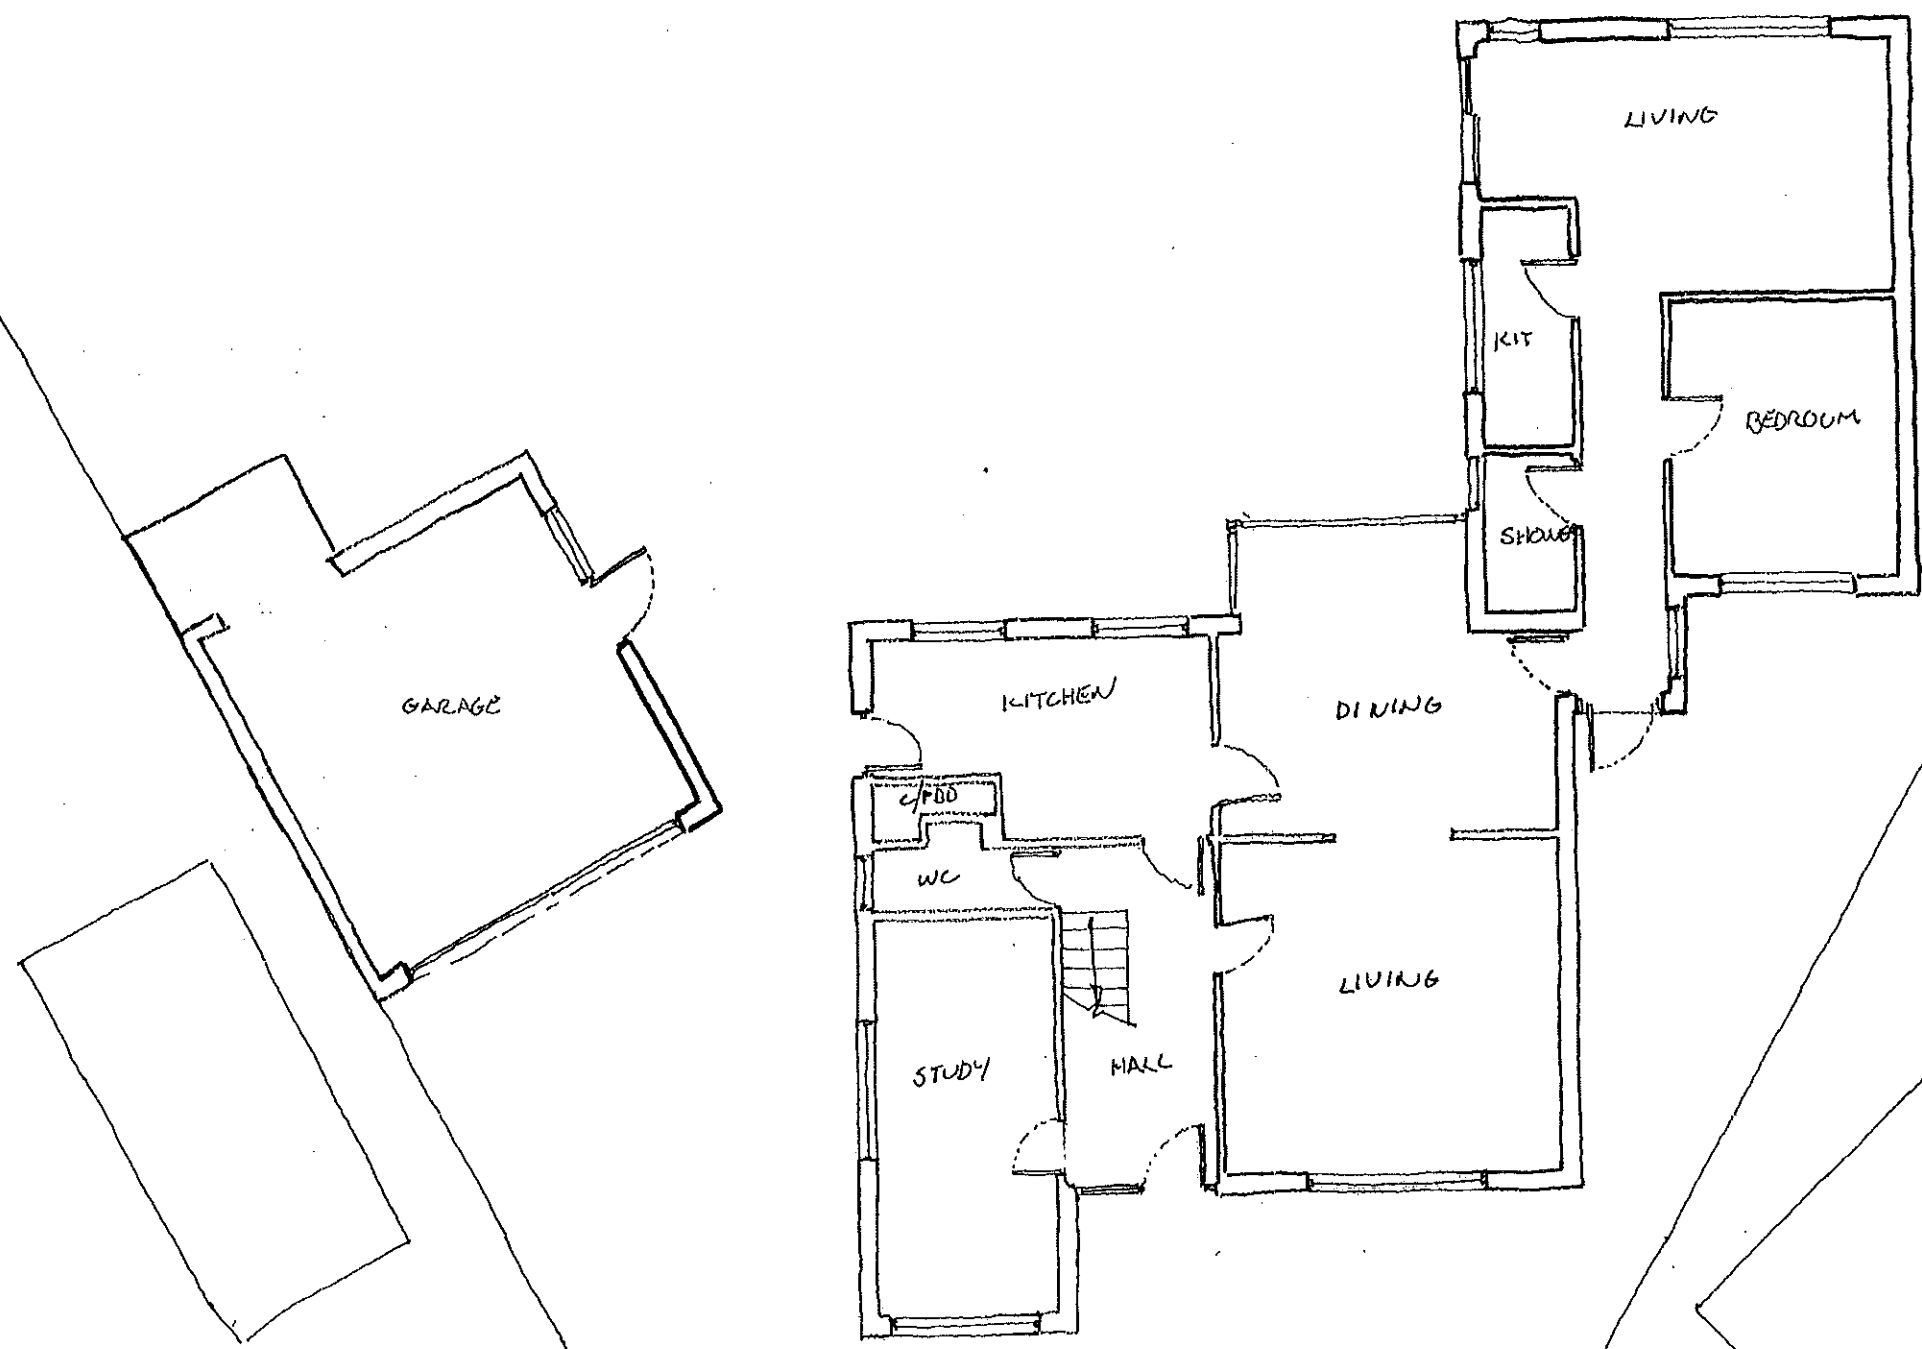

PWP ARCHITECTS
 50 SOUTH BROOK RD
 SWR 08

EXISTING
 GROUND FLOOR
 1/100

PWP
 ARCHITECTS

ARCHITECTS, DESIGNERS &
 PLANNING CONSULTANTS

61 SOUTH STREET, HAVANT
 HAMPSHIRE, PO9 1BZ

TELEPHONE : 023 9248 2494
 FACSIMILE : 023 9248 1152
 E-mail : design@pwp-architects.com
 Website : www.pwparchitects.com

PROJECT
 50 South Brook Rd
 Langstone
 Havant

CLIENT
 Mrs J Dark

TITLE
 GROUND FLOOR EXISTING

STATUS
 PLANNING

SCALES	DATE	DRAWN
1/100@A3	AUGUST 08	SWR


JOB NO.	DRAWING NO.	REVISION
4577	101	-

08.72514/001

NOTES
 ALL DIMENSIONS TO BE CHECKED ON SITE BY THE CONTRACTOR BEFORE FABRICATION AND ERECTION.
 FIGURED DIMENSIONS TO BE TAKEN IN PREFERENCE TO SCALED DIMENSIONS.
 THIS DRAWING IS THE COPYRIGHT OF THE ARCHITECTS AND MUST NOT BE REPRODUCED OR USED WITHOUT THEIR EXPRESS CONSENT EXCEPT FOR THE PURPOSES OF A PLANNING APPLICATION
 ELECTRONIC ISSUE OF THIS DRAWING TO BE CONFIRMED BY PAPER HARD COPY ONLY.

B.O.H.
 PERMIT

HAVANT BOROUGH
 COUNCIL
 - 9 JAN 2009
 RECEIVED

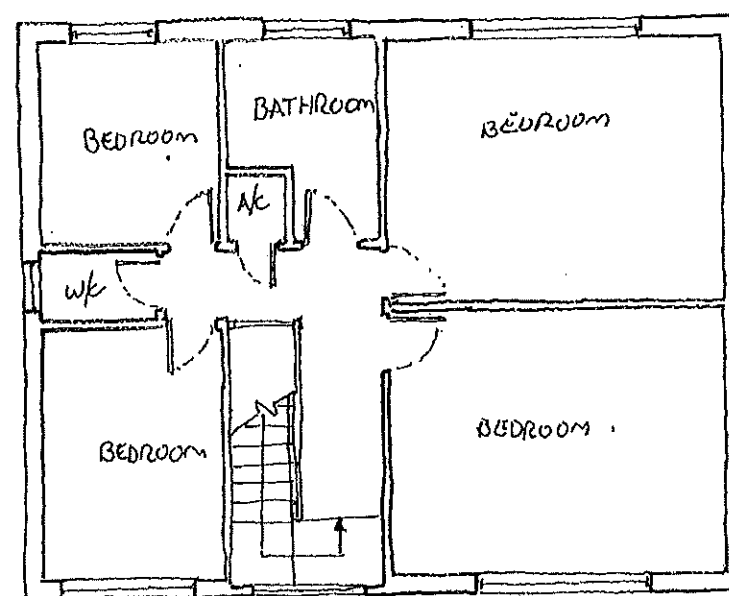

PWP ARCHITECTS
 50 SOUTH BROOK RD
 SWR 08

EXISTING
 15/12/07 PLOO R
 1/100

ARCHITECTS, DESIGNERS & PLANNING CONSULTANTS

61 SOUTH STREET, HAVANT
 HAMPSHIRE, PO9 1BZ

TELEPHONE : 023 9248 2484
 FACSIMILE : 023 9248 1152
 E-m : design@pwp-architects.com
 Website : www.pwparchitects.com

PROJECT		
50 South Brook Rd Langstone Havant		
CLIENT		
Mrs J Dark		
TITLE		
FIRST FLOOR EXISTING		
STATUS		
PLANNING		
SCALES	DATE	DRAWN
1/100@A3	AUGUST 08	SWR
JOB NO.	DRAWING NO.	REVISION
4577	102	-

08/72514/001