

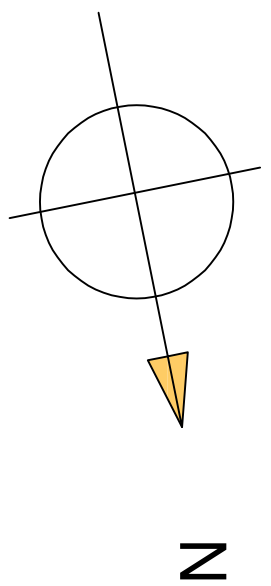


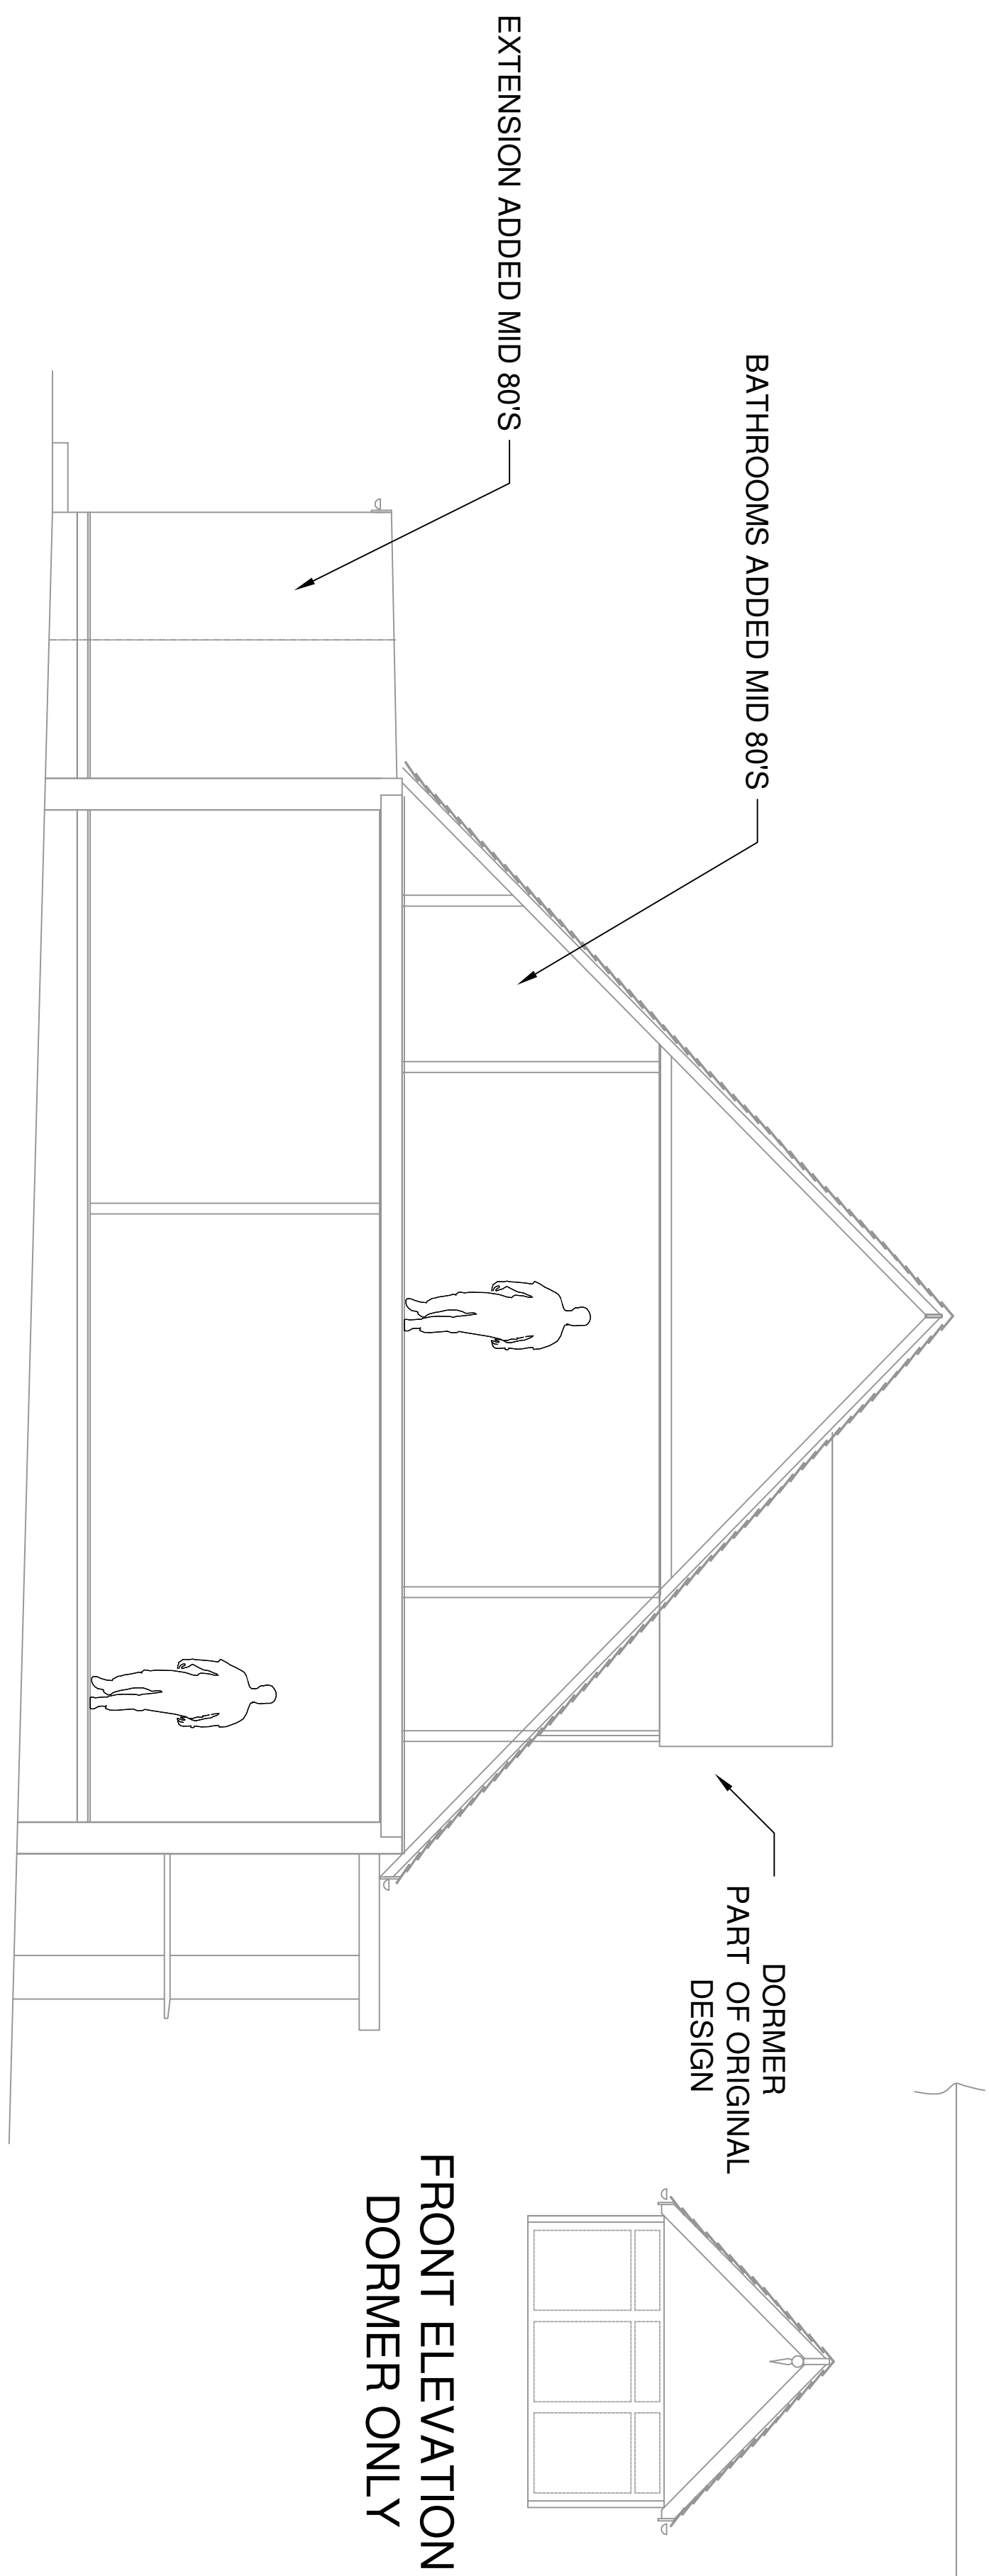


FRONT ELEVATION
DORMER ONLY

SECTION A-A
ELEVATION

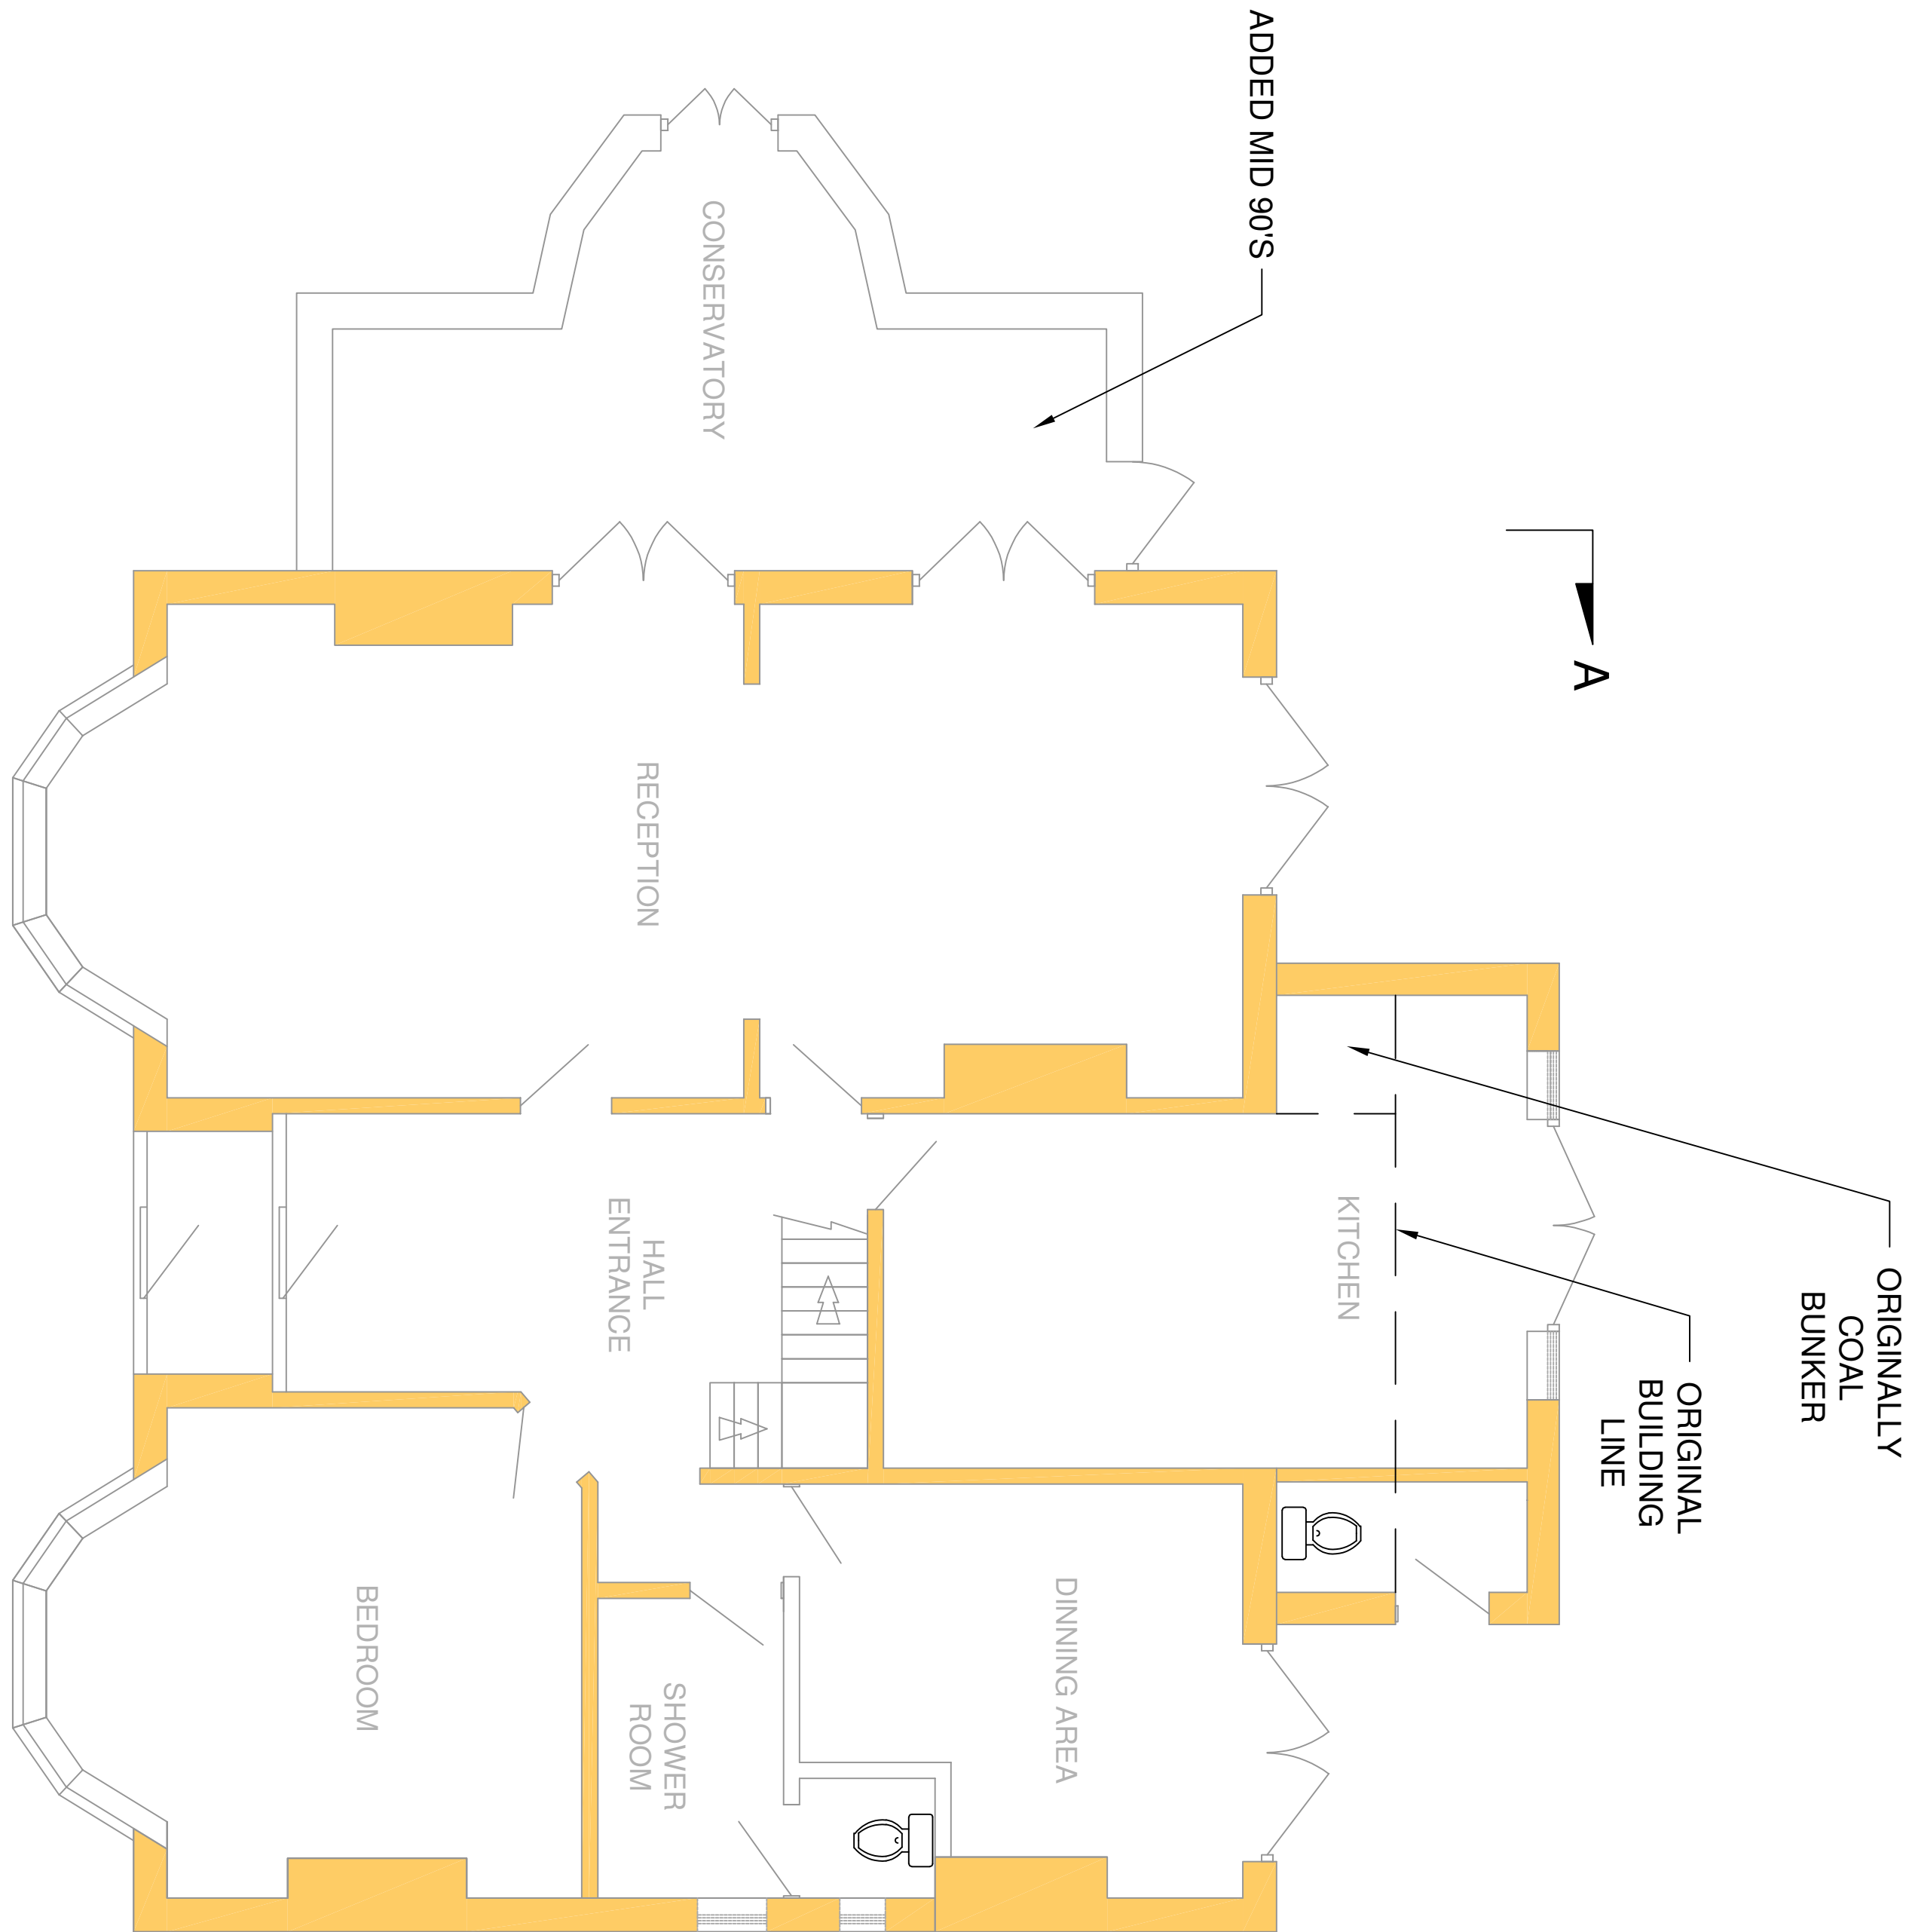

GROUND FLOOR PLAN

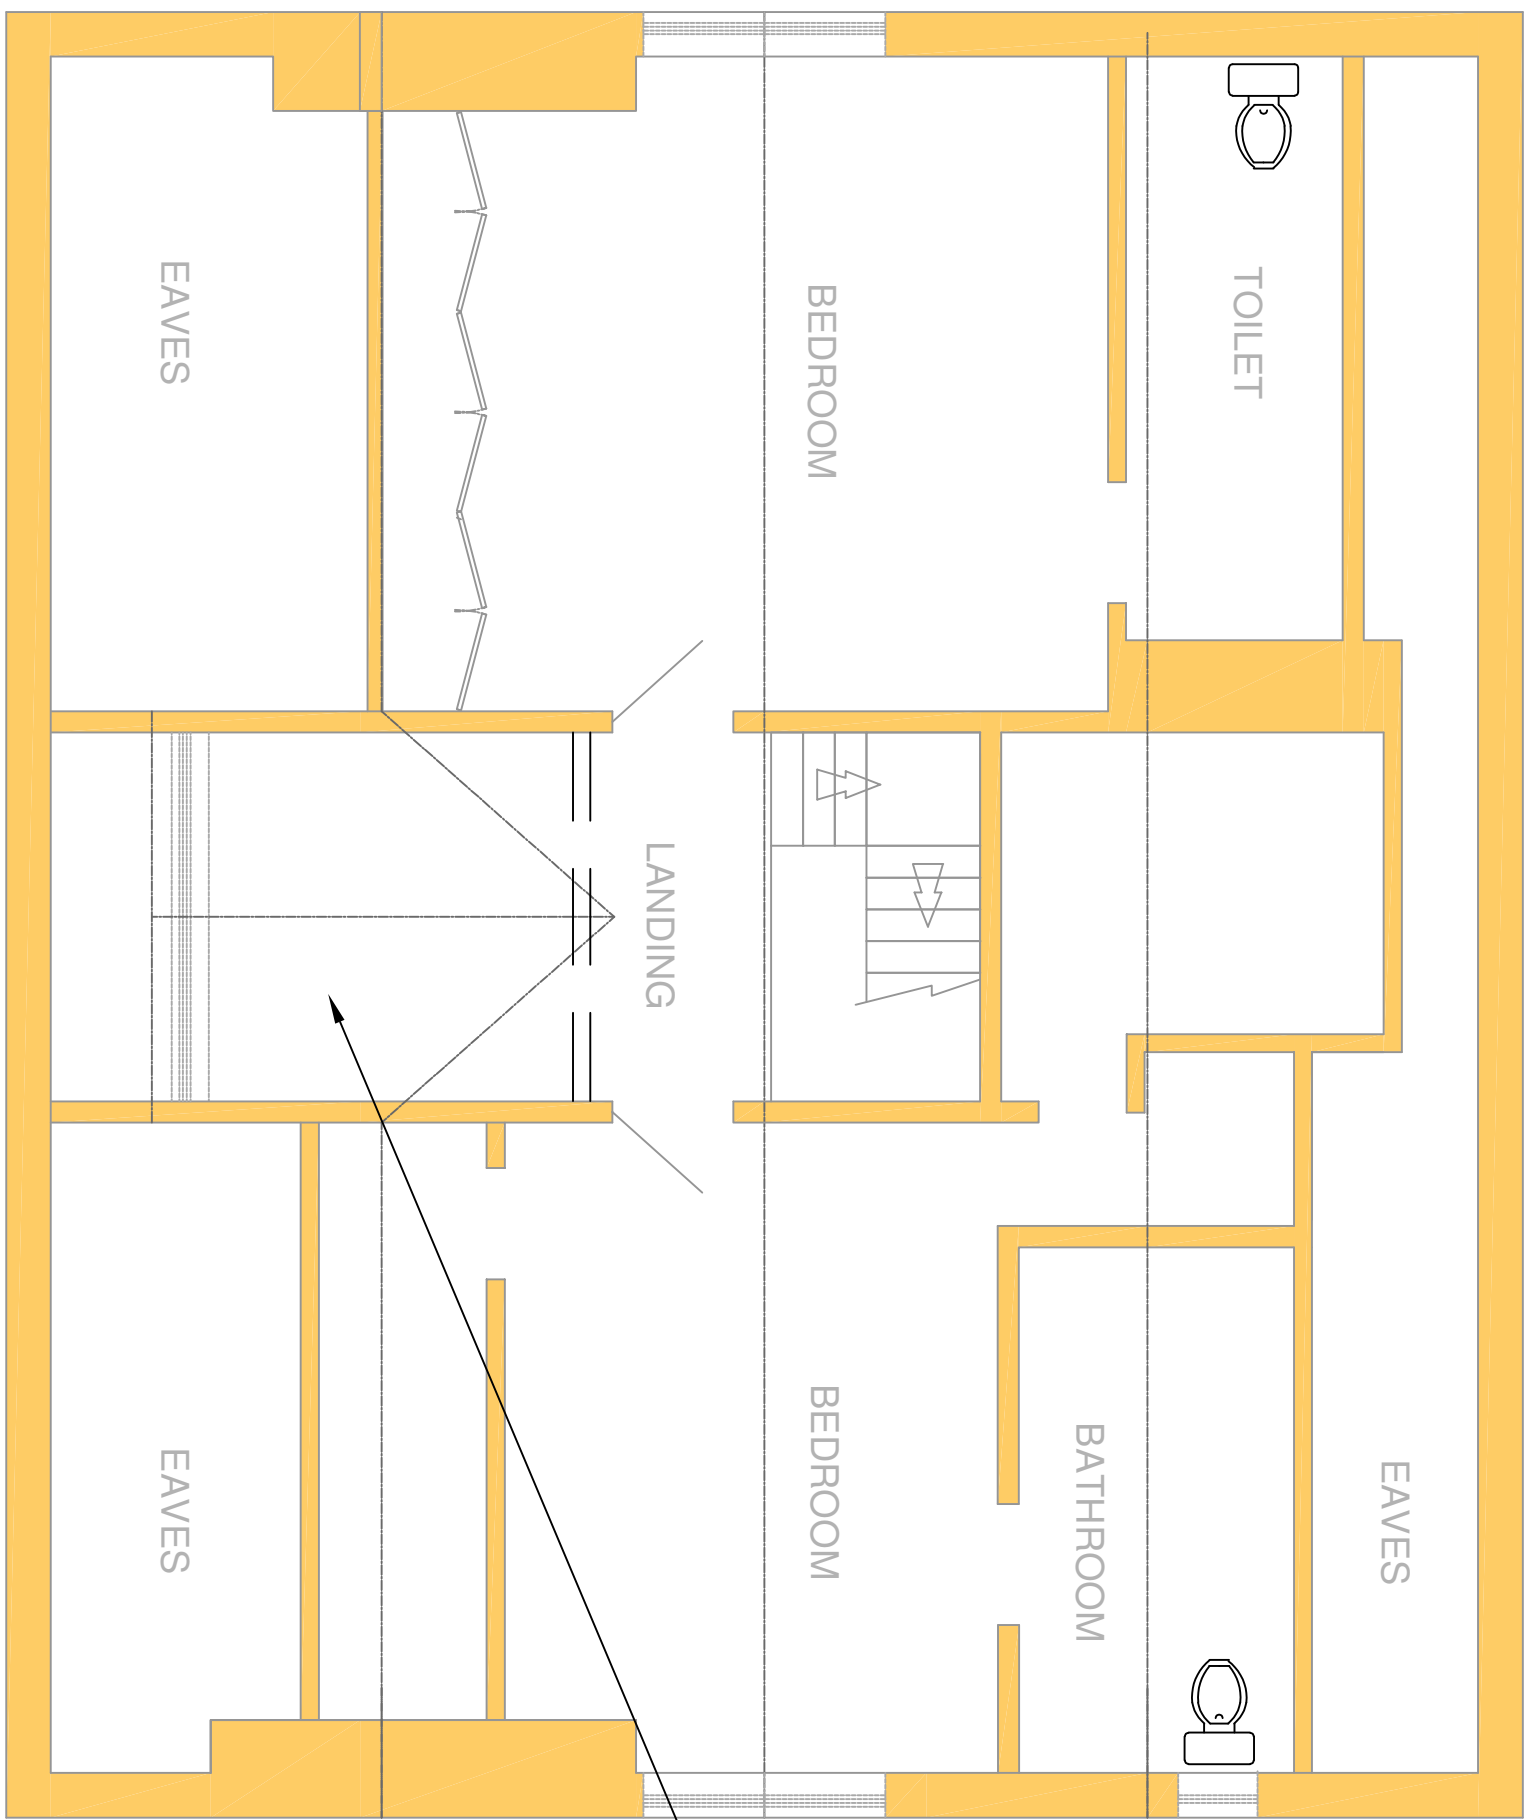

FIRST FLOOR PLAN

QUEEN LODGE
BULD APPROX 1926

Item/nr	Quantity	Title/Name, designation, material, dimension etc	Article No./reference
Designed by	Checked by	Approved by - date	Date
MR & MRS HOBSON		211 LONDON ROAD	19/07/2025
EXISTING - 01		Edition	0
		Scale	1:50
		Sheet	