



- CEILING ROSE FITTING
- DOUBLE SOCKET HIGH LEVEL
- DOUBLE SOCKET LOW LEVEL
- LIGHT FITTING FLUSH LED
- CONSUMER UNIT
- LIGHT SWITCH
- EXTERNAL LIGHT FITTING

A

EXTENSION FINISH AS PER MAIN BUILDING
1.0M HIGH BRICK (IMPERIAL RECLAIMED TO MATCH)
PEBBLE DASH HEAVY COAT RENDER
FINISHED ALL ROUND - PAINT IVORY STONE

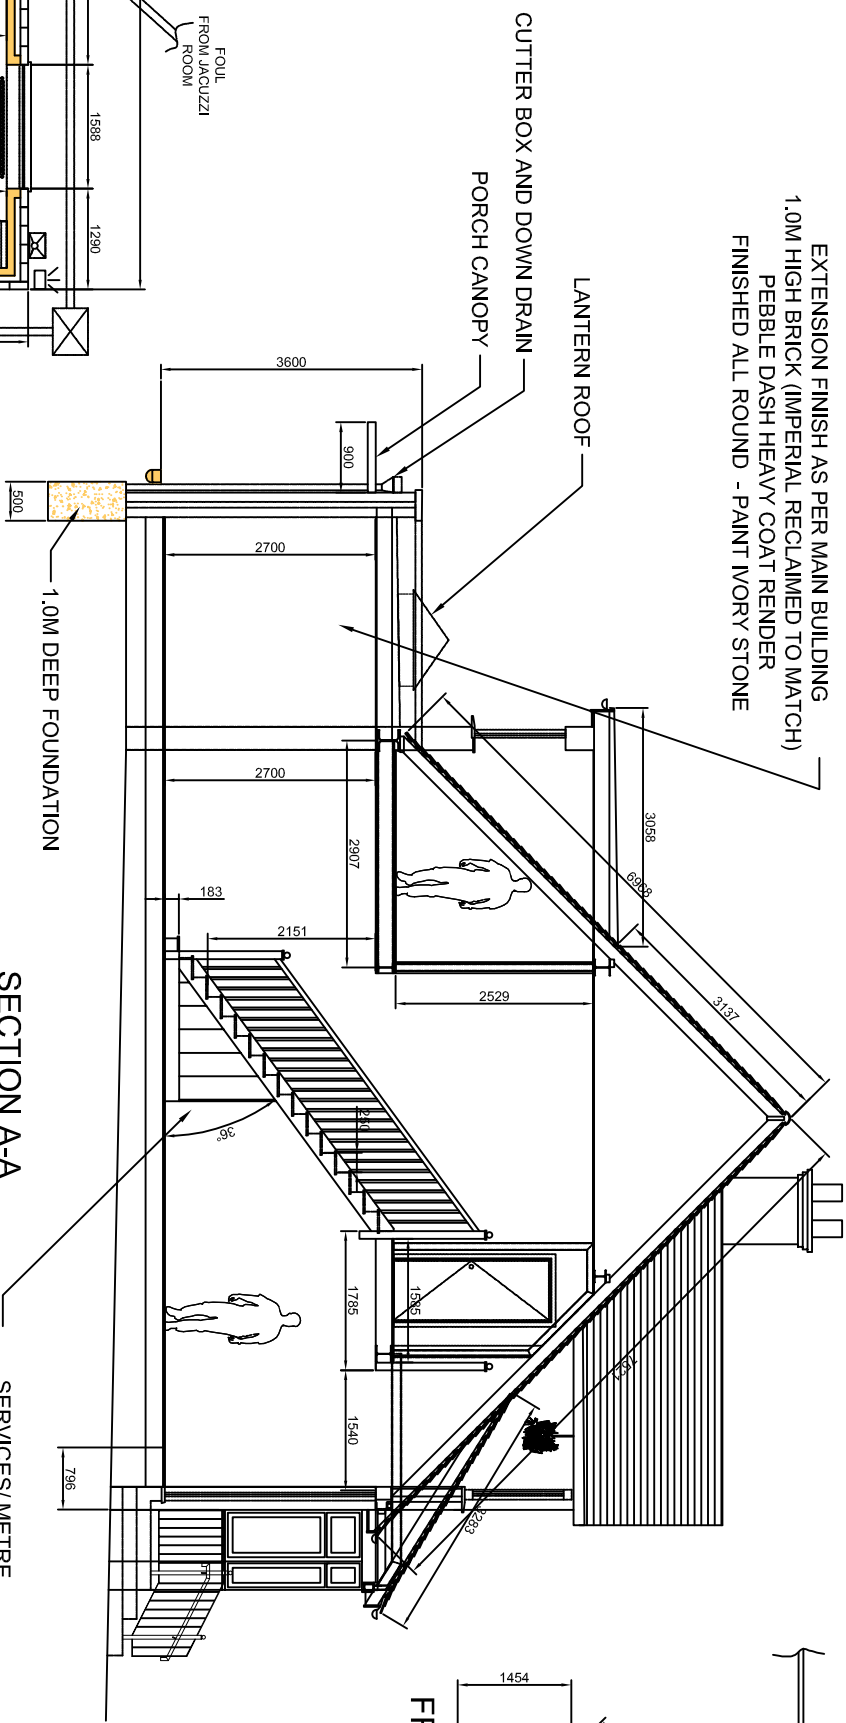


FRONT ELEVATION
DORMER ONLY

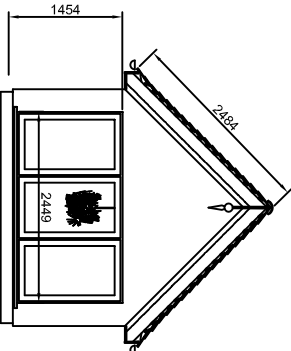


SECTION A-A
ELEVATION

SERVICES/METRE
CUPBOARD UNDER STAIRS

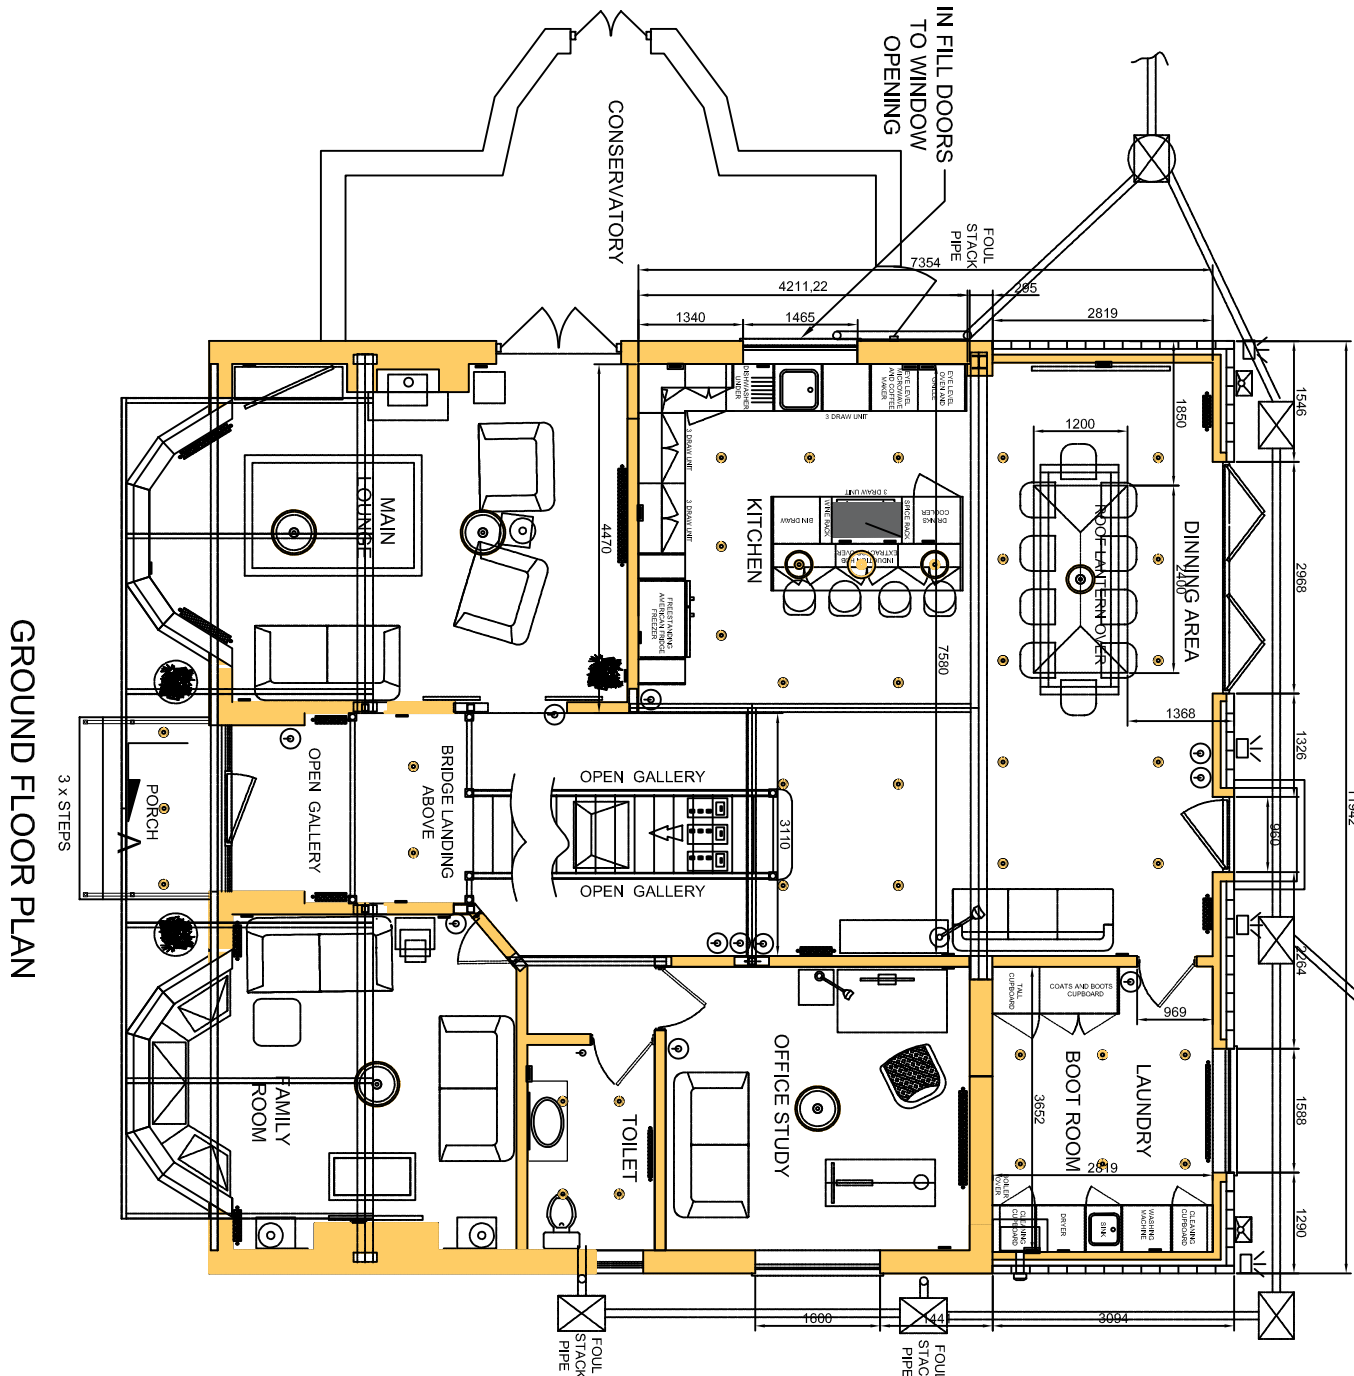

GROUND FLOOR PLAN

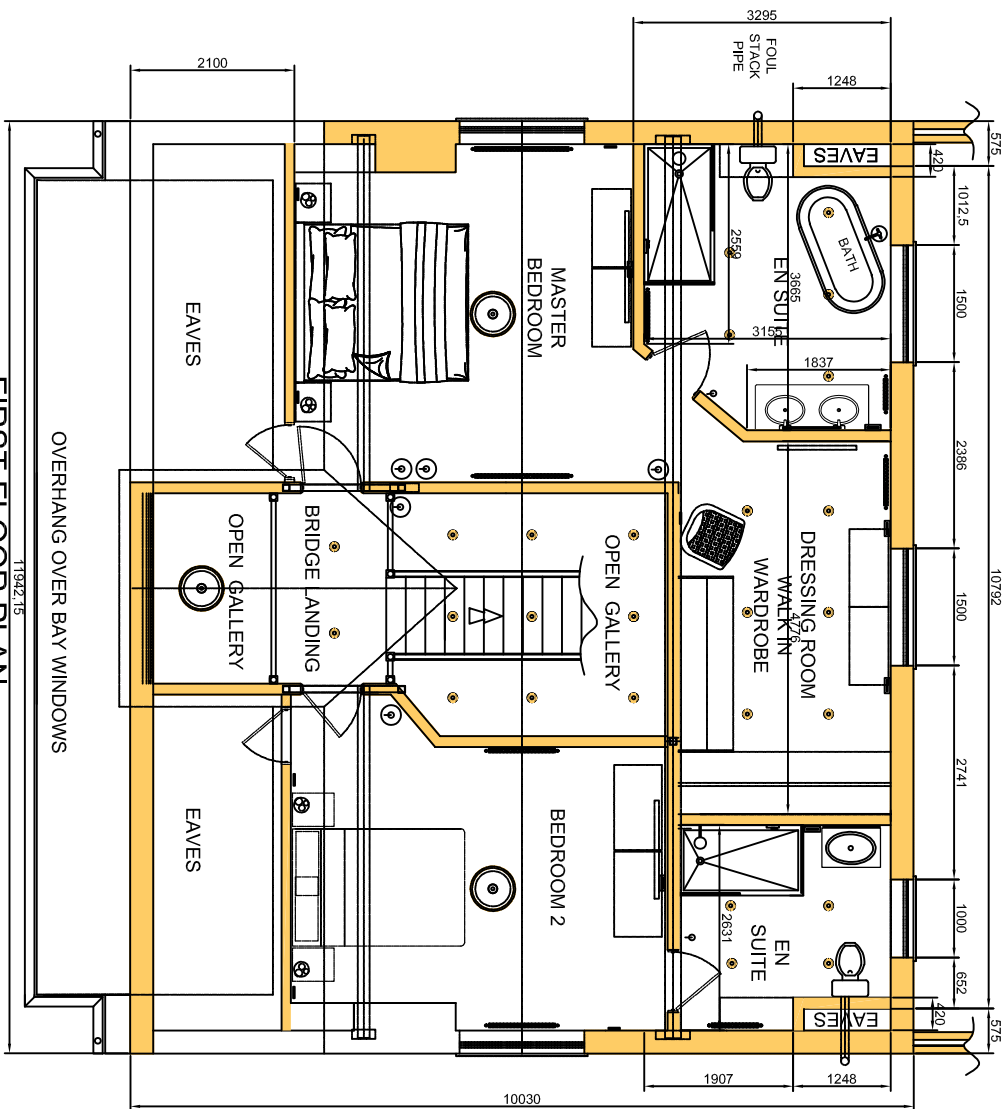

FIRST FLOOR PLAN

QUEEN LODGE
2025 EXTENSION

Item ref	Quantity	Title/Name, designation, material, dimension etc	Article No./Reference
Designed by		Filename	Date
Checked by		Approved by - date	Scale

MR & MRS HOBSON

211 LONDON ROAD

PROPOSED - 02

Edition Sheet