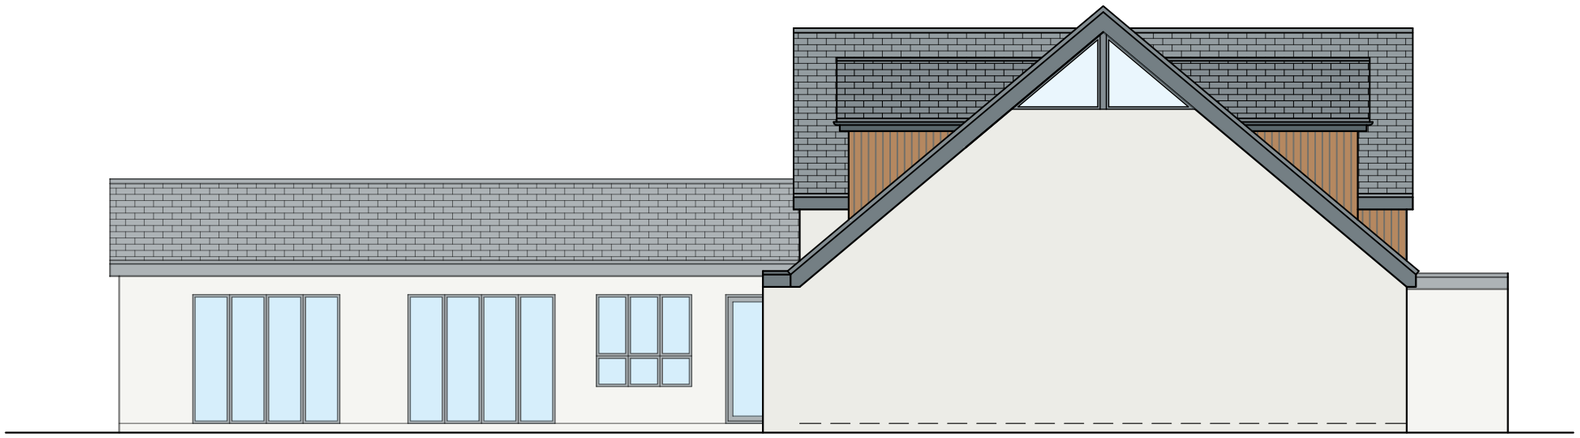

SOUTH
Elevation

SCALE BAR 1:100

1m | 10m | 20m

NOTES

- The details shown are for design intent purposes only and are subject to further design development with suppliers and sub-contractors.
- Proposals subject to consultation and approval from Local Authority Planning Department and Building Control (or an Approved Inspector).
- This drawing can only be scaled for planning purposes. Any errors as a result of scaling will not be accepted.
- All setting out dimensions should be checked on site prior to construction and any discrepancies and/or omissions should be reported to the Architect immediately.
- This drawing is to be read in conjunction with all other plans, structural calculations and specifications.

CAAD
Critchley Architecture And Design Ltd.
Contact: 02392 474 919 | info@caad.online
The Old Bakery, 34 North Street, Havant, PO9 1PT

PRELIMINARY

Revisions

P1 - Issue to planning - SR
11.11.2025

Project Address

1 South Rd,
Hayling Island
PO11 9AE

PROPOSED ELEVATIONS

Scale	A3 = As Shown
Drawn By	SR
Date	29.08.2025

Project No.	Sheet No.	Rev.
25038	502	P1