


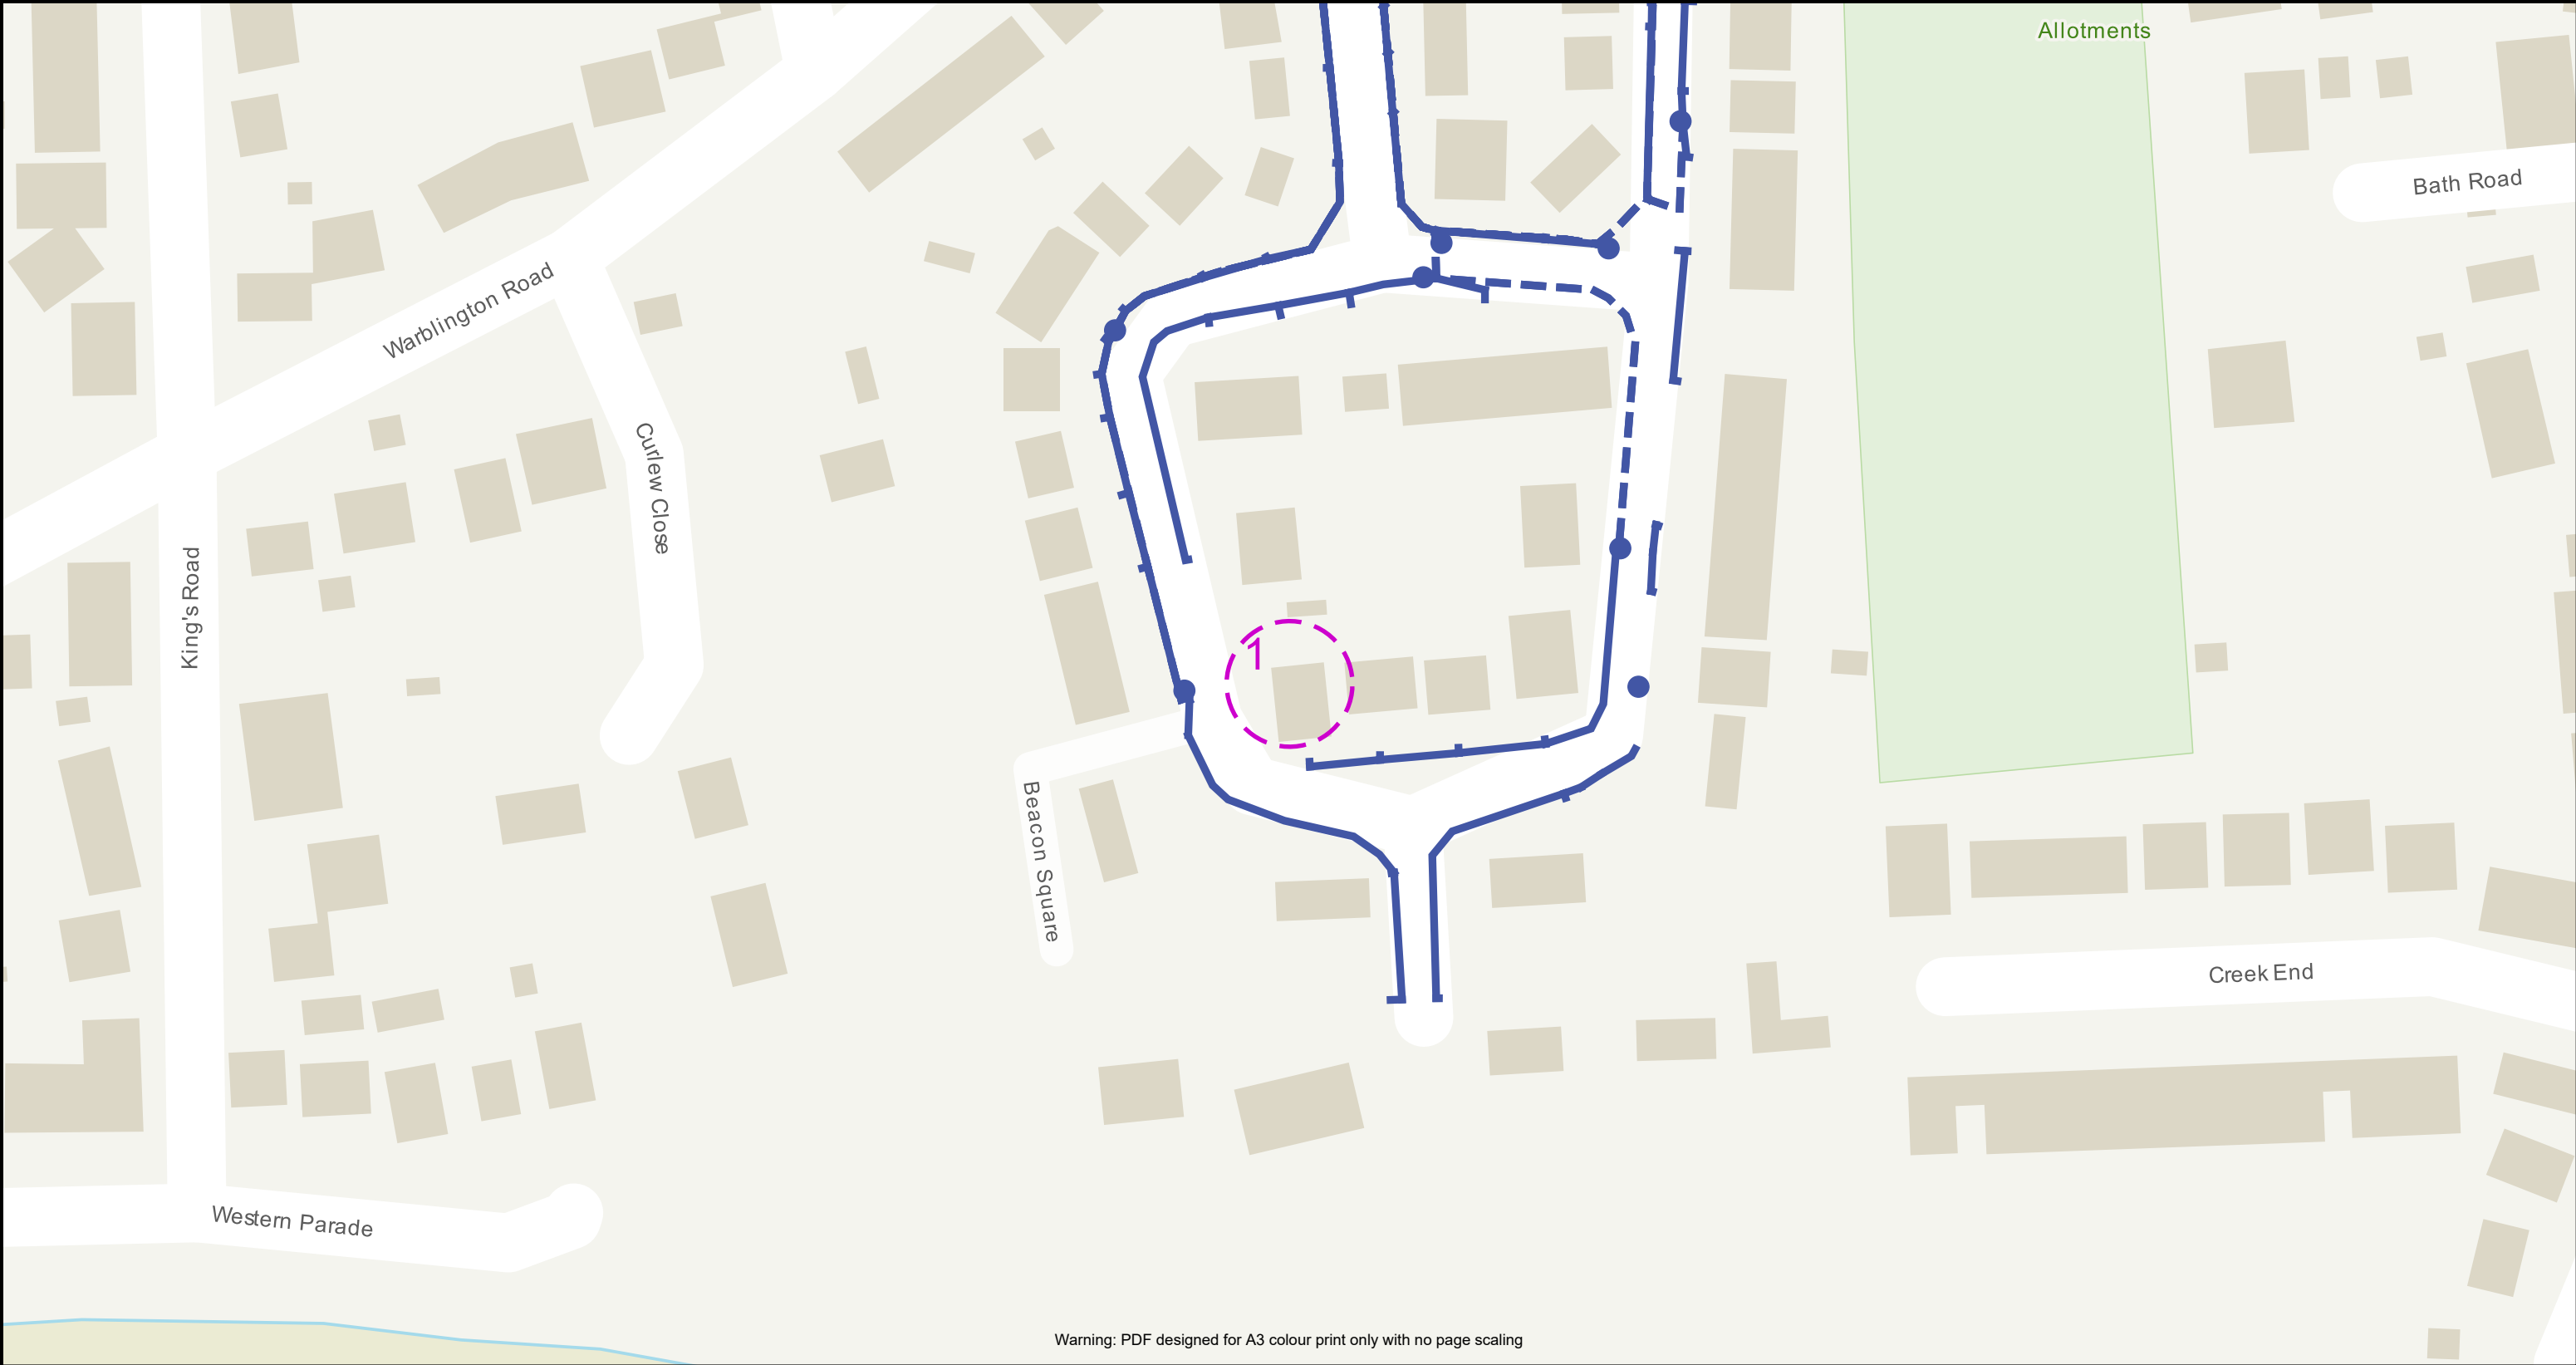

Warning: PDF designed for A3 colour print only with no page scaling

<p>Contact us:</p> <p>Email: planning@apfn.uk</p>	<div><div>050m</div><div>Dig Sites Line: - - - - Area: []</div></div>	<div></div>
<p>Date Requested: 06/11/2025</p> <p>Job Reference: 39333527</p> <p>Site Location: 474491 105454</p> <p>Requested by: Mr Alex Robinson</p> <p>Your Scheme/Reference:</p> <p>APP/25/00831</p>	<div><div>Cable - - - - Chamber ●</div><div>Duct —————</div></div>	
	<p>IMPORTANT WARNING</p> <p>The information supplied is given in good faith as a guide to locating underground apparatus. Its accuracy cannot be guaranteed, nor does it include comprehensive information about the existence or location of service pipes or cables to individual premises. The responsibility for locating and avoiding damage to apparatus on site shall be that of the persons proposing to excavate in the street shall be liable to the apparatus owner and any third party who may be affected in any way for any loss or damage caused by their failure to do so.</p>	
	<p>IF IN DOUBT PLEASE ASK! PHONE: 0800 538 5542</p>	
<p>Scale: 1:1250 (When plotted on A3)</p>	<p>Ordnance Survey, OS, the OS Logos and the Product are registered trademarks of Ordnance Survey.</p>	