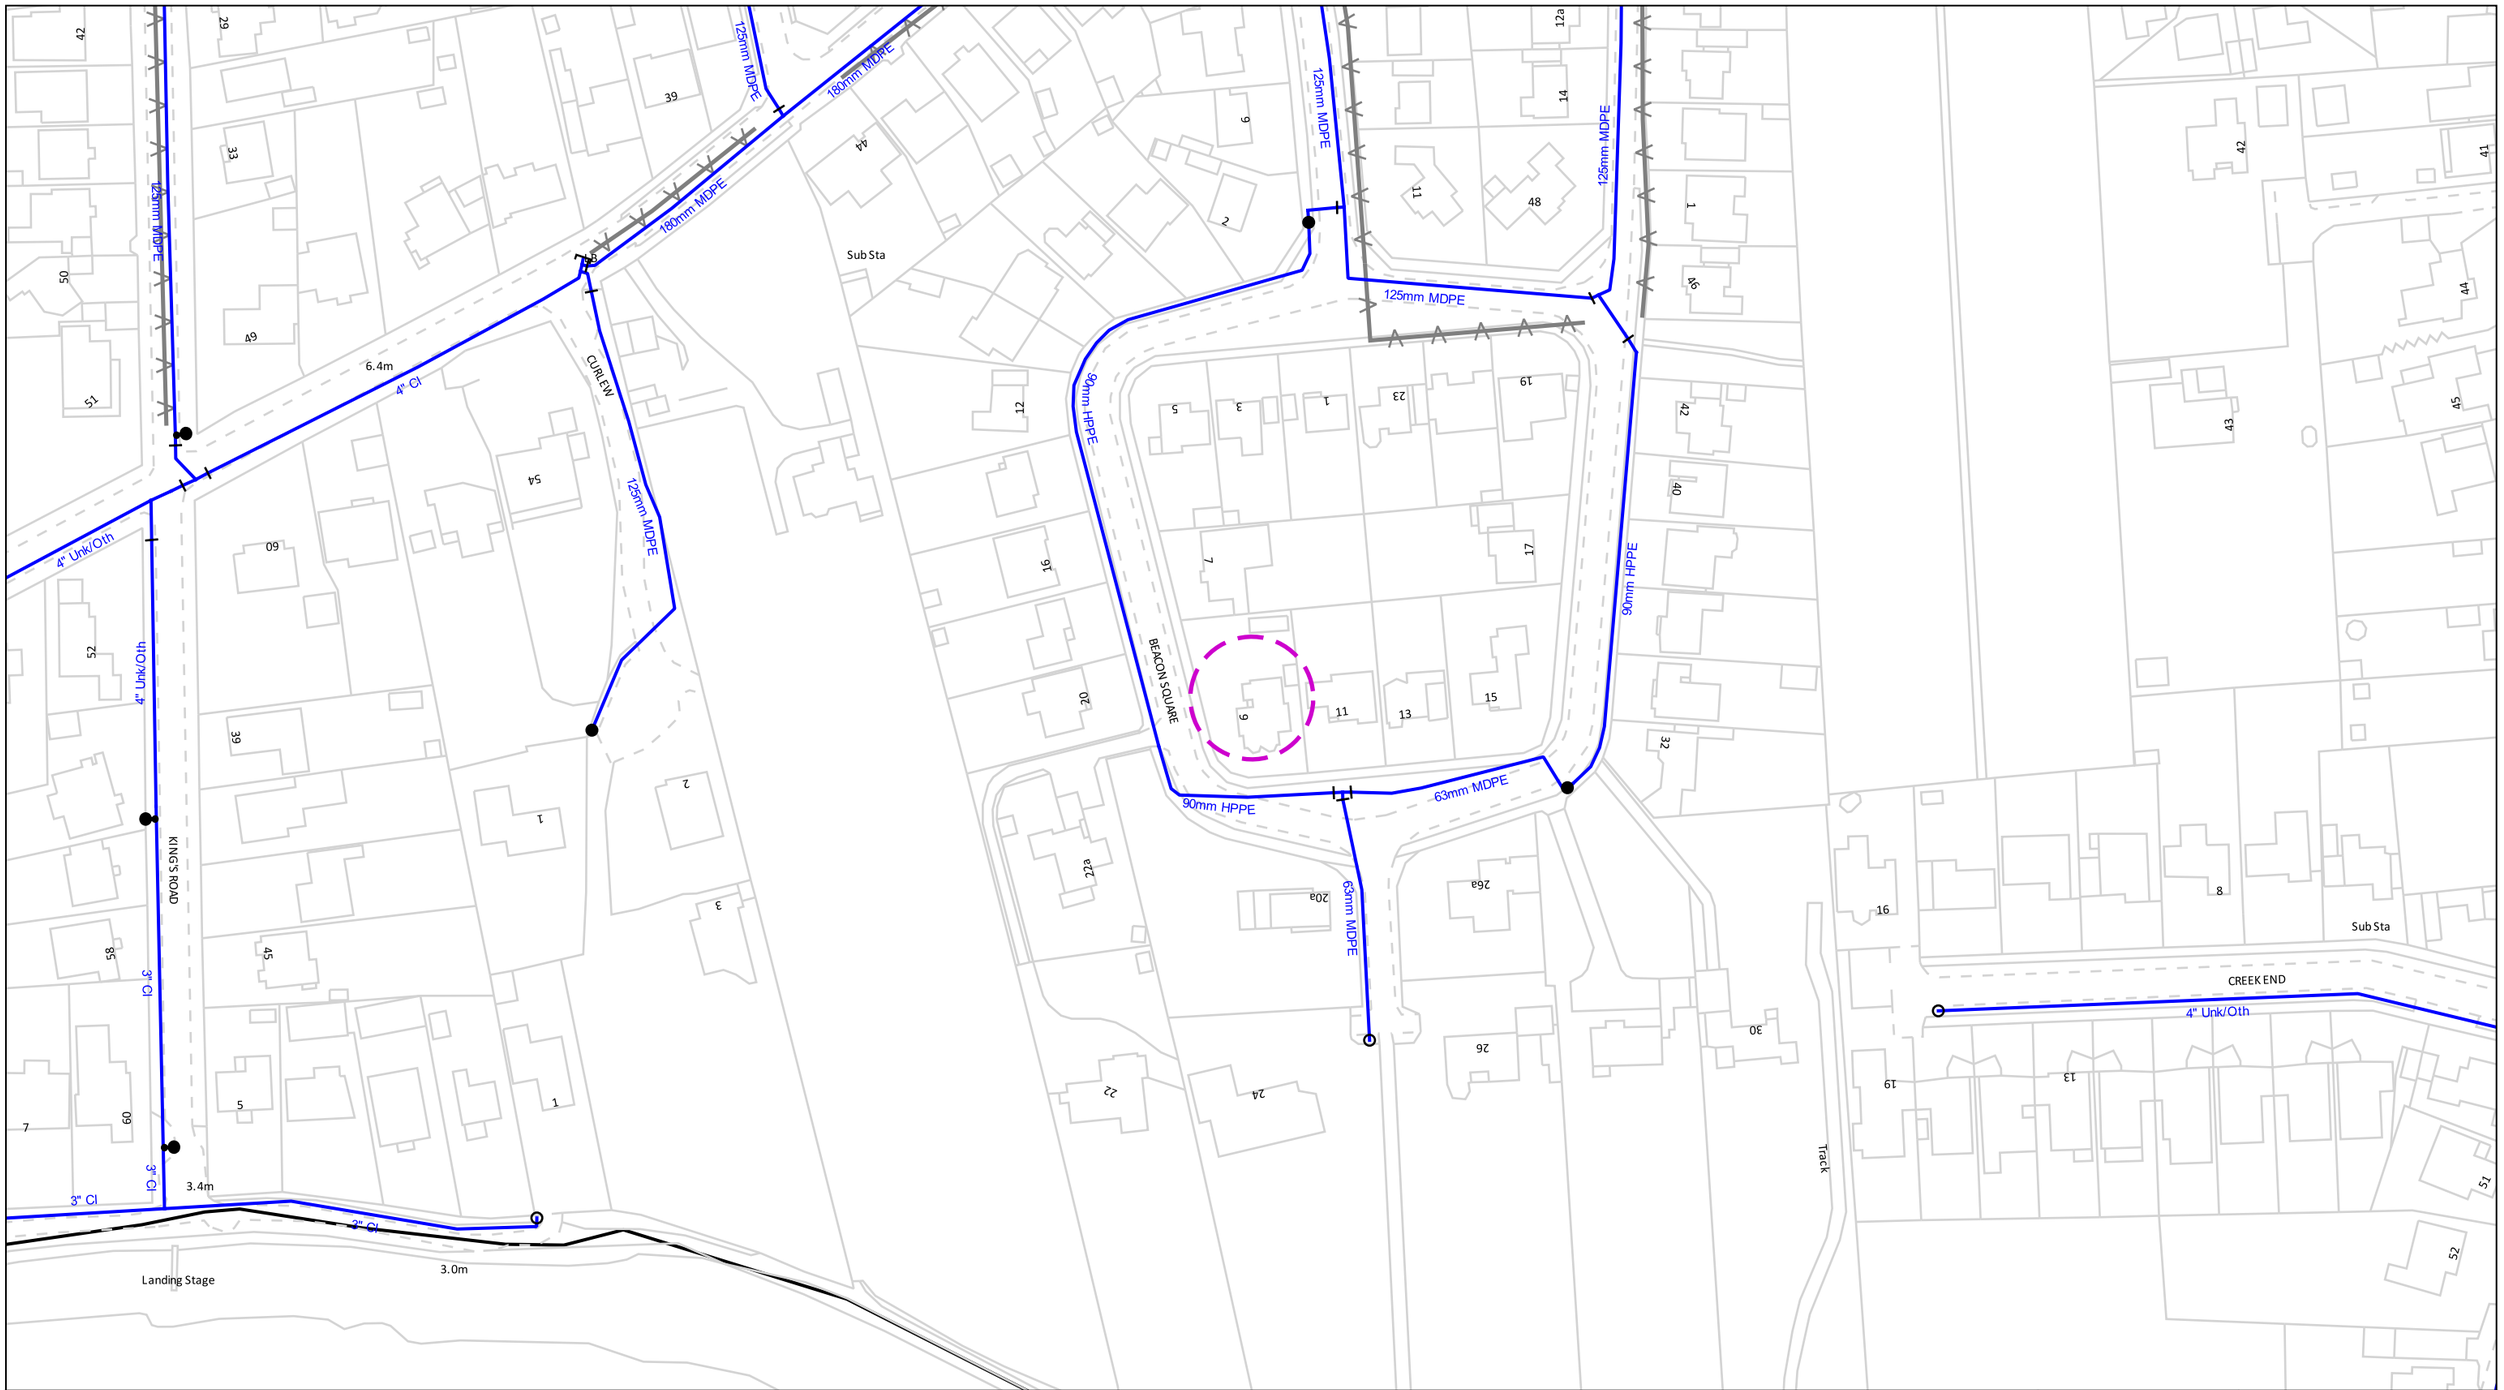

0 100 m

Dig Sites Area: Line:

Measurements scaled from this plan may not match measurements between the same points on the ground.

Date Requested: 06/11/2025
Job Reference: 39333527
Site Location: 474491 105454
Requested by:
Mr Alex Robinson

Your Scheme/Reference:
APP/25/00831

Scale: 1:1250 (When plotted at A3)

- Distribution Mains
- Communication Pipe
- Fire Main
- Private Mains
- Raw Water Main
- Trunk Main
- Abandoned Mains
- Cable
- Company Washout Hydrant (Single)
- Company Washout Hydrant (Offset)
- Fire Brigade Hydrant (Single)
- Fire Brigade Washout Hydrant
- Fire Brigade Hydrant (Offset)
- Reflux Valve
- Air Valve
- Open Valve
- Closed Valve
- Capped End
- Stop Cock
- Butterfly Valve
- Pressure Flow Valve
- Meter
- New Appointments & Variations Assets within shaded area please contact: Leep Utilities Email: water@leeputilities.co.uk Tel: 0345 122 6780

The information supplied is given in good faith as a guide to locating underground apparatus. Its accuracy cannot be guaranteed, nor does it include comprehensive information about the existence or location of service pipes or cables to individual premises. The responsibility for locating and avoiding damage to apparatus on site shall be that of the person proposing to excavate in the street who shall be liable to the apparatus owner and any third party who may be affected in any way for any loss or damage caused by their failure to do so.

Registered Office
P.O. BOX NO. 8, West Street, Havant,
Hampshire. PO9 1LG.
Registered in England No. 2536455
Telephone: (023) 9249 9888
Fax: (023) 9245 3632
Website: www.portsmouthwater.co.uk

© Crown copyright and database rights 2025. Ordnance Survey Licence Number 100018036.
Warning: PDF designed for colour print only with no page scaling. This Information is given as a guide only and its accuracy cannot be guaranteed
Plans generated by DigSAFE Pro™ software provided by LinesearchbeforeUdig.