SITE PHOTOS
STREETVIEWS
EXISTING

AGENT PHOTOS
30 OCTOBER 2025

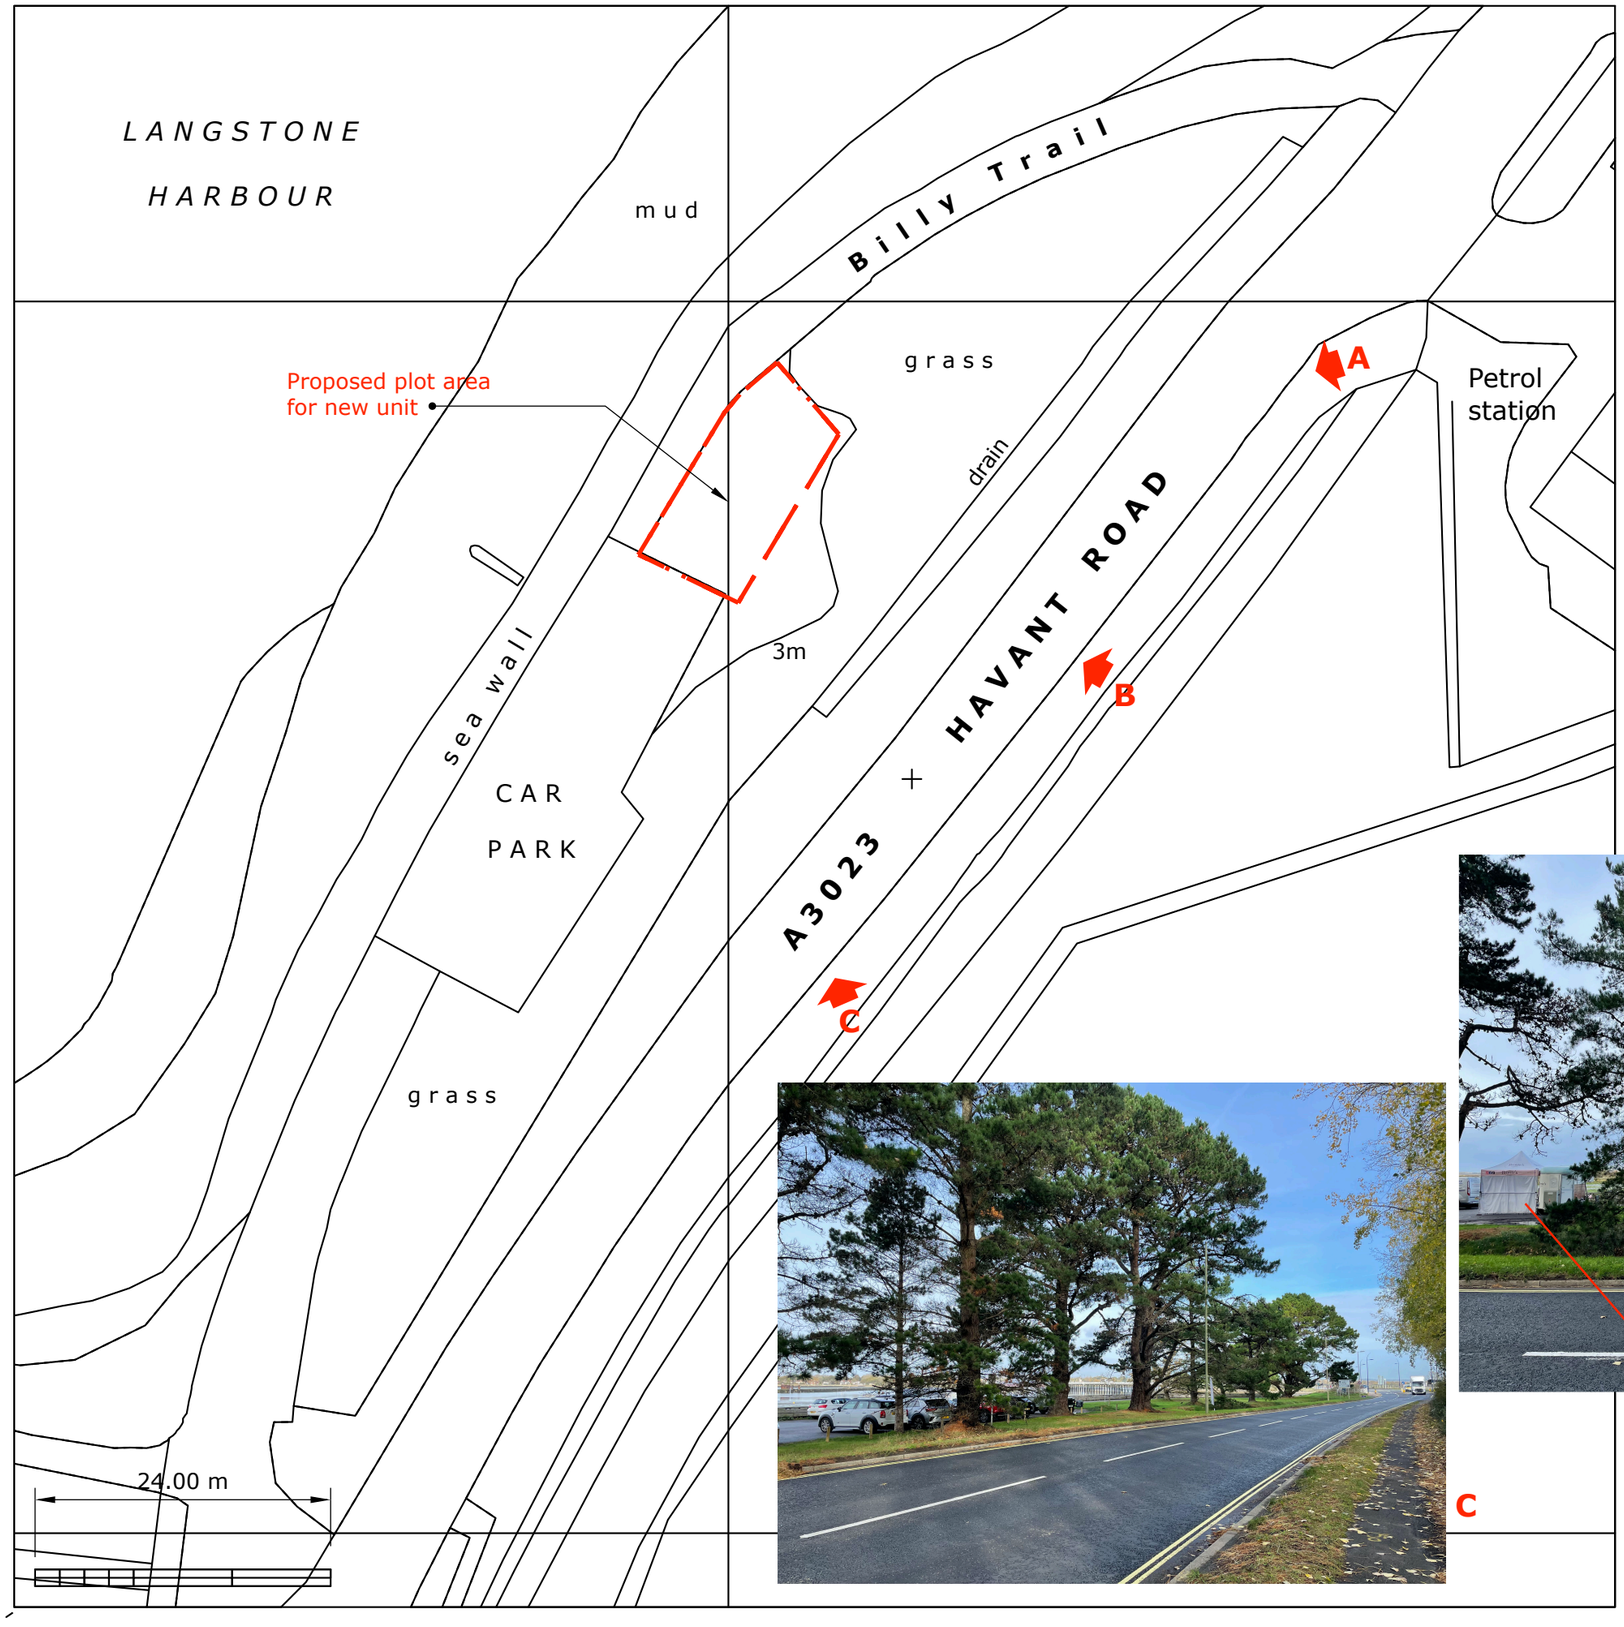

A

B

Brontes Unit with canopy

C

Bronte's Cafe, Hayling Island : PROPOSED CONTAINER UNIT

Phil Choules designer
philchoules@hotmail.com

Drawing No: BH18
Date: 30 OCT 2025
Purpose: PLANNING