


ELEVATION:
ROADSIDE

AS PROPOSED

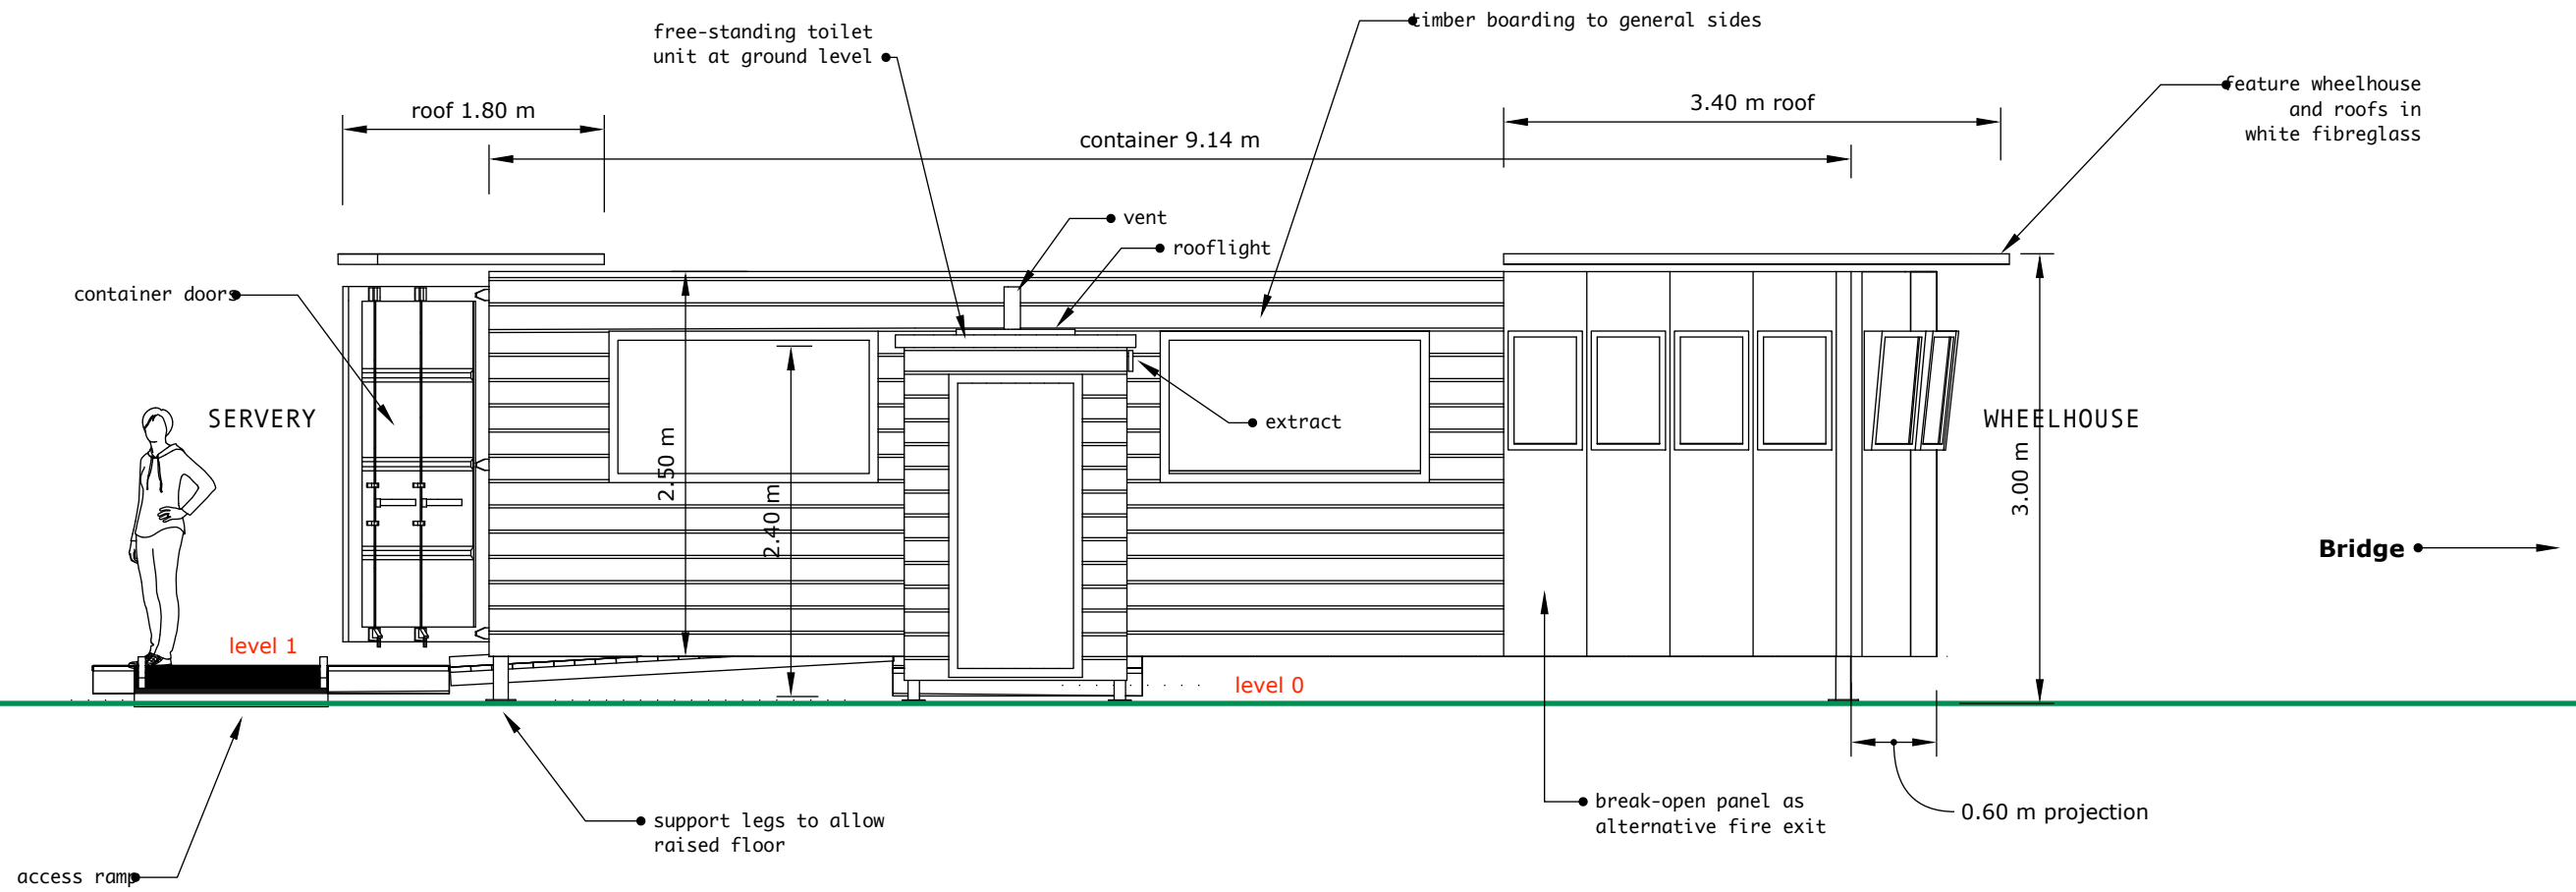

0 5 m
Scale 1:50 at A3

Bronte's Cafe, Hayling Island : PROPOSED CONTAINER UNIT

Phil Choules
designer
philchoules@hotmail.com

Drawing No: **BH25**
Date: **28 OCT 2025**
Purpose: **PLANNING**