
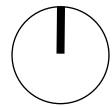


AREA PLAN

FOR REFERENCE

north

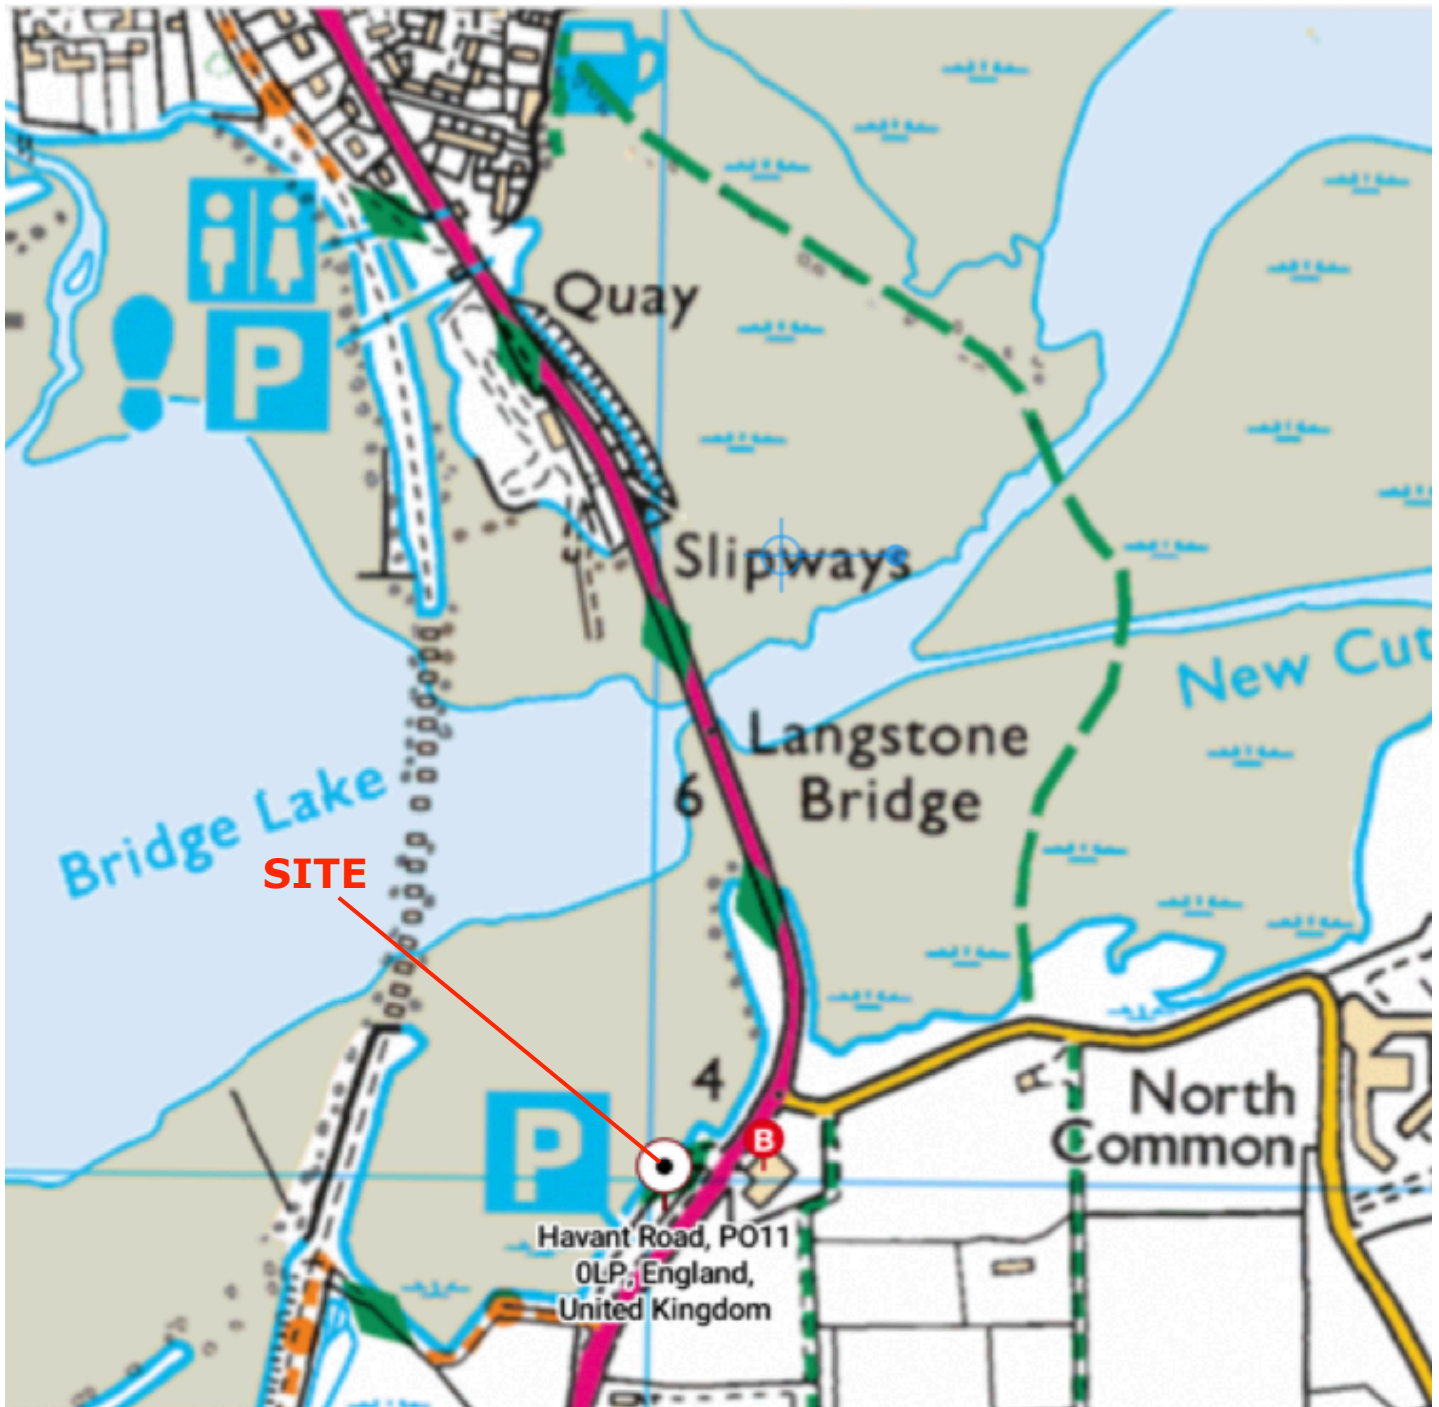

Bronte's Cafe
PROPOSED UNIT 2025



Drawing No: **B H 1 1**

Date: **24 OCT 2025**

Purpose: **PLANNING**