



STREETVIEW
PROPOSED

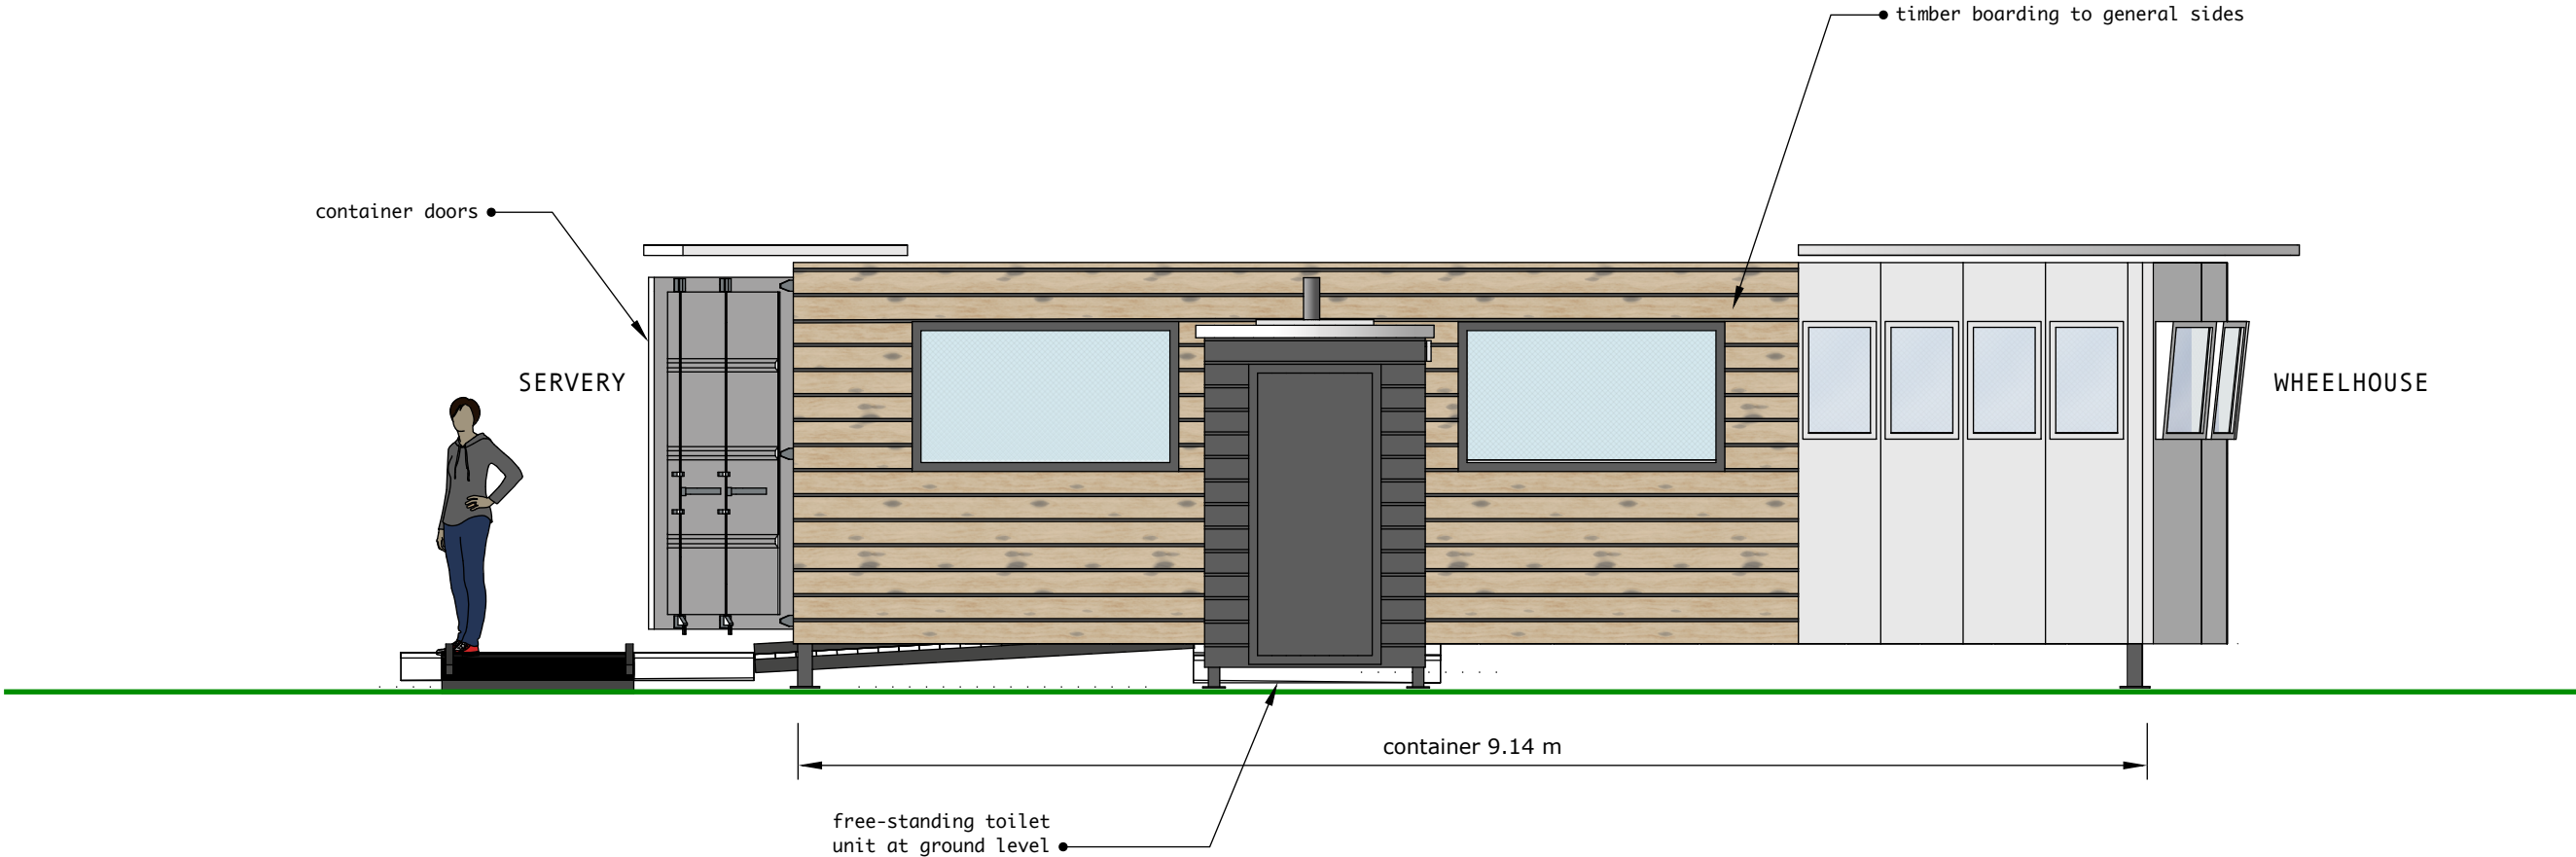

View from Havant Road

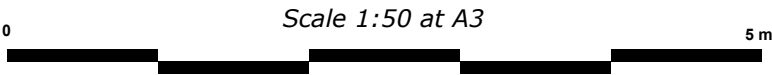

Bronte's Cafe, Hayling Island : PROPOSED CONTAINER UNIT



Drawing No: [BH32](#)
Date: 30 OCT 2025
Purpose: PLANNING