


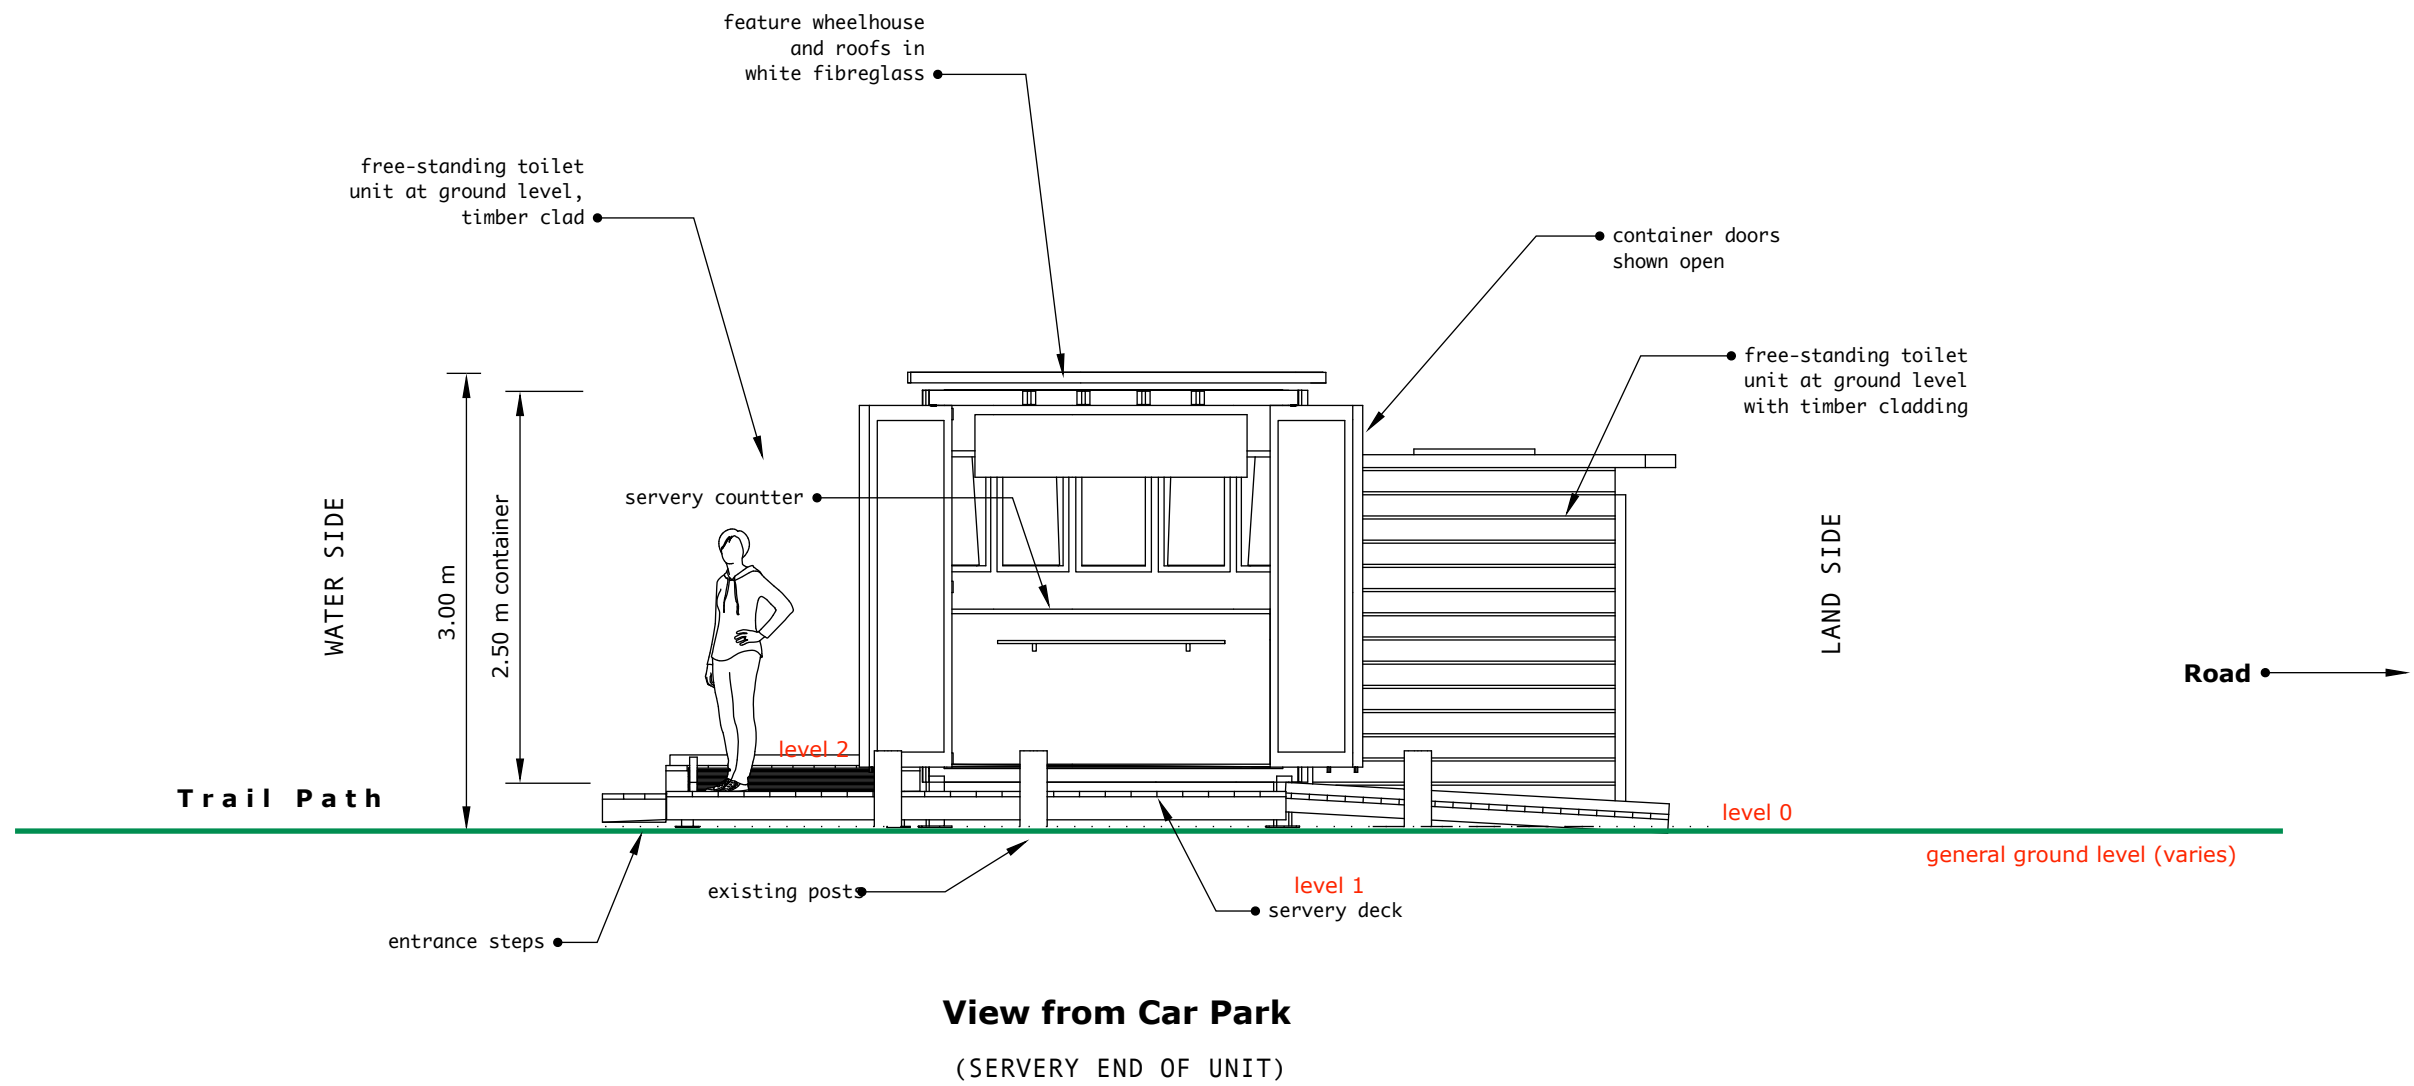

0 5 m
Scale 1:50 at A3

Bronte's Cafe, Hayling Island : PROPOSED CONTAINER UNIT