



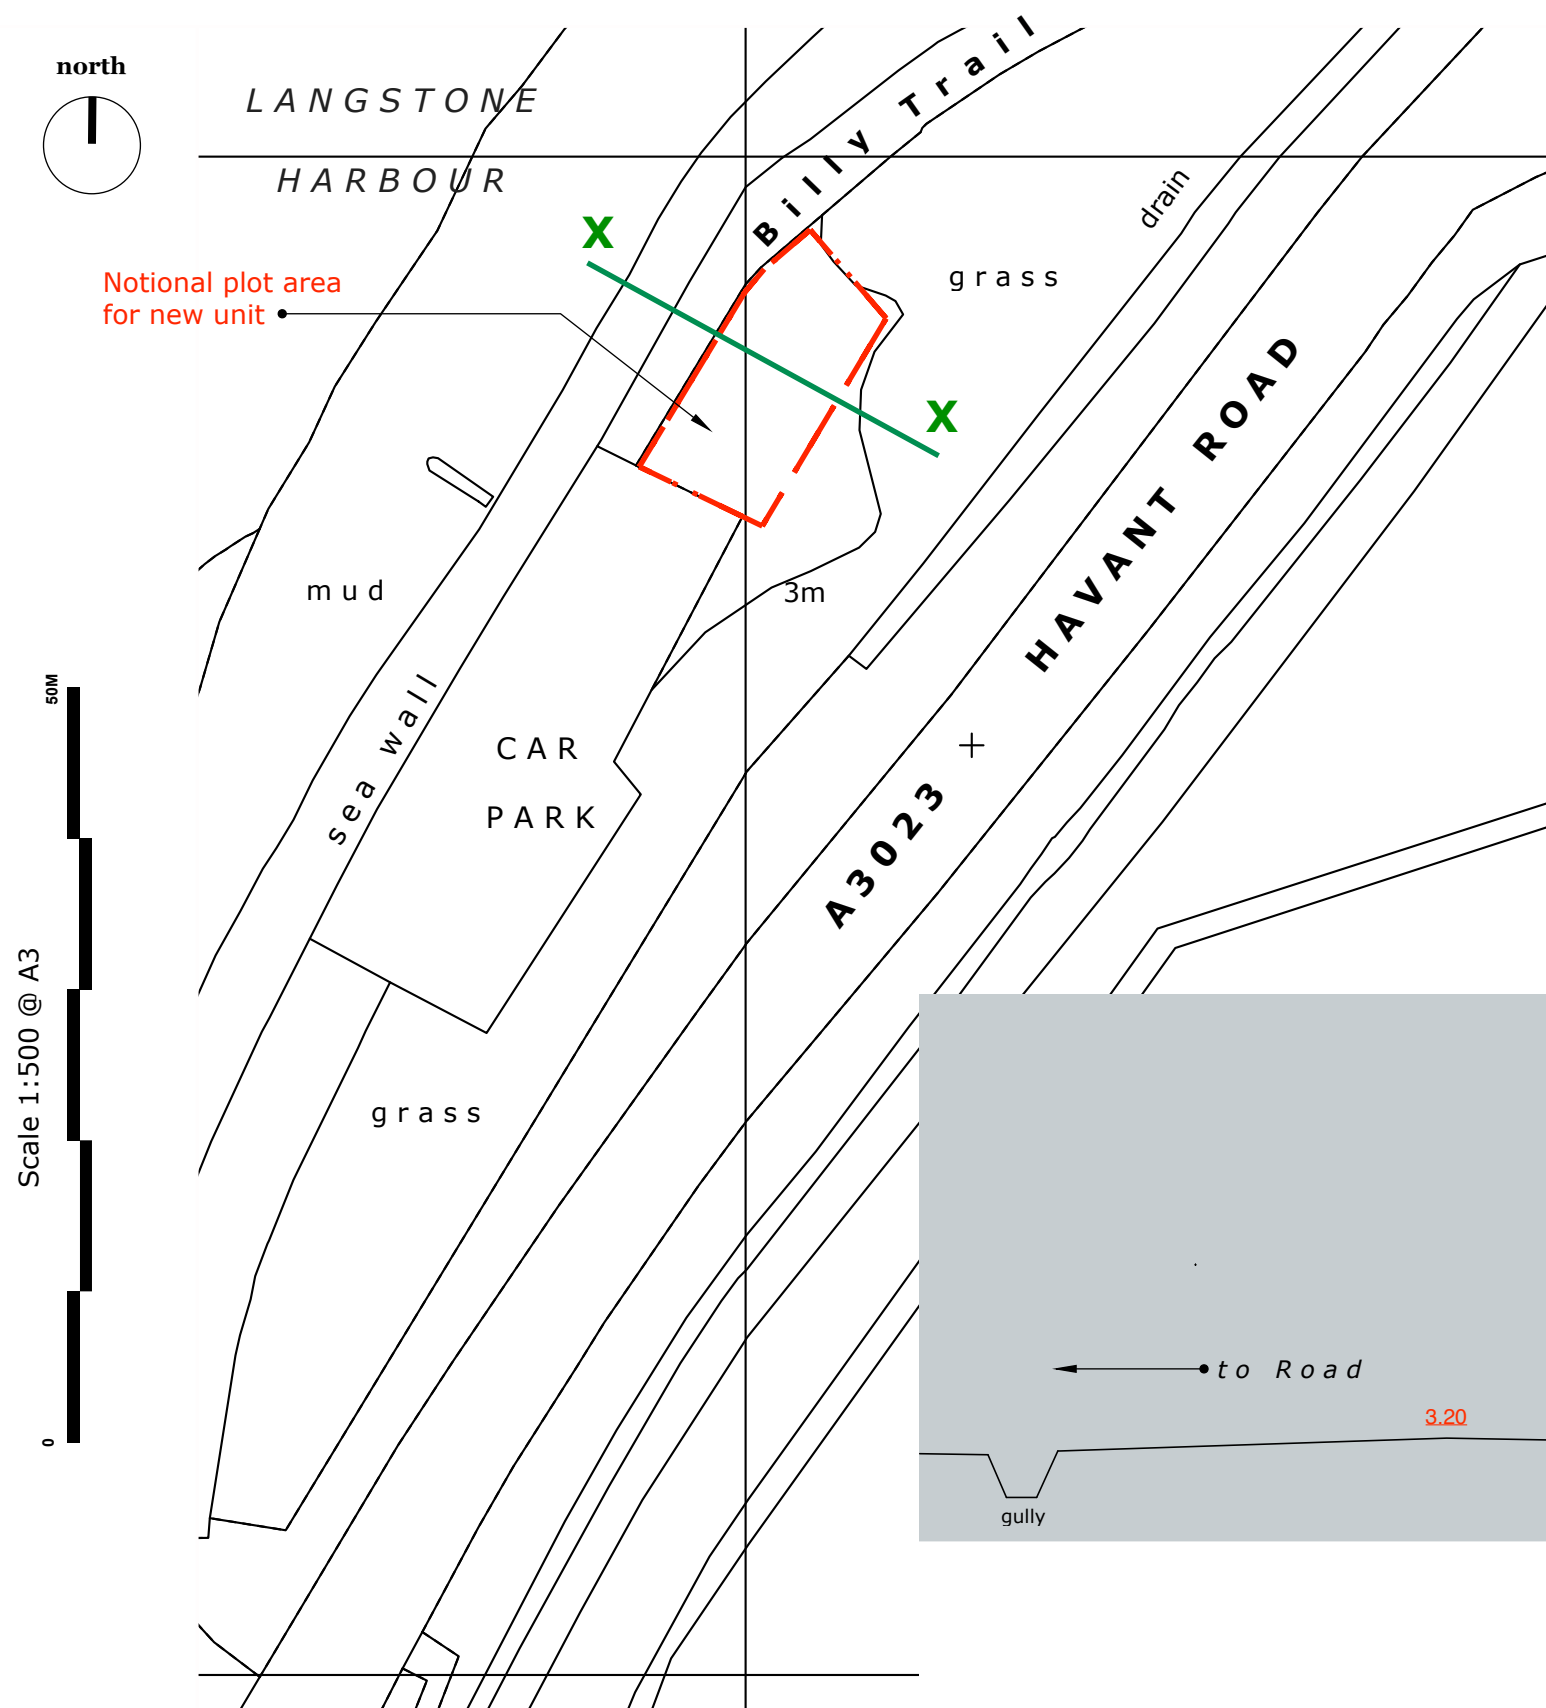

key plan for section

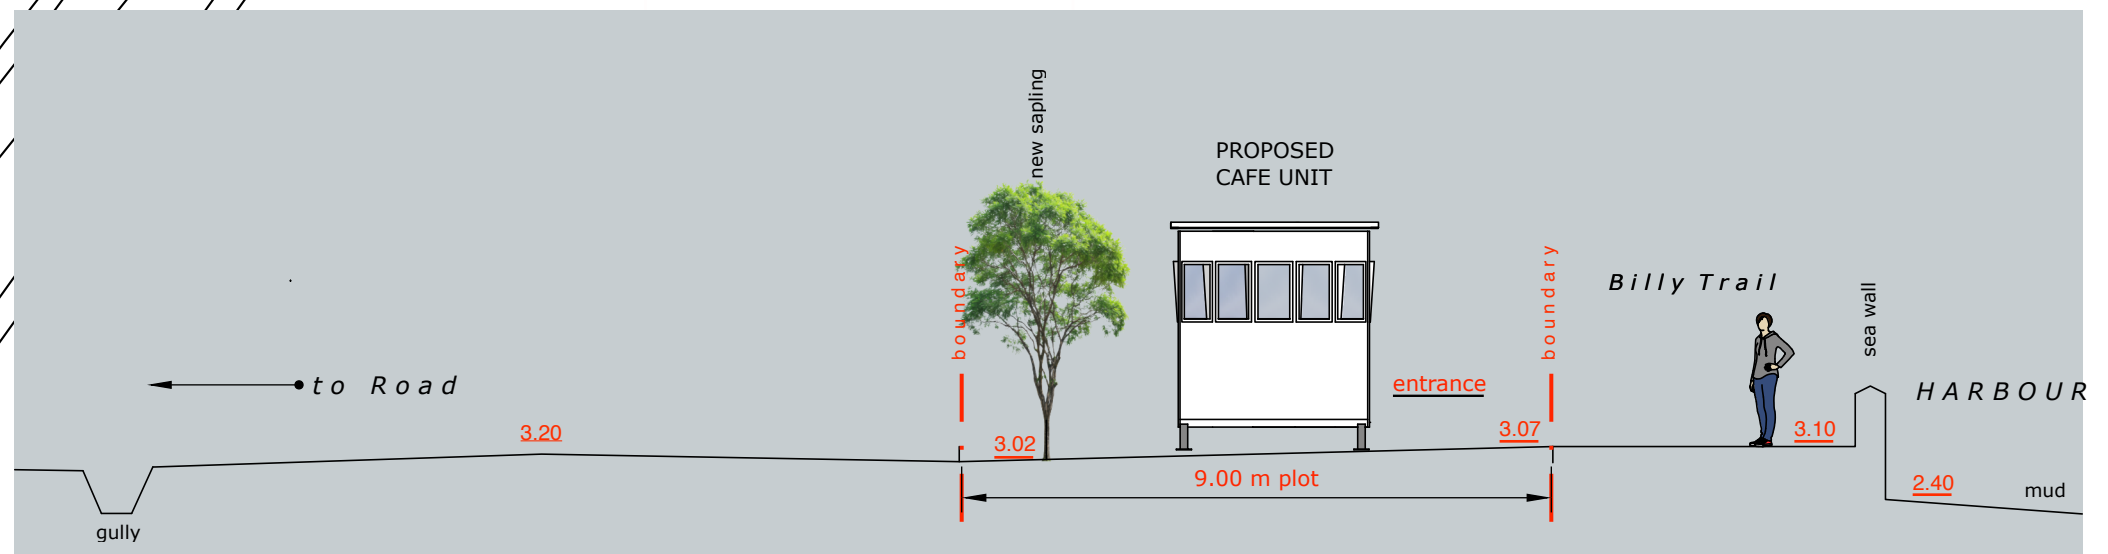

Section X-X
looking south

CROSS - SECTION

AT PLOT

Bronte's Cafe, Hayling Island : PROPOSED CONTAINER UNIT

Phil
Choules
designer
philchoules@hotmail.com

Drawing No: **BH30**
Date: 29 OCT 2025
Purpose: PLANNING