ELEVATION: HARBOURSIDE

AS PROPOSED

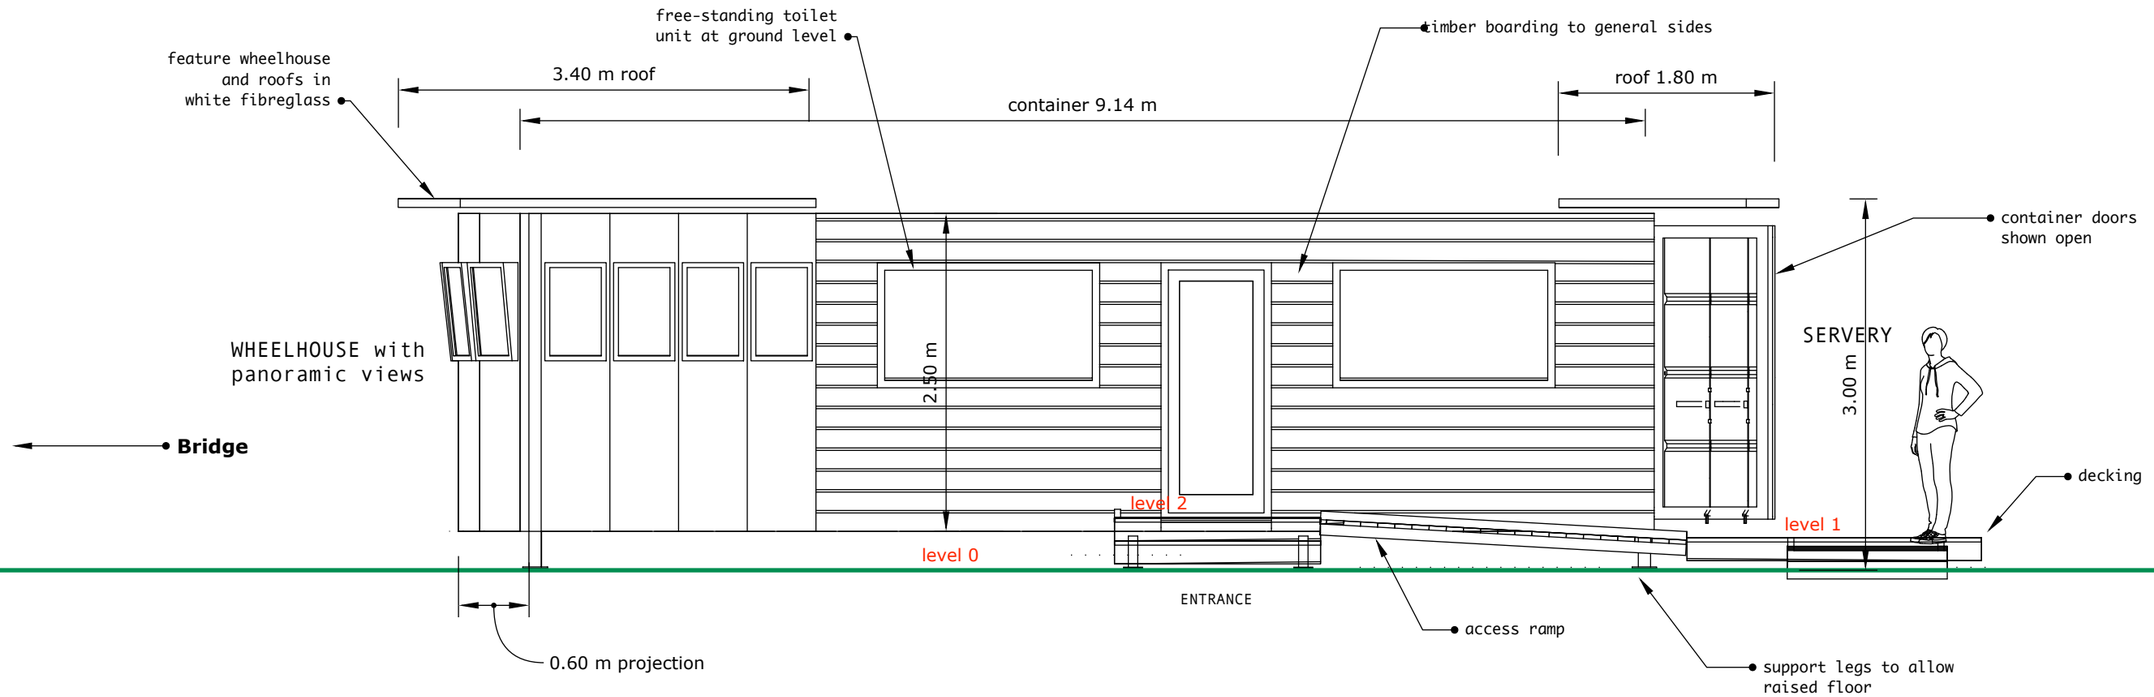

View from Billy Trail

Scale 1:50 at A3

0 — 5 m

Bronte's Cafe, Hayling Island : PROPOSED CONTAINER UNIT

Phil Choules designer
philchoules@hotmail.com

Drawing No: B H 2 6

Date: 28 OCT 2025

Purpose: PLANNING