



UNIT PLAN
AS PROPOSED

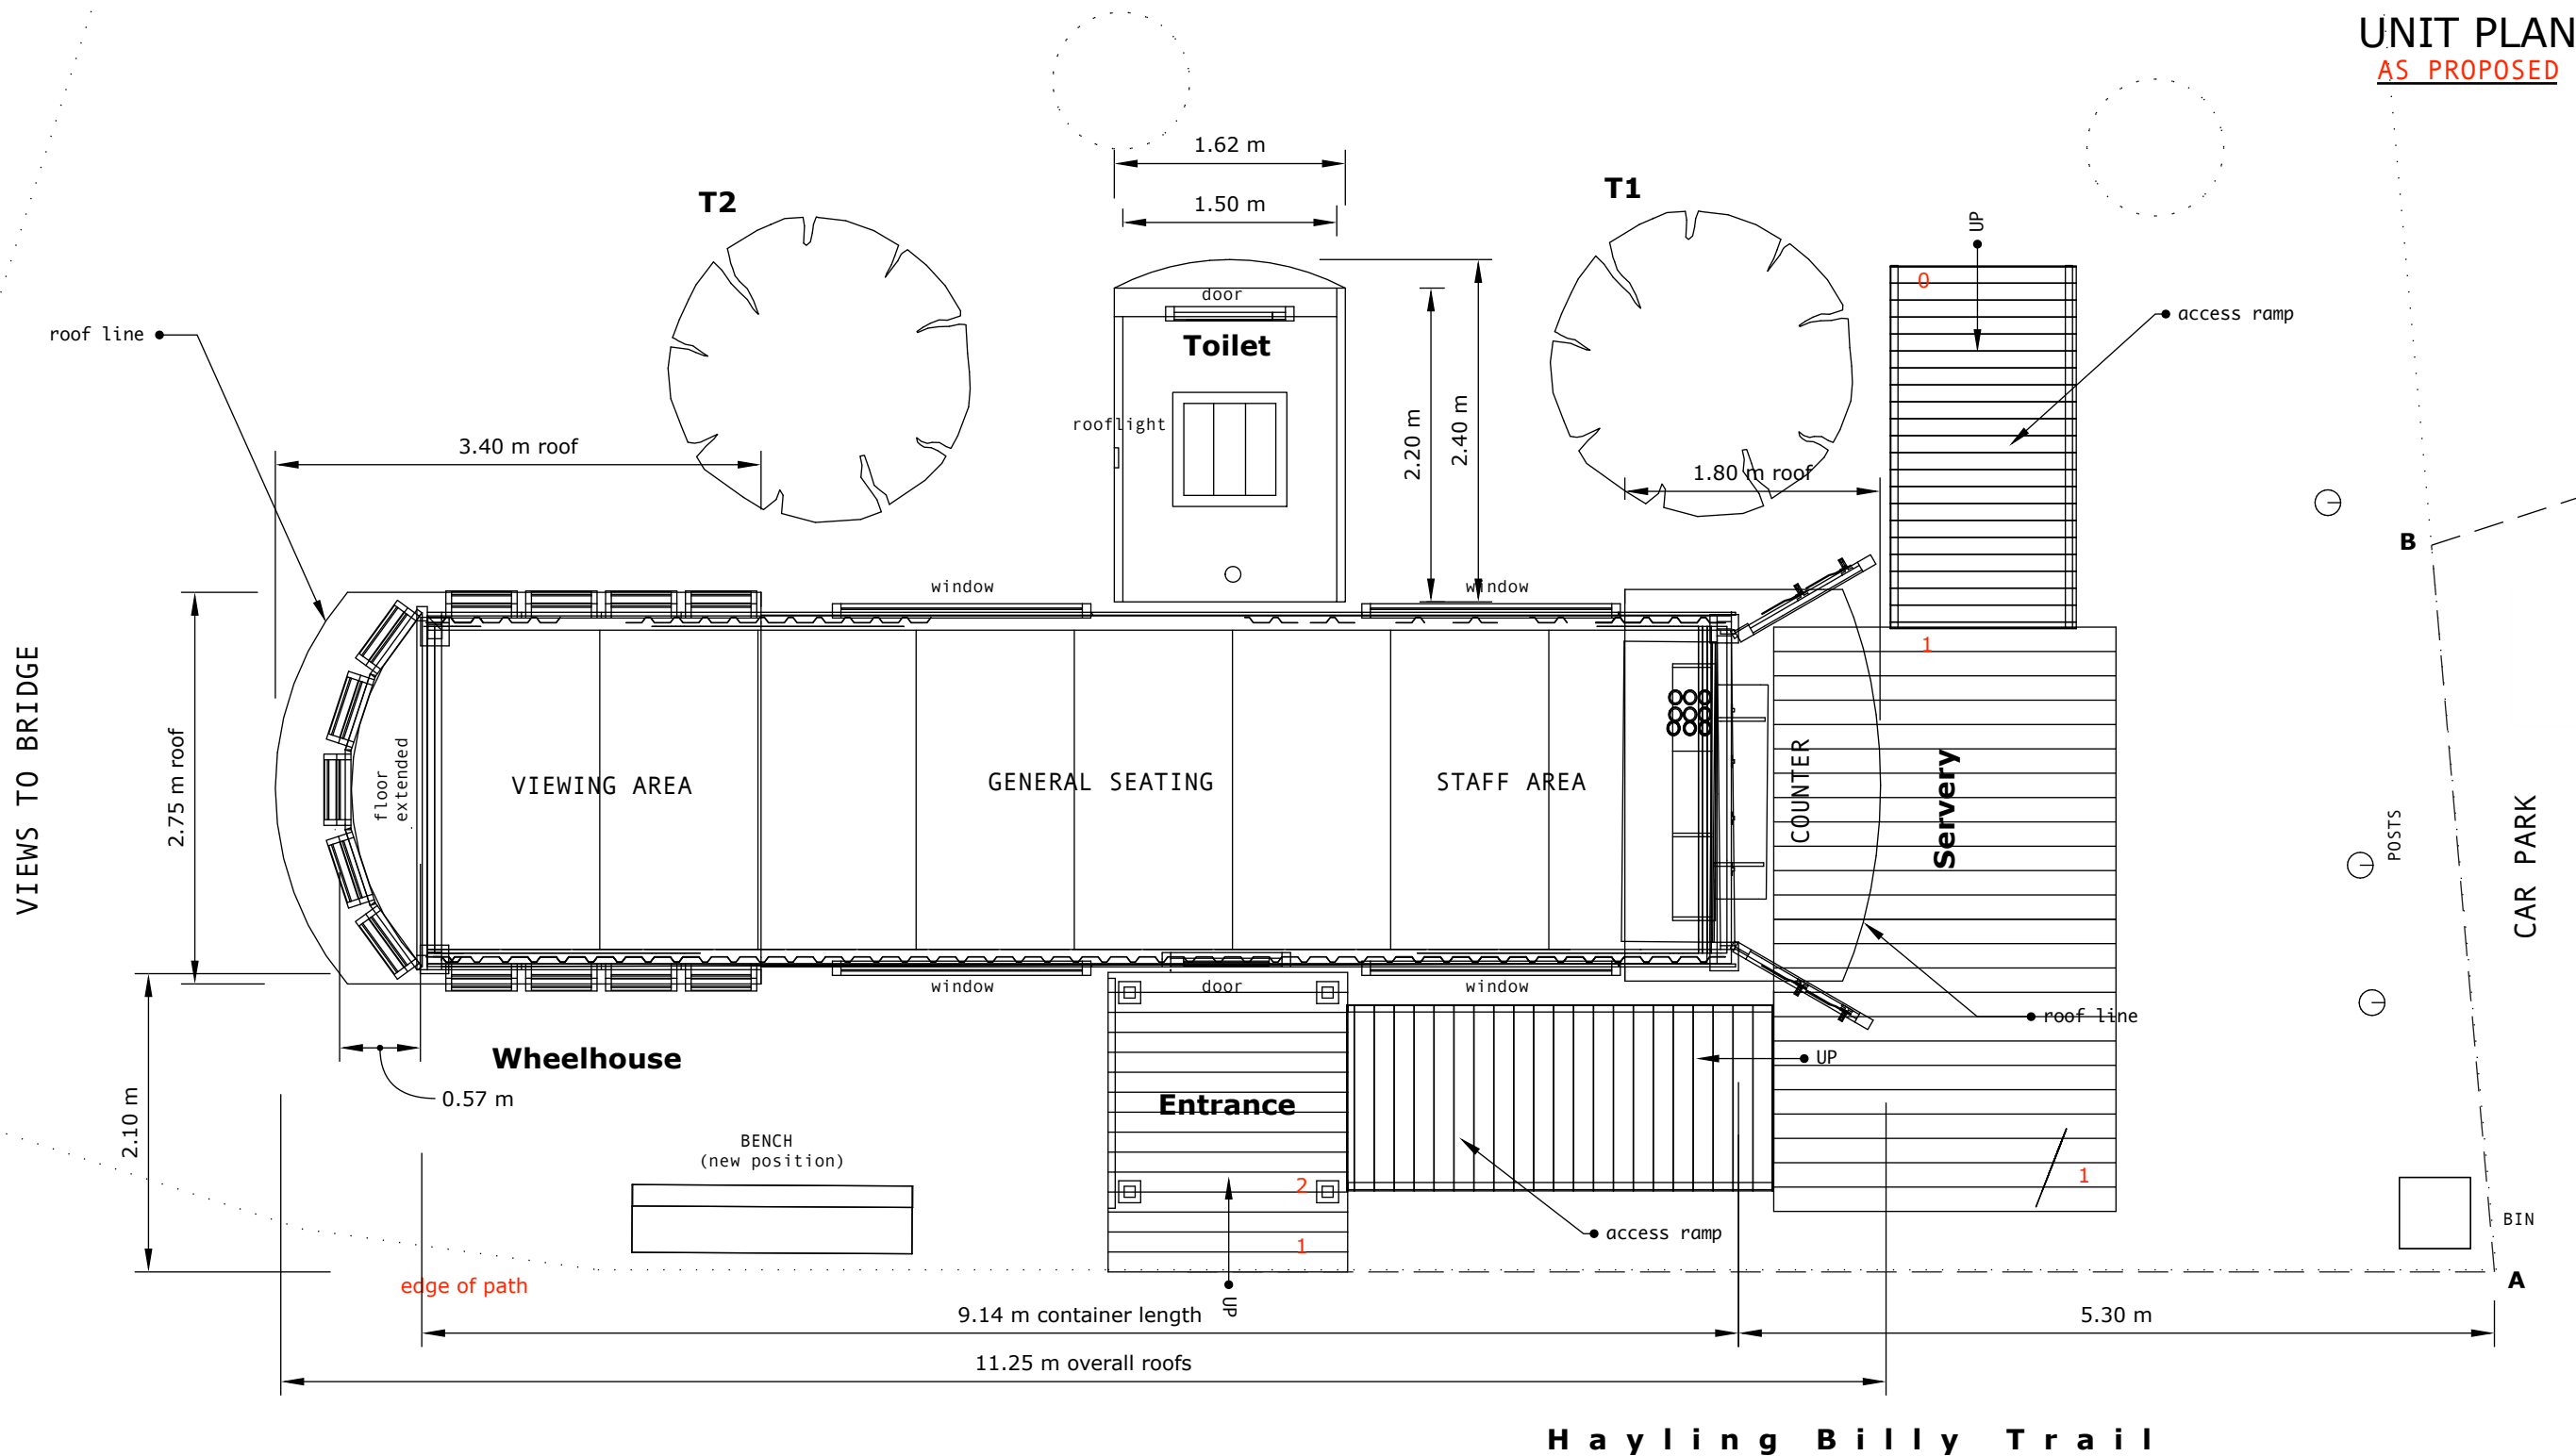

Hayling Billy Trail

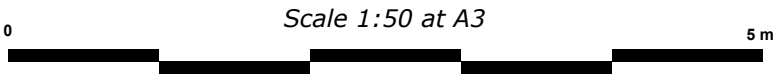

Bronte's Cafe, Hayling Island : PROPOSED CONTAINER UNIT

Phil
Choules
designer
philchoules@hotmail.com

Drawing No: **BH 2 2**
Date: **14 OCT 2025**
Purpose: **PLANNING**