


Streetwise License No. 1000047474

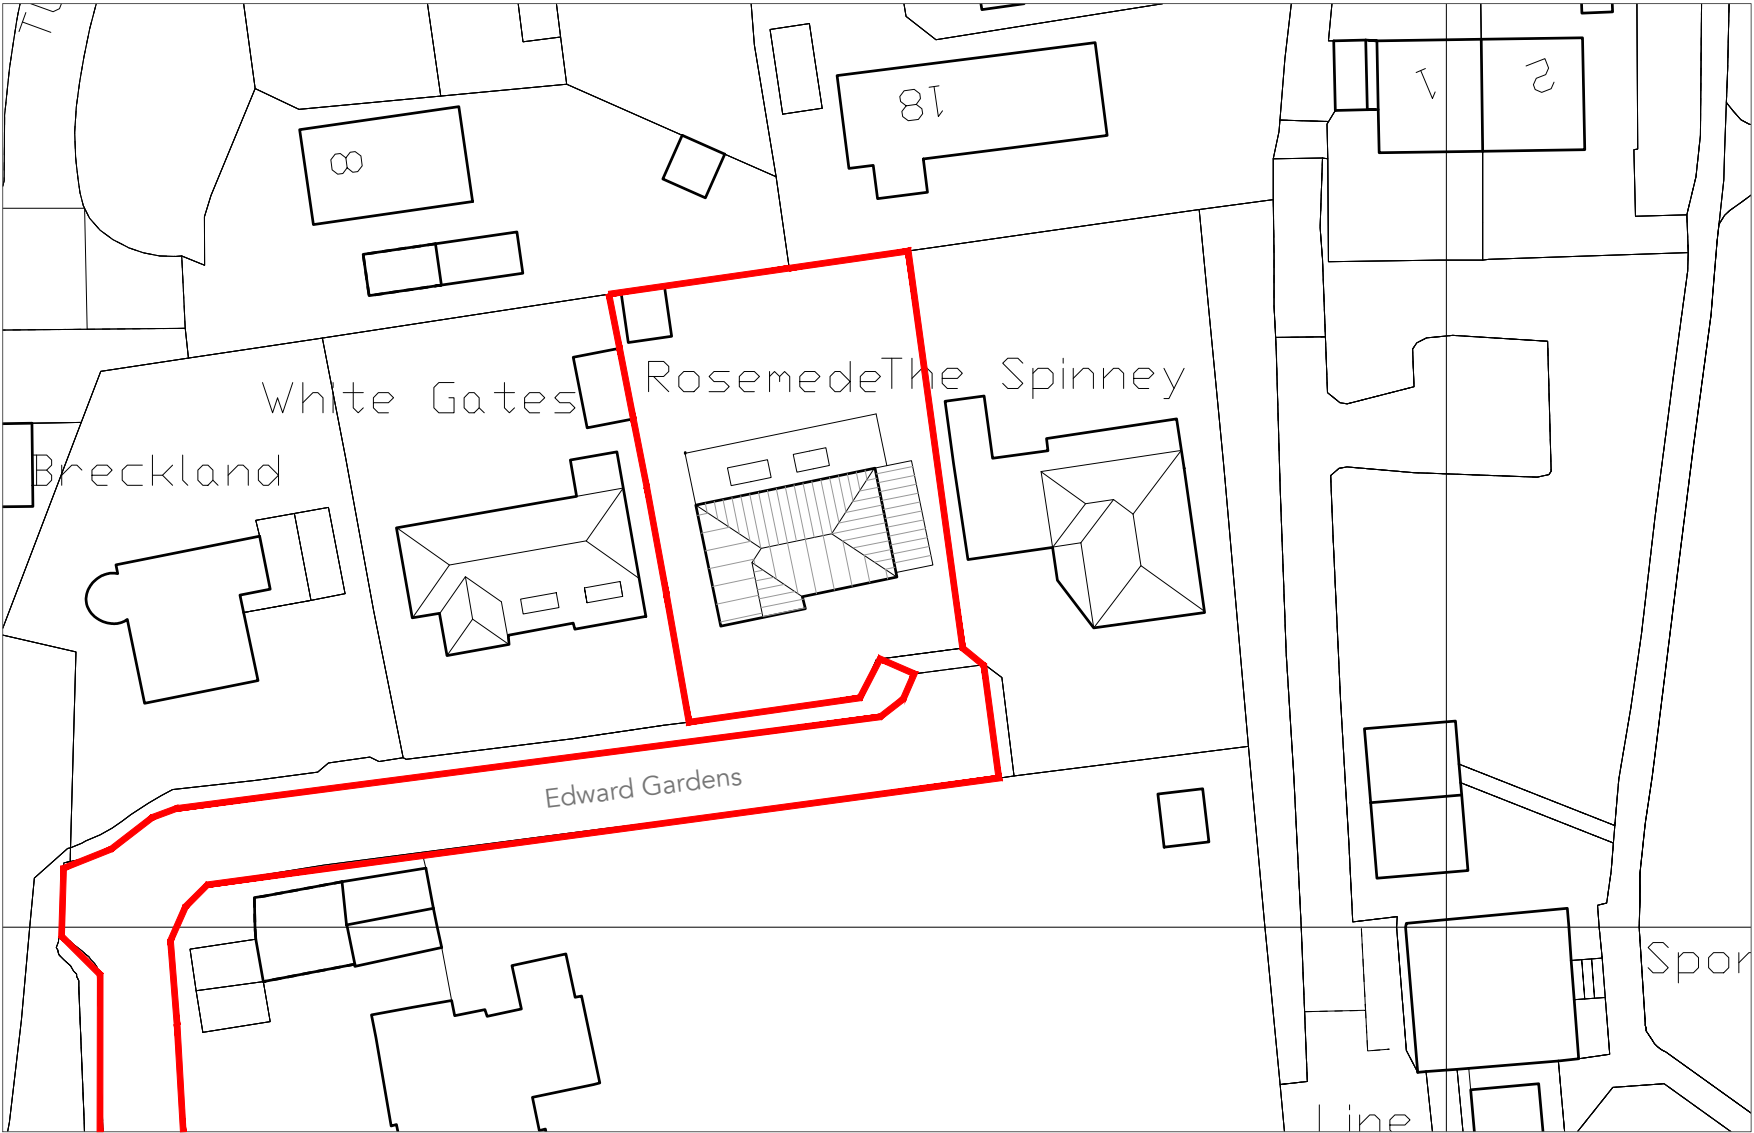

Block Plan Scale: 1:500@A3

notes

Permission is granted to scale from this drawing for the purpose of Local Authority Planning Approval only. In all other circumstances DO NOT scale from this drawing, please contact this office for any additional information required. Contractors, Sub Contractors and Suppliers are to check all relevant dimensions and levels of site and building before commencing any shop drawings or building work.

Ordnance Survey information is reproduced under Crown Copyright 2016 ©. All rights reserved. Licence number 1000047474

This drawing is the copyright of D84 architects ltd ©

P2	Red line amended	12.11.25
P1	Planning Application	10.04.25
revisions		date

Project

Rosemead, Edward Gardens
Bedhampton

Title

Proposed Site, Roof and
Block Plan

Status

PRELIMINARY

Drawn	Checked	Date
KR		Jul '25

Project No.	Scale
D8425_17	1:500@A3

Drawing No.	Rev
D8425_17/01	P2

D84
CHARTERED ARCHITECTS

Telephone
+44 (0)2392 177850

Email
mail@D84architects.co.uk

Web
www.D84architects.co.uk

+44 (0)7790 322989