


Block Plan Ensinger, Waterberry Drive, Brambles Farm Business Park, PO7
7XX

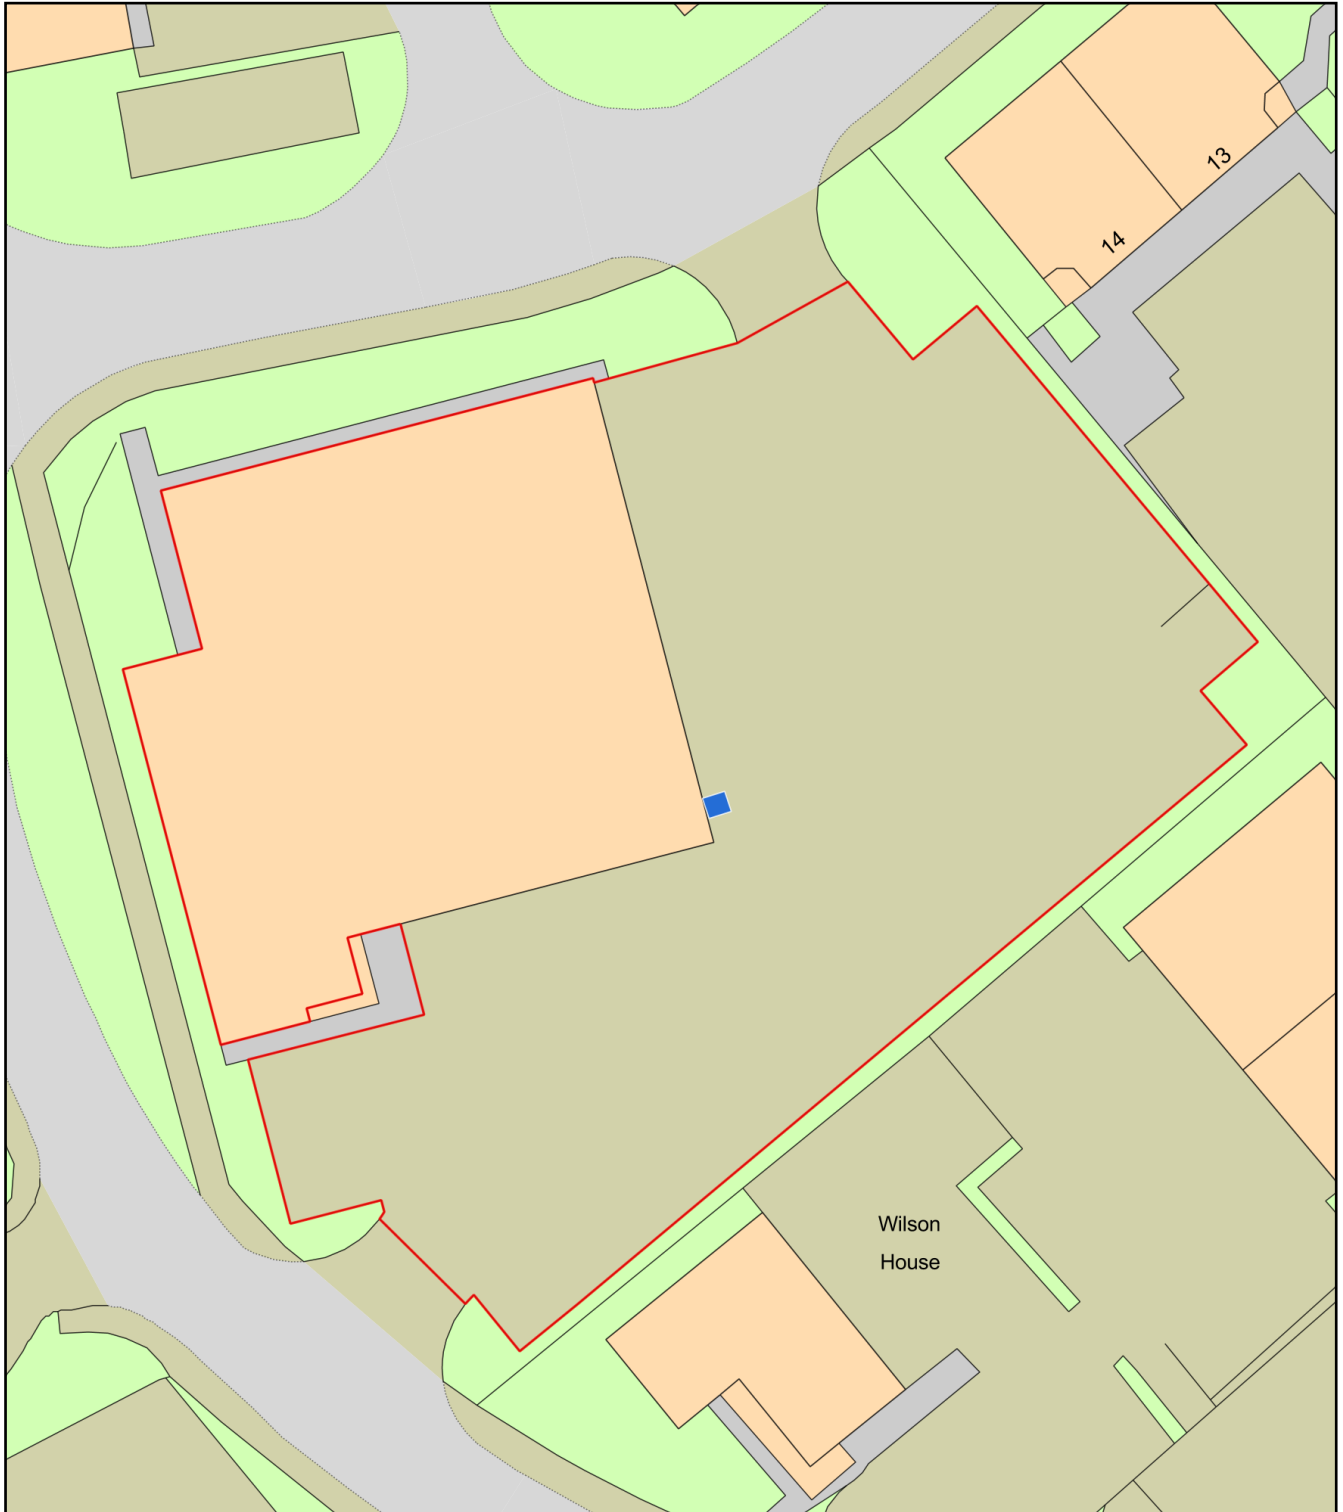

0 20
Metres



Plan Produced for: James Cole

Date Produced: 12 Nov 2025

Plan Reference Number: TQRQM25316135743941

Scale: 1:500 @ A4