

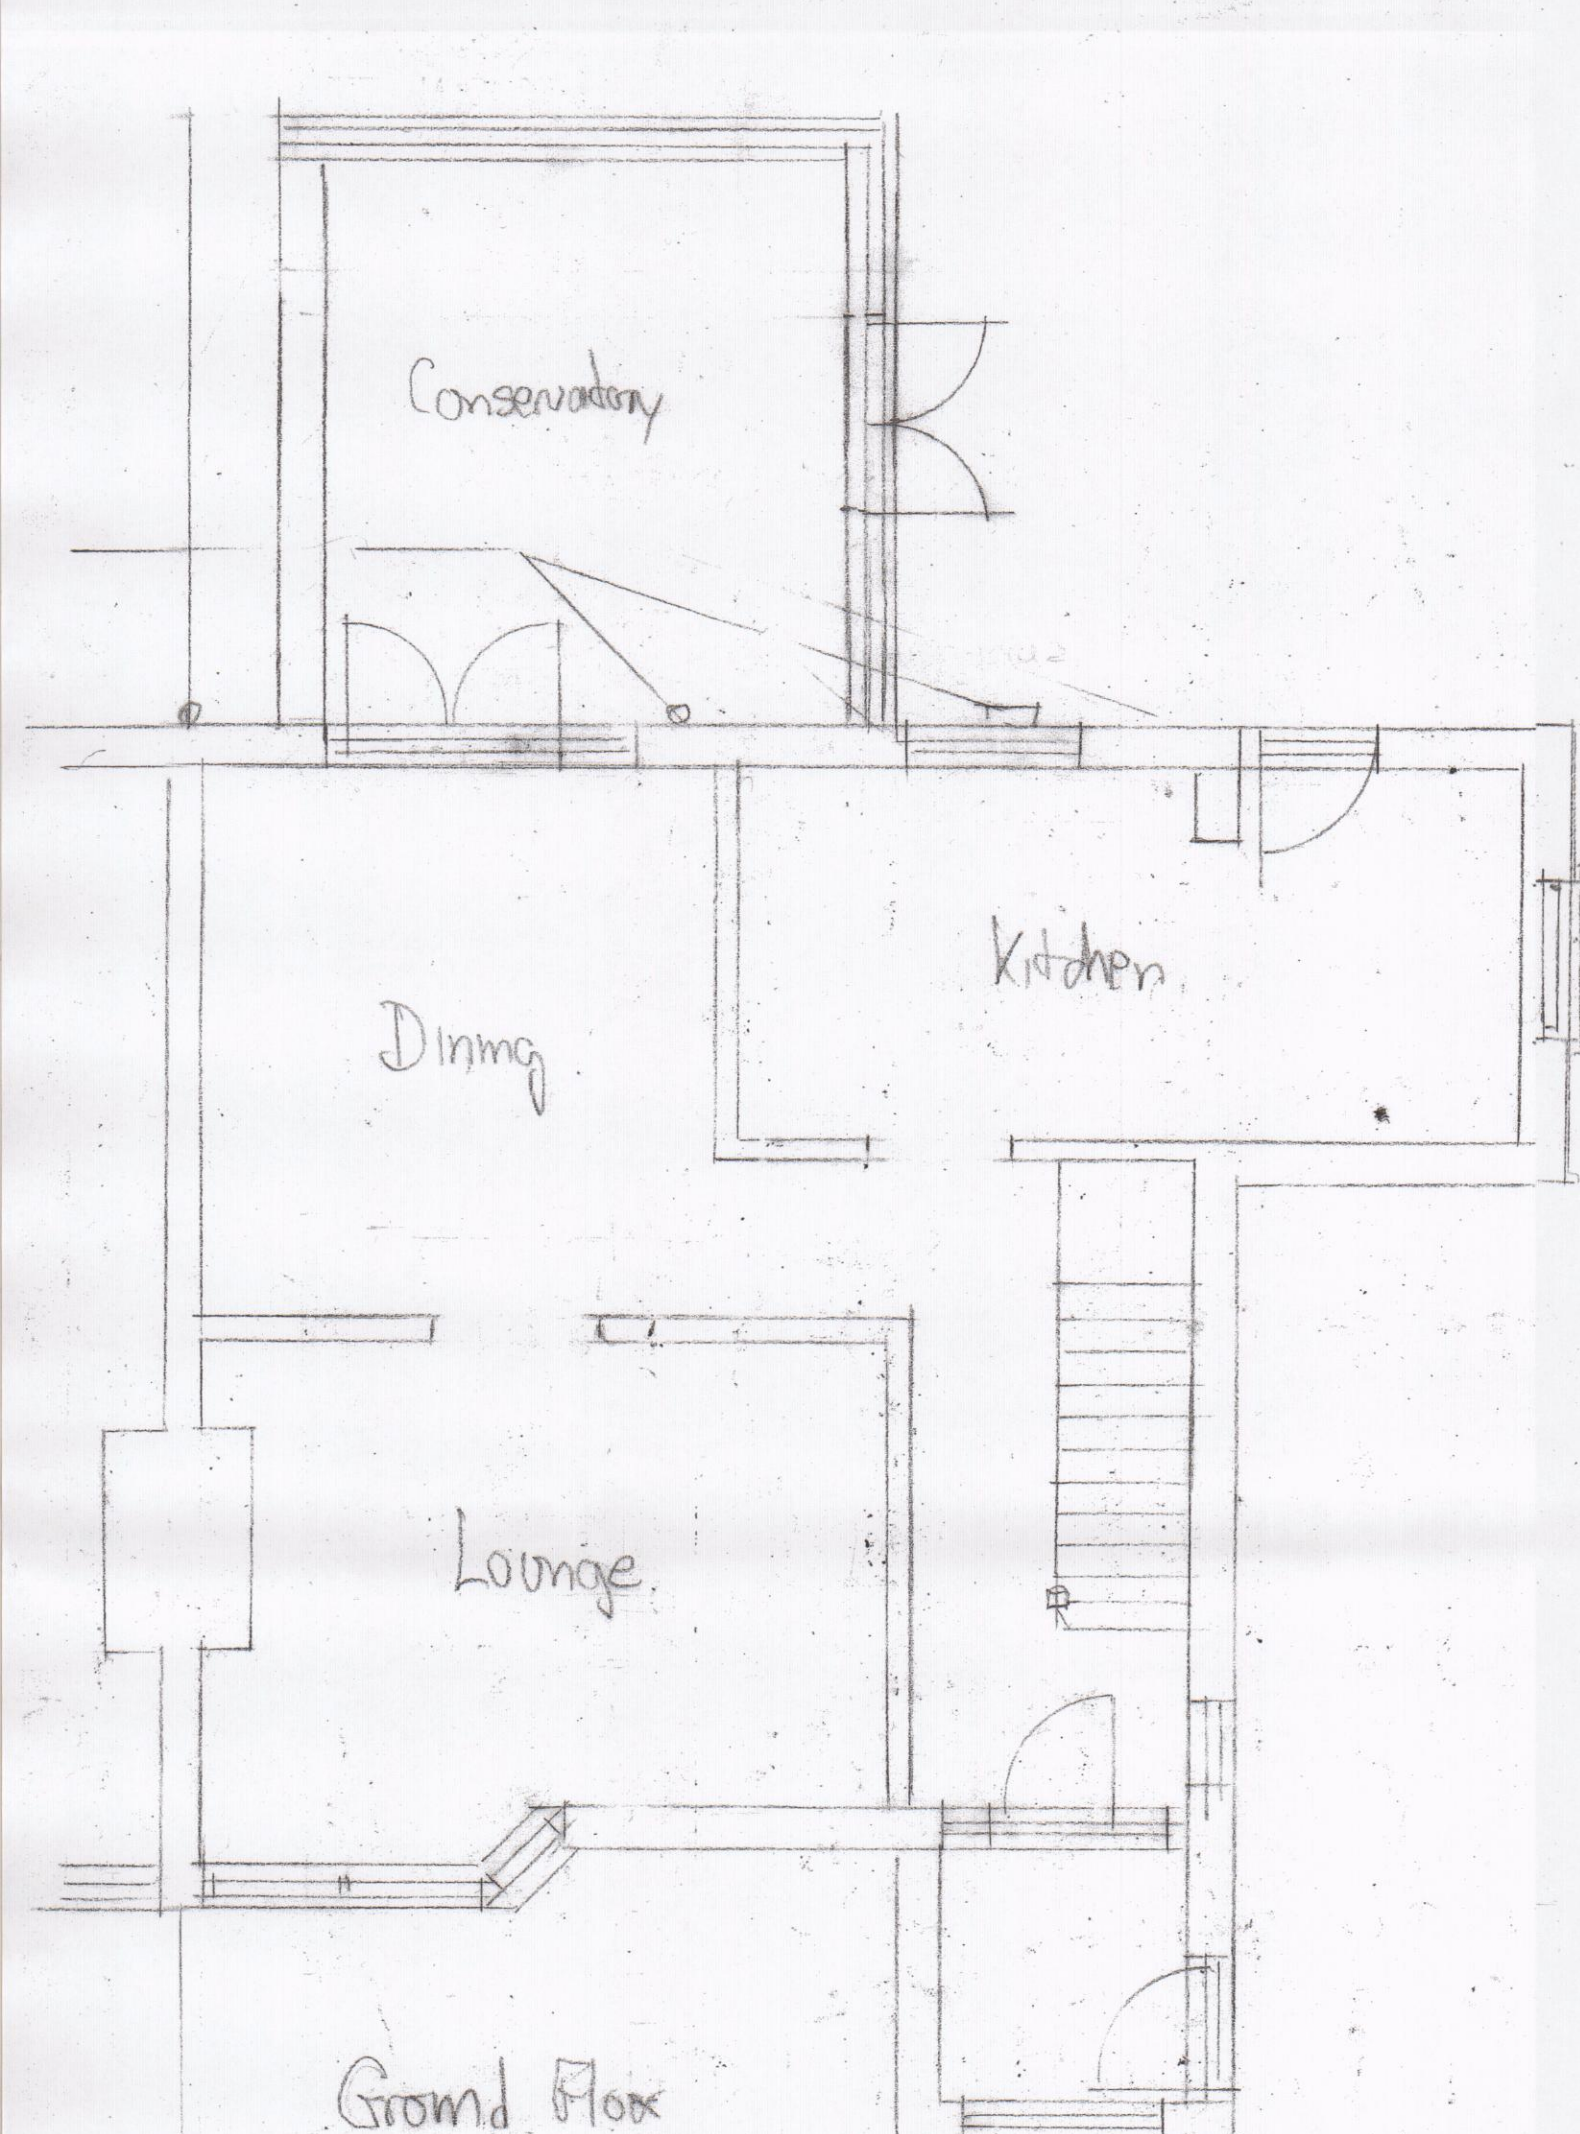
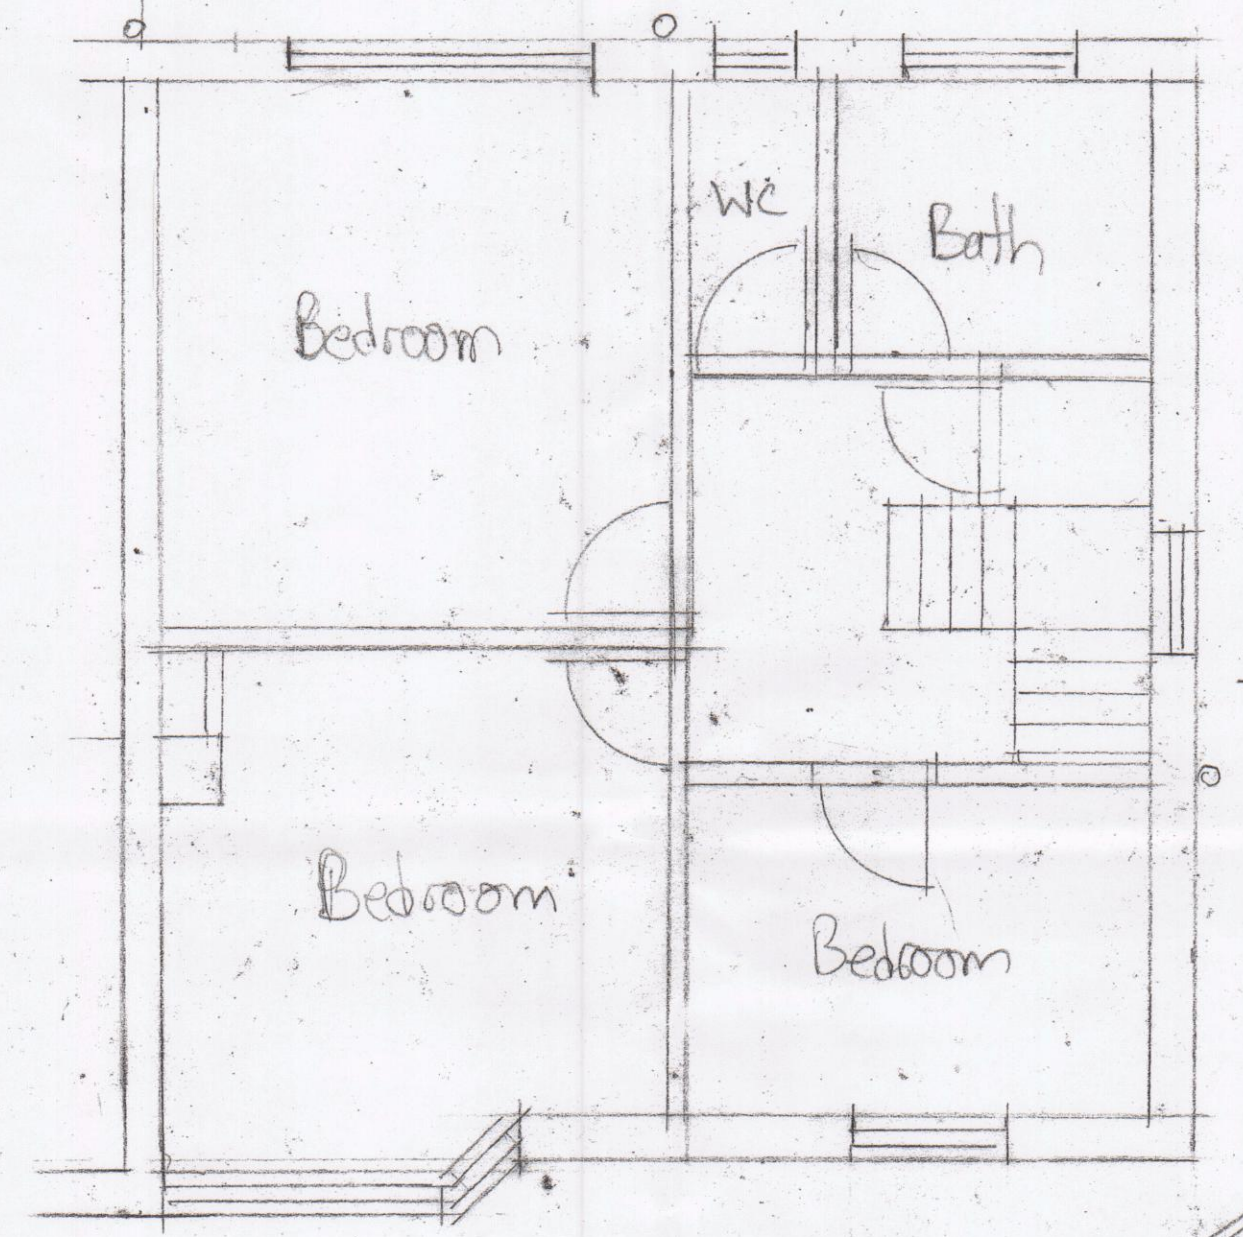
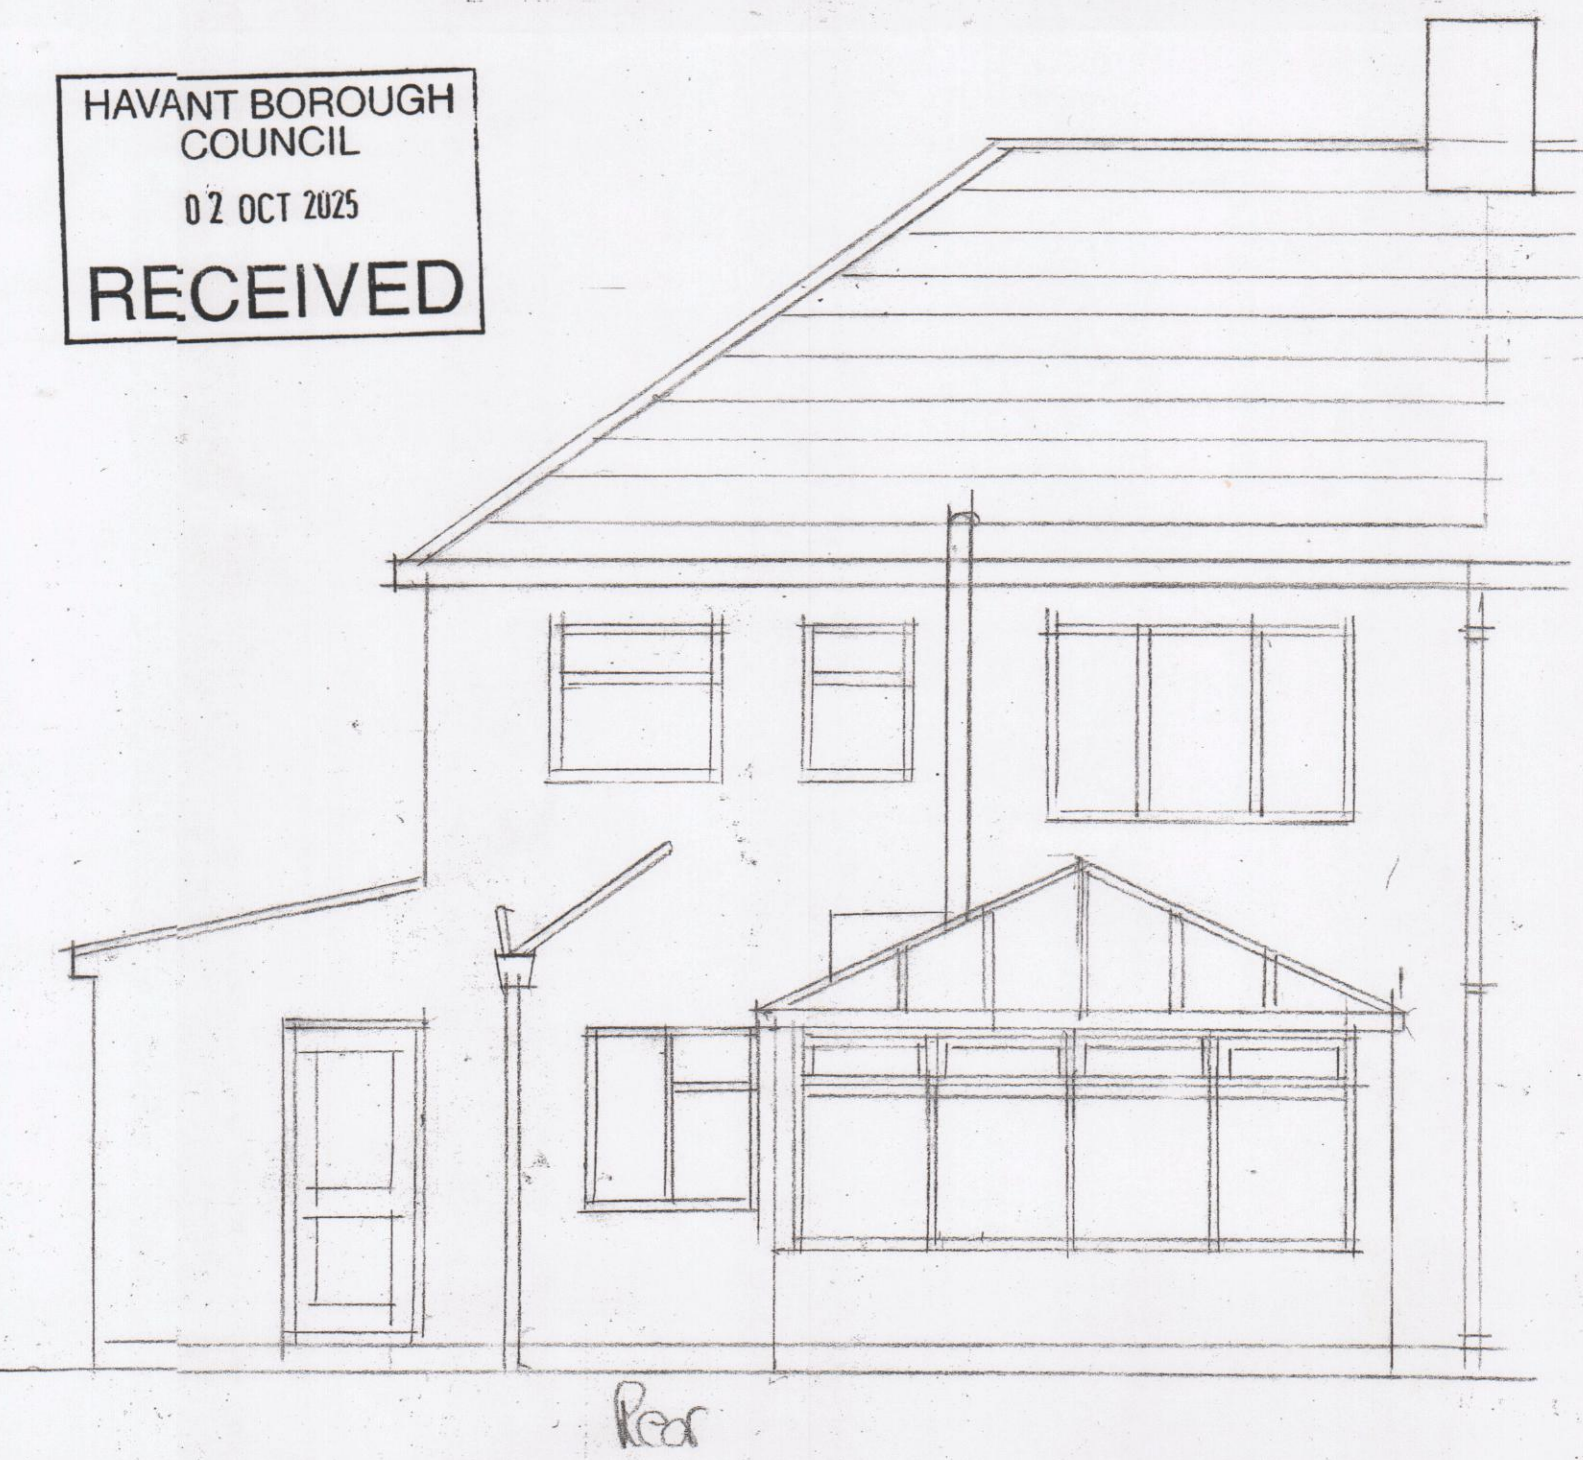


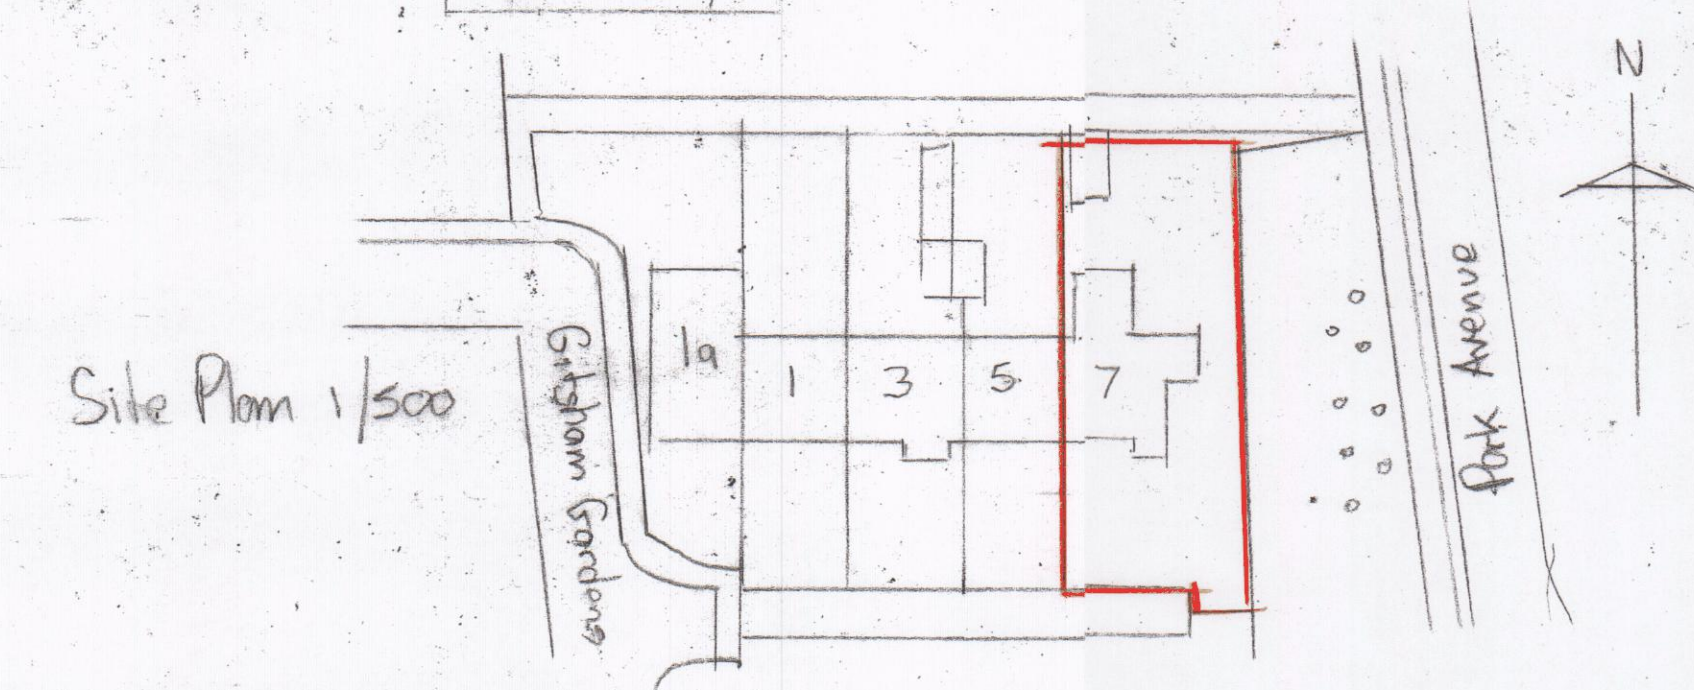

Scale 1/50
Metric
0 1 2 3

HAVANT BOROUGH COUNCIL
02 OCT 2025
RECEIVED

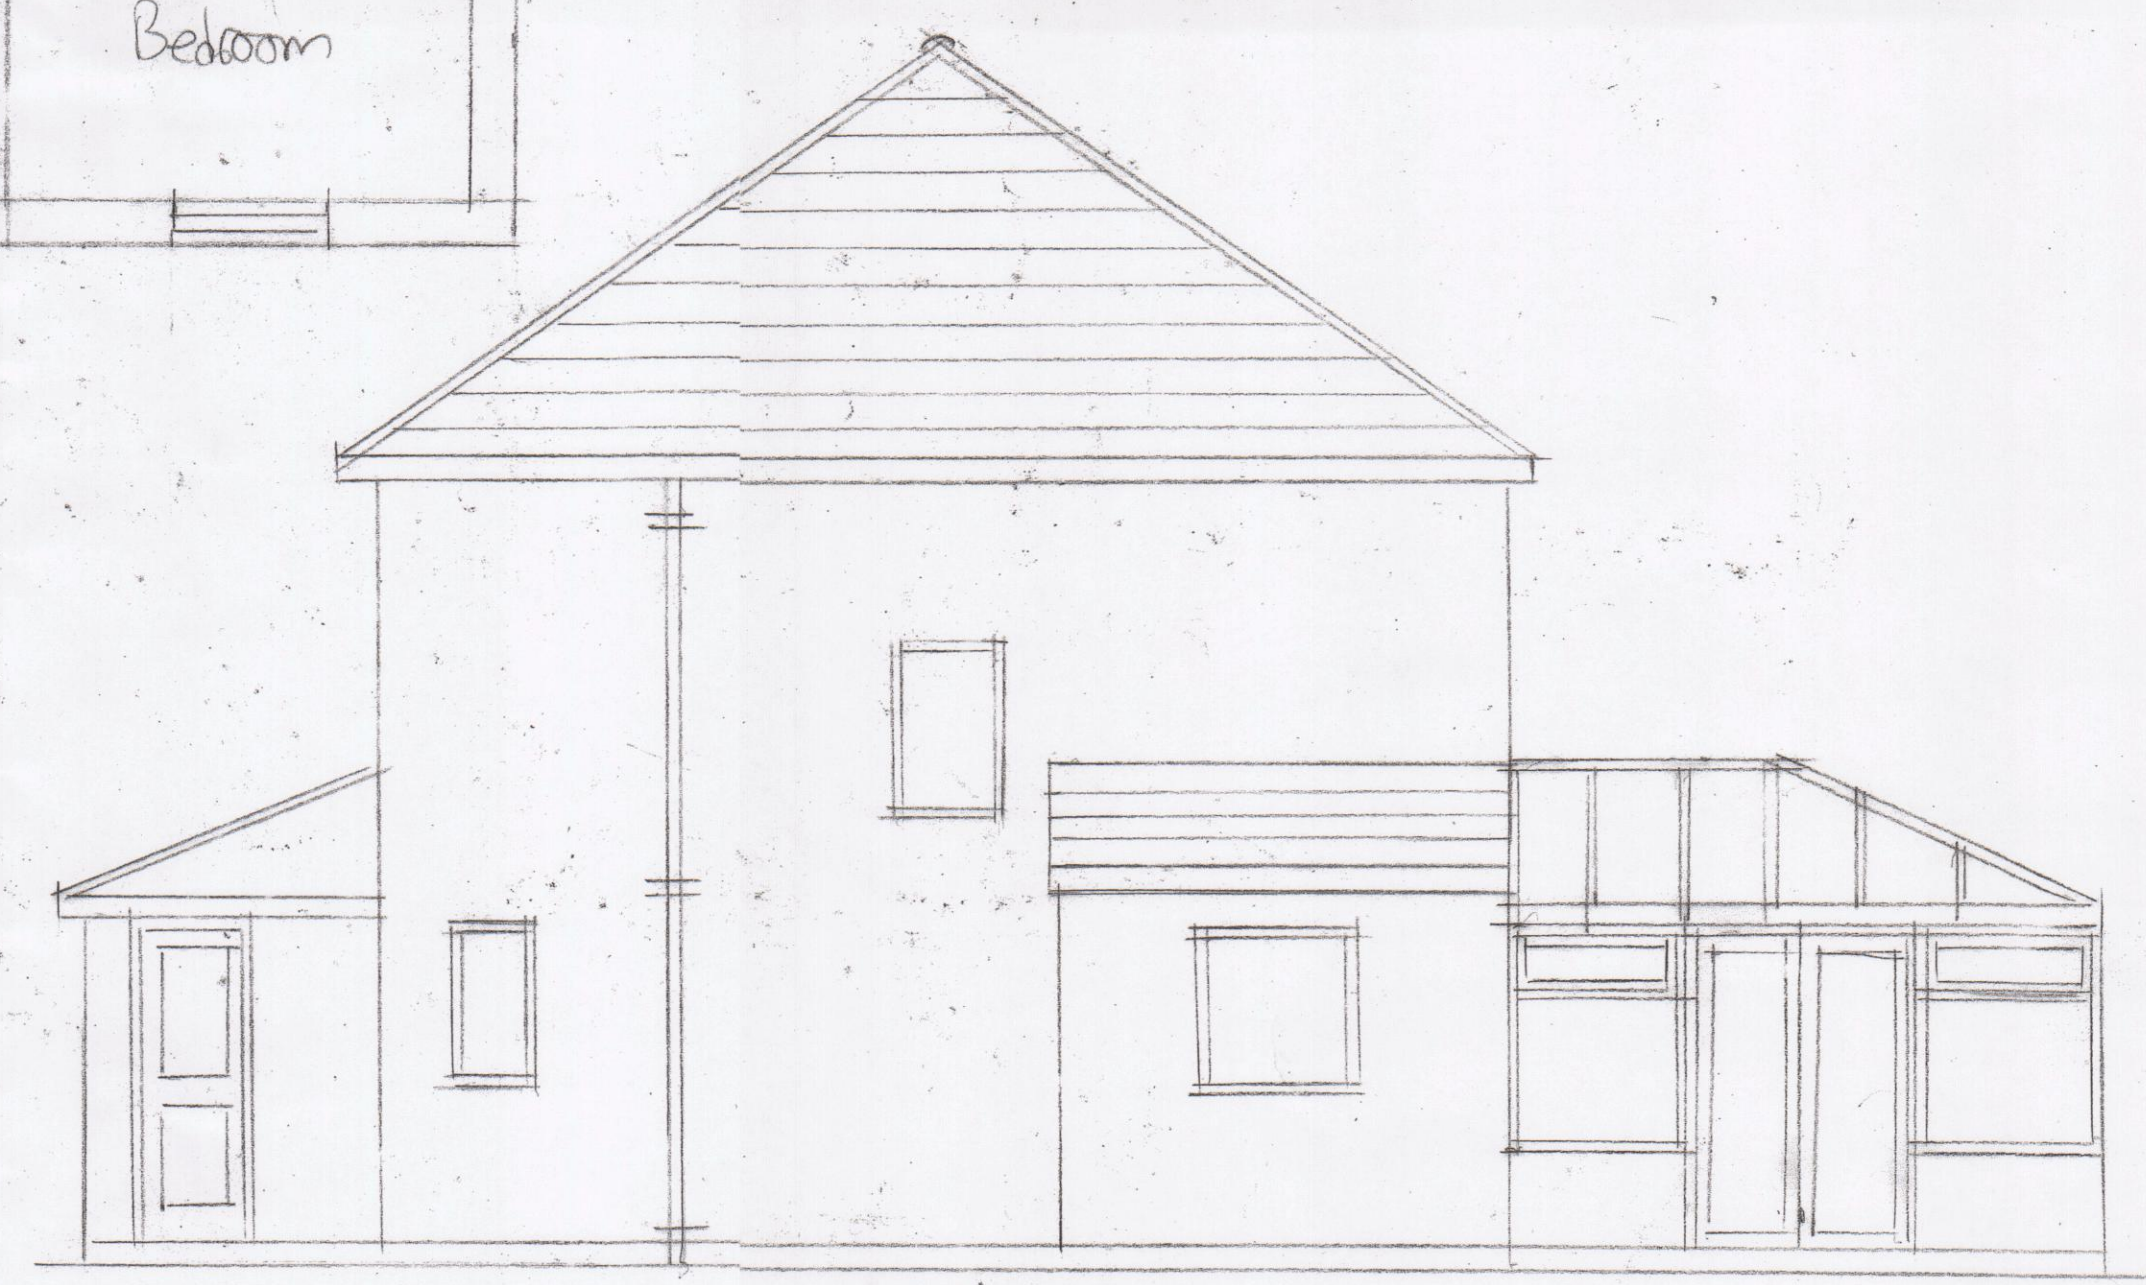

Scale 1/50

Existing plans 7 Gitcham Gardens, Widley

Side

Drawing 2 of 2