
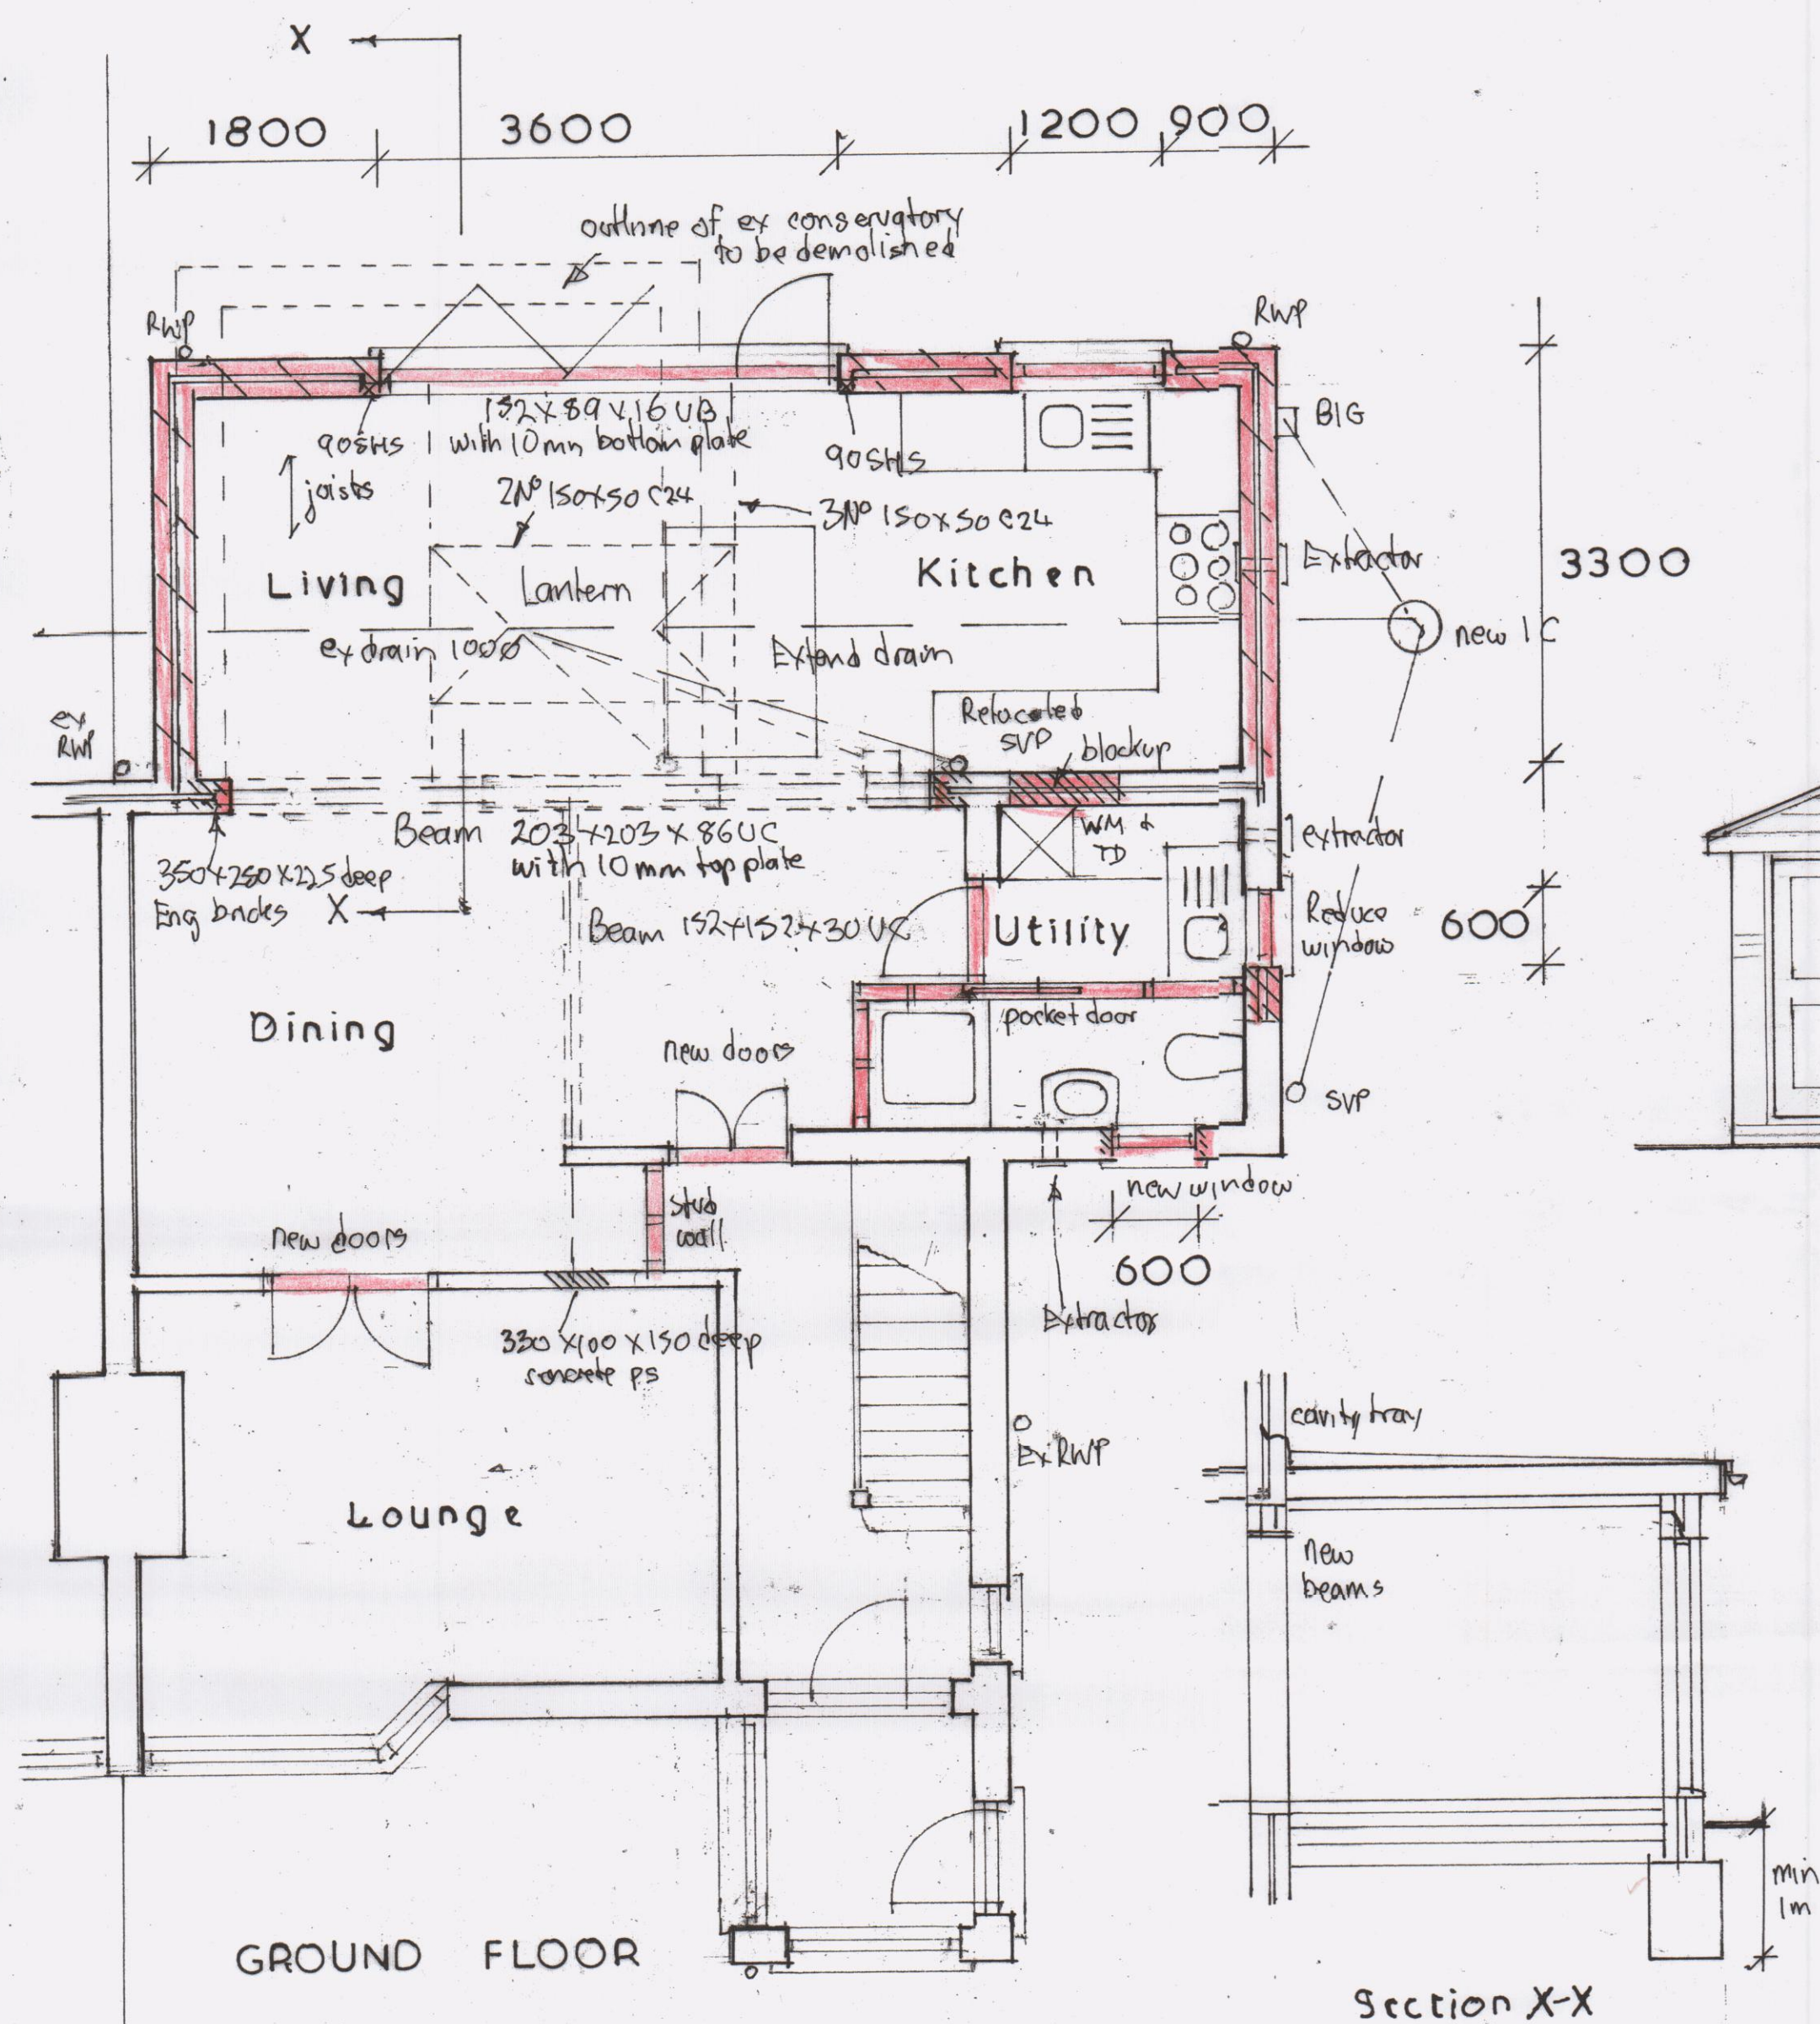
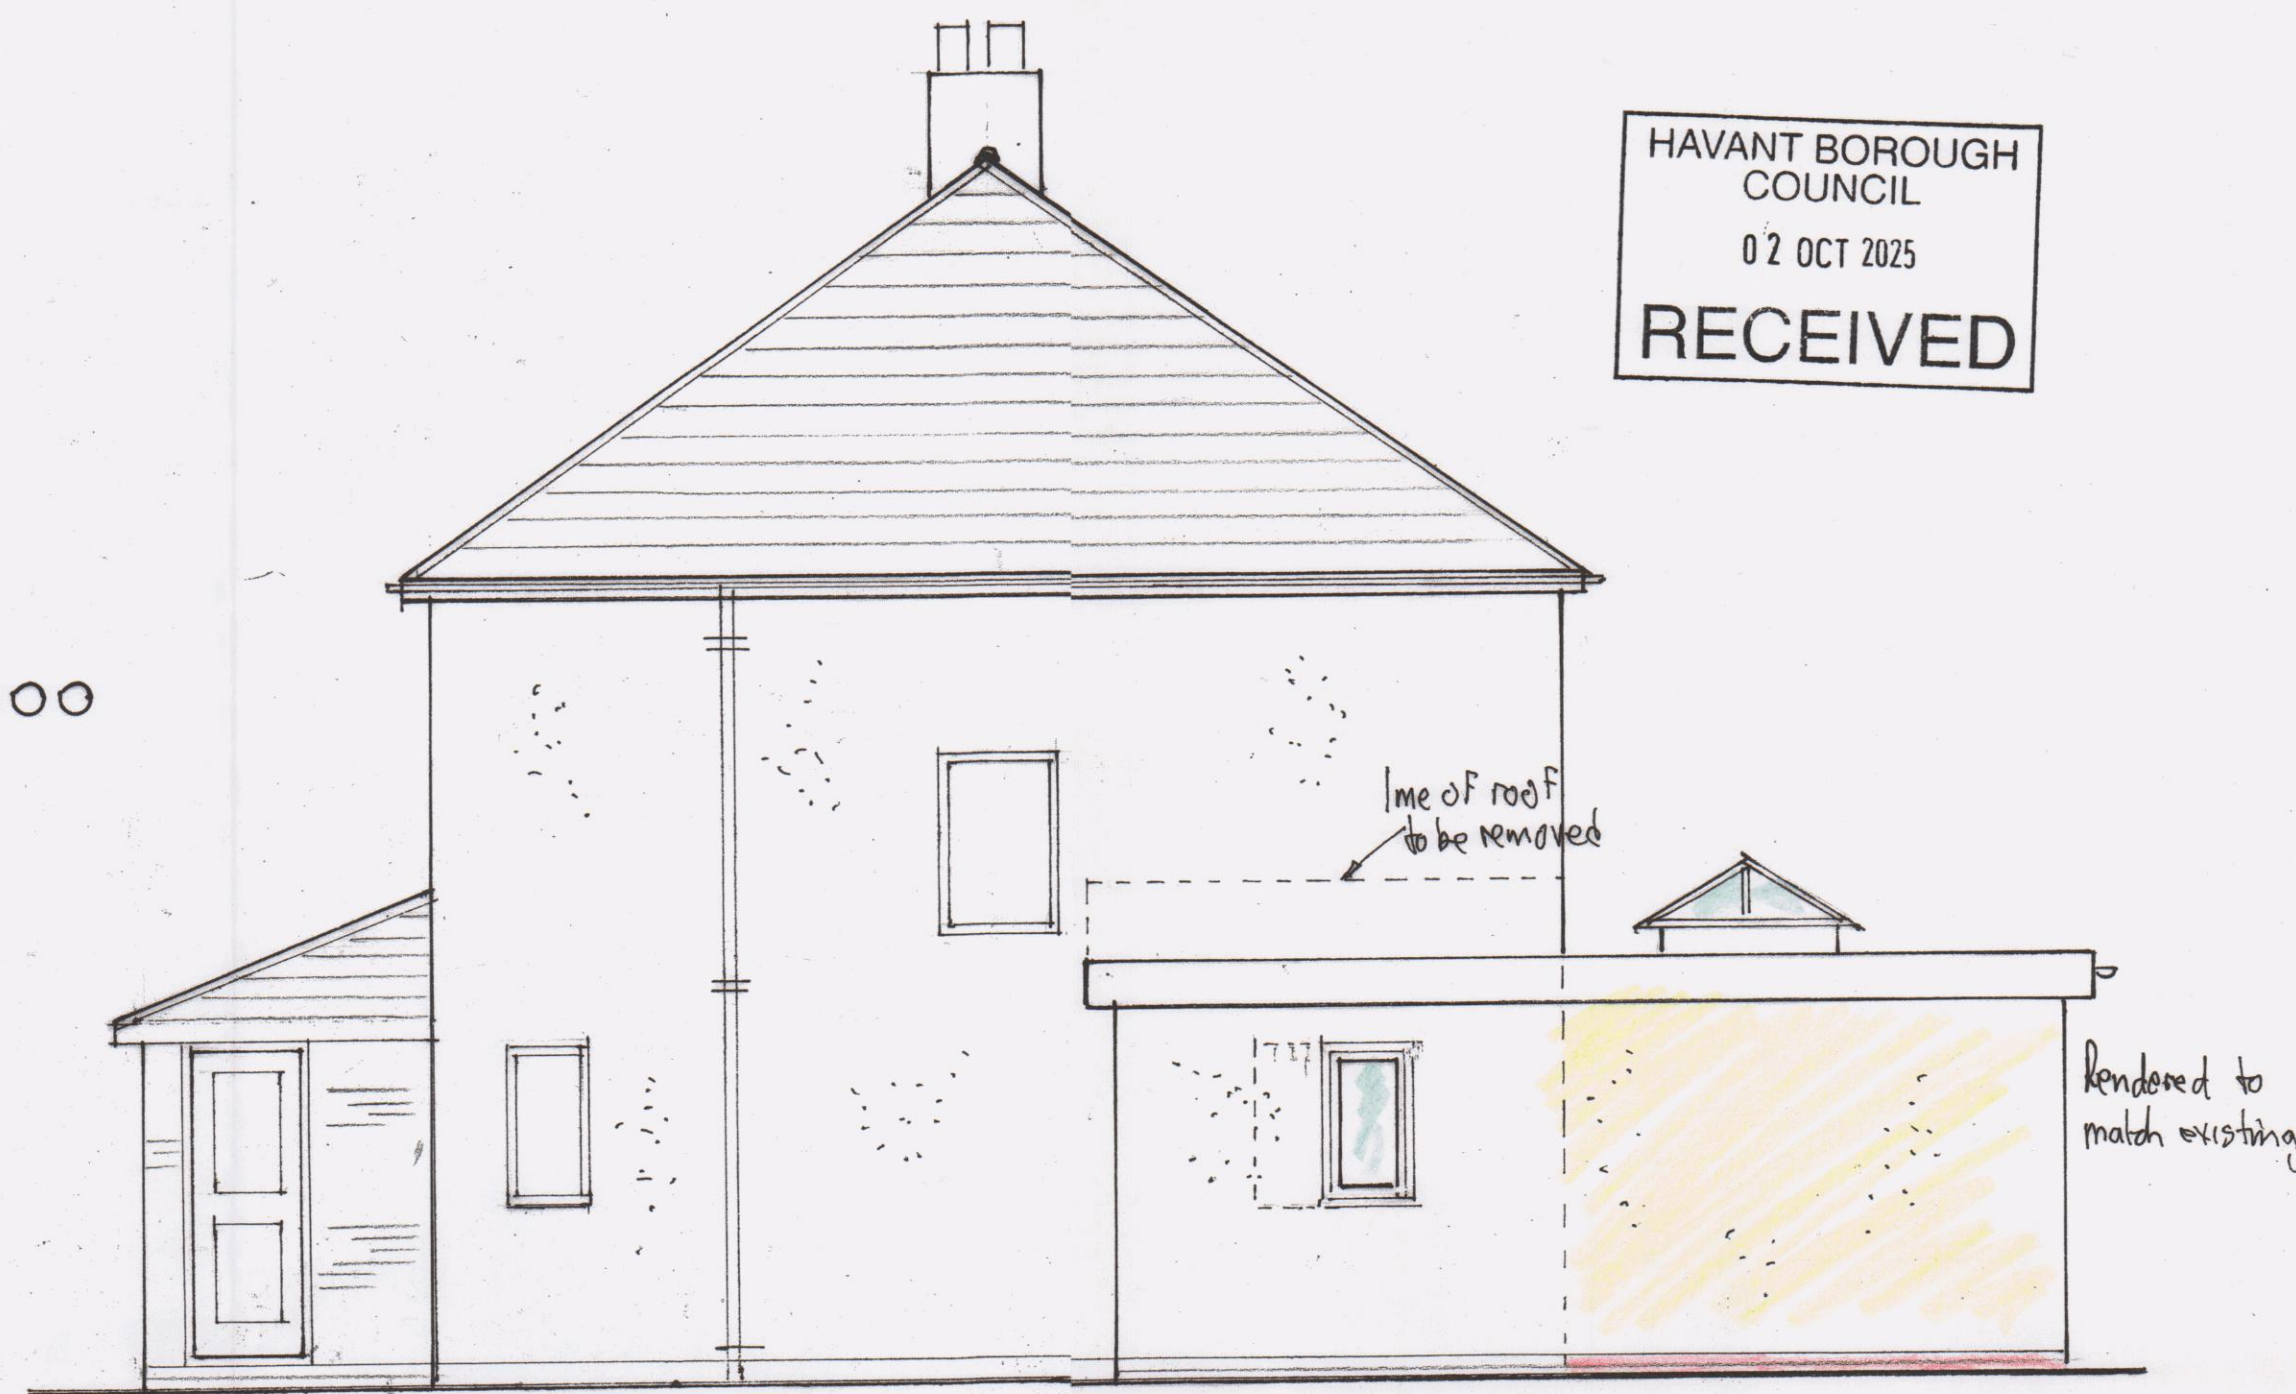


PROPOSED REAR EXTENSION
7, GITSHAM GARDENS, WIDLEY.

Scale 1/50

HAVANT BOROUGH
COUNCIL
02 OCT 2025
RECEIVED

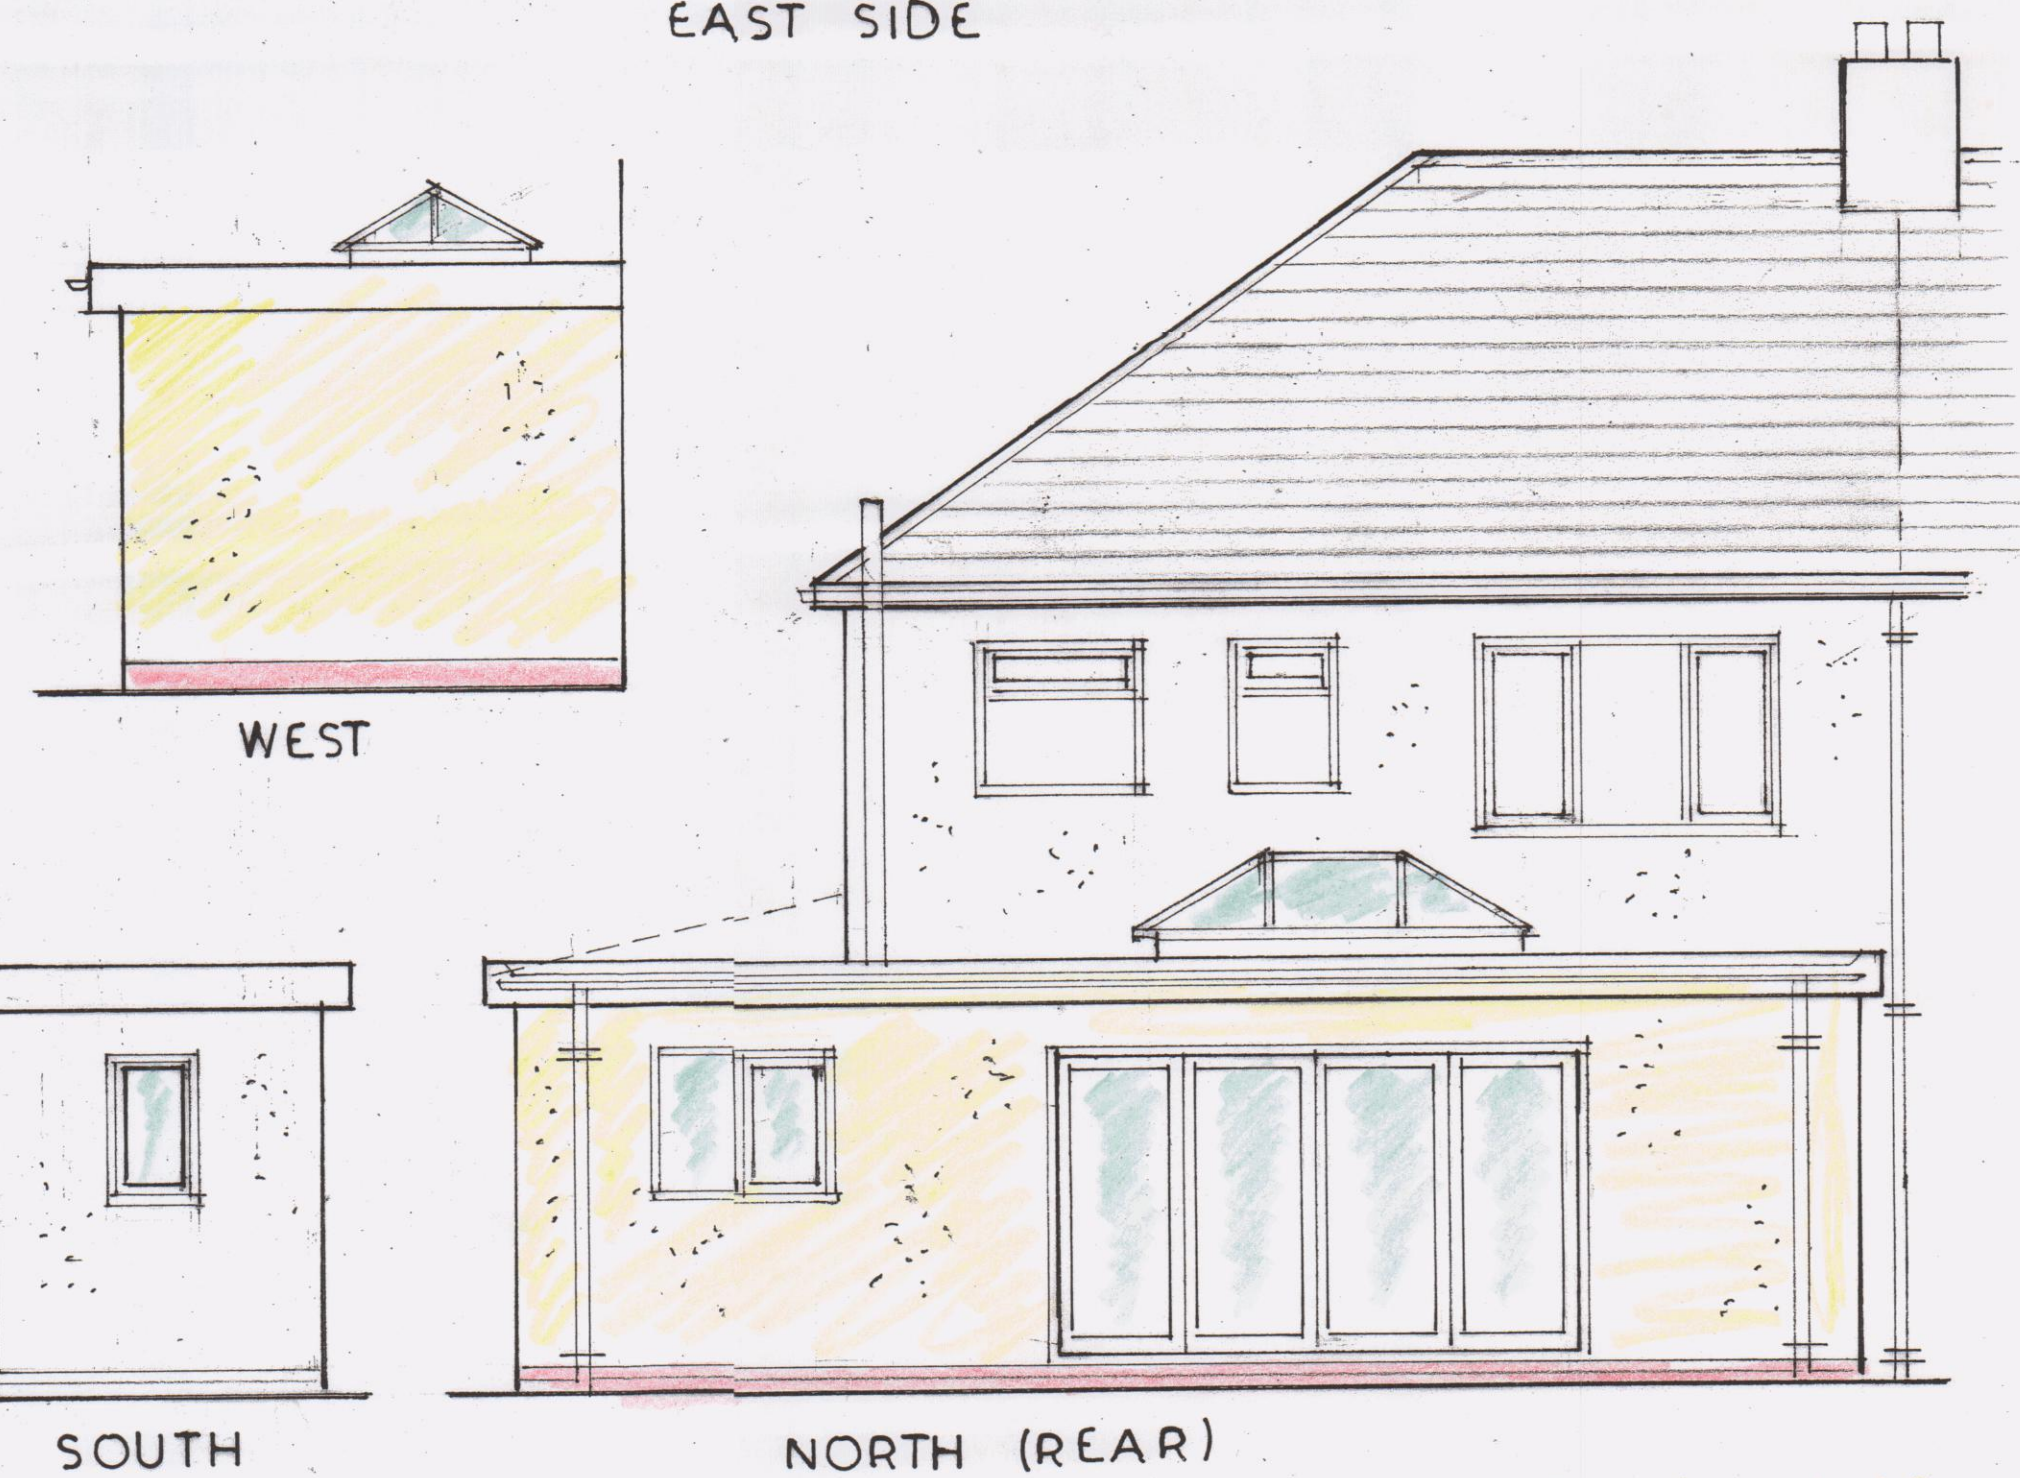

Drawing 1 of 2