
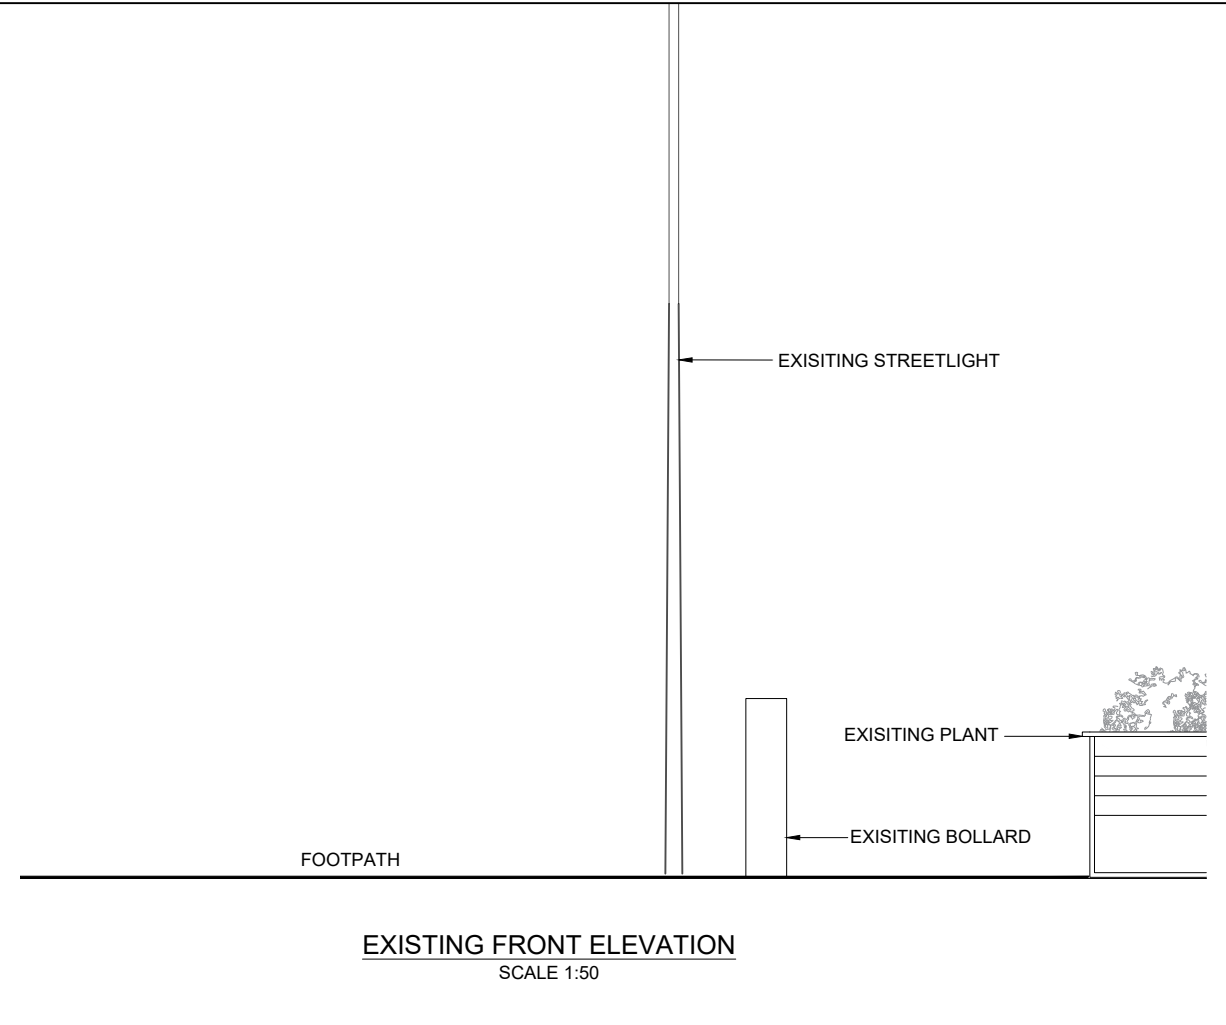


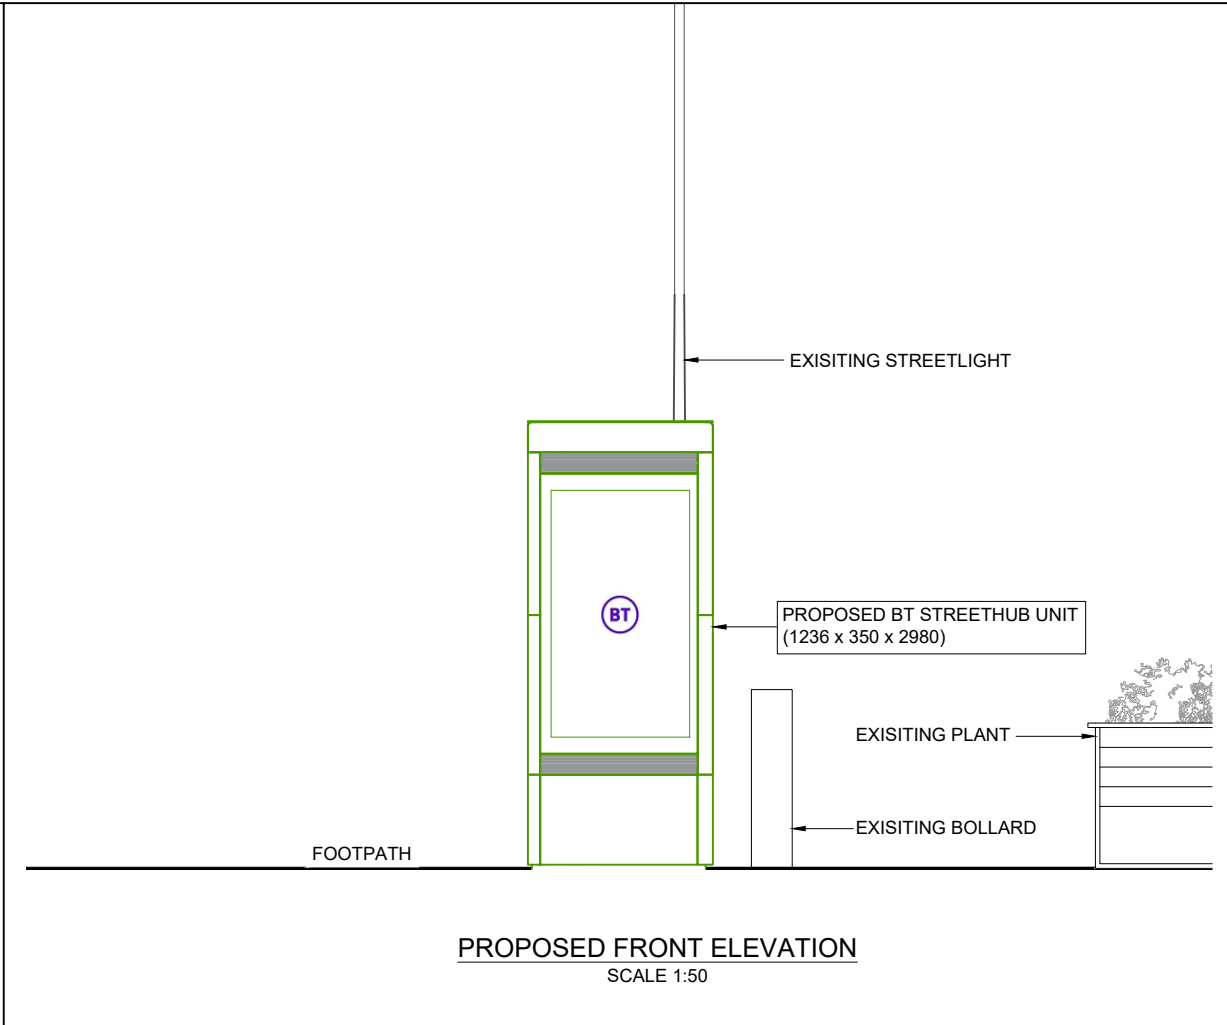

GENERAL NOTES

Use written dimensions only, do not scale from drawing. Use latest revision of all referenced information.

LAT 50.880584	LONG -1.030634
---------------	----------------

A	04-08-2025	New BT Streethub Structure	RMK	ABH
Rev	Date	Description	Drawn	Chkd
				
				
Drg Status PLANNING				
Cell No. & Name 3-HAV002				
Site Name & Address Pavement o/s 5 Queens Parade, London Road, Waterlooville, PO7 7EB				
Drawing Title EXISTING AND PROPOSED ELEVATIONS				
Scale 1:50		Date 04-08-2025		
Drawn By RMK		Checked By ABH		
Drawing Number 003				Revision A