




GENERAL NOTES



Use written dimensions only, do not scale from drawing. Use latest revision of all referenced information.

LAT 50.880584 LONG -1.030634

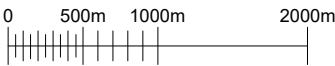

SITE LOCATION
SCALE 1:50000

Ordnance Survey map extract based upon Landranger map series with the permission of the controller of His Majesty's Stationery Office.
Mitie licence no. 100047474.
Crown copyright.

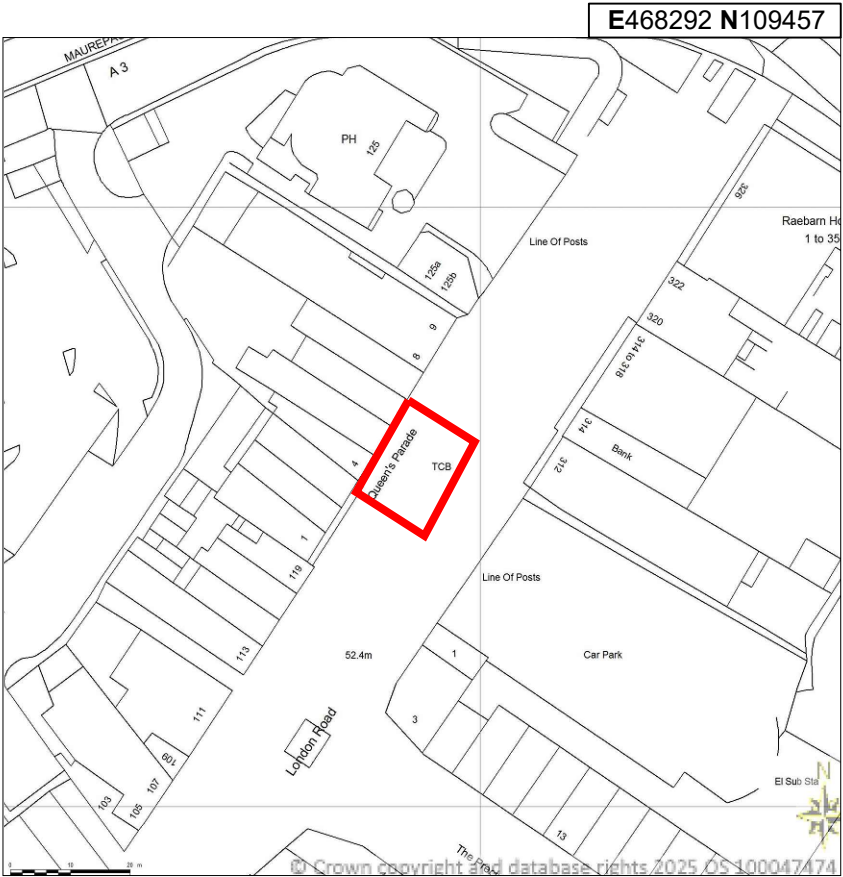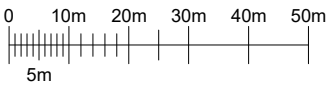

DETAILED SITE LOCATION
SCALE 1:1250

Ordnance Survey map extract based upon Landranger map series with the permission of the controller of His Majesty's Stationery Office.
Mitie licence no. 100047474.
Crown copyright.

Rev	Date	Description	Drawn	Chkd
A	04-08-2025	New BT Streethub Structure	RMK	ABH



Drg Status
PLANNING

Cell No. & Name

3-HAV002

Site Name & Address

Pavement o/s 5 Queens
Parade, London Road,
Waterlooville, PO7 7EB

Drawing Title
SITE LOCATION MAPS

Scale	As Shown	Date	04-08-2025
Drawn By	RMK	Checked By	ABH
Drawing Number	001	Revision	A