



The drawings, information and data recorded in this document ("the information") is the property of Paul Basham Associates. This document and the information are solely for the use of the authorised recipient and this document may not be used, copied or reproduced in whole or part for any purposes other than which it was supplied by Paul Basham Associates. Paul Basham Associates makes no representation, undertakes no duty and accepts no responsibilities to any third party who may use or rely upon this document or the information.

GENERAL NOTES

- THIS DRAWING IS INTENDED TO BE READ IN CONJUNCTION WITH ALL RELEVANT ARCHITECTS, ENGINEERS, SERVICES AND SPECIALIST DRAWINGS, DETAILS AND SPECIFICATIONS.
- ANY VARIATIONS OR DISCREPANCIES BETWEEN THESE DRAWINGS IN TERMS OF DIMENSIONS OR DETAILS SHOULD BE DRAWN TO THE ATTENTION OF THE ARCHITECT AND/OR THE ENGINEER FOR CLARIFICATION.
- ALL FIGURED DIMENSIONS TO BE TAKEN IN PREFERENCE TO SCALED DIMENSIONS. DO NOT SCALE THIS DRAWING.
- PAUL BASHAM ASSOCIATES ACCEPTS NO RESPONSIBILITY FOR THE ACCURACY OF BACKGROUND INFORMATION PRODUCED BY THIRD PARTIES – THIS MUST BE TREATED AS INDICATIVE ONLY.
- THIS DRAWING SHOULD ONLY BE USED FOR CONSTRUCTION IF THE PROJECT PHASE IN THE TITLE FRAME BELOW IS SHOWN AS "CONSTRUCTION". PAUL BASHAM ASSOCIATES TAKE NO RESPONSIBILITY FOR CONSTRUCTION WORKS UNDERTAKEN TO DRAWINGS WHICH ARE NOT MARKED UNDER THIS PHASE.
- VEHICLE TRACKING HAS BEEN UNDERTAKEN WITH A 10MPH DESIGN SPEED.

VEHICLE PROFILE (NOT TO SCALE)

Phoenix 2 Duo Recycler (P2-15W with Elite 6x4 chassis)
Overall Length 11.220m
Overall Width 2.530m
Overall Body Height 3.756m
Min Body Ground Clearance 0.309m
Track Width 2.530m
Lock to lock time 4.00s
Kerb to Kerb Turning Radius 11.550m

P07	REVISED LAYOUT	03.11.25	EK	SKB
P06	REVISED LAYOUT	22.05.25	EK	SKB
P05	REVISED LAYOUT	27.01.25	EK	SKB
P04	REVISED LAYOUT	15.01.25	EK	SKB
P03	REVISED LAYOUT	29.01.24	SKB	JAM
P02	REVISED LAYOUT	22.01.24	SKB	JAM
P01	FIRST ISSUE	17.01.24	SKB	JAM
Rev	Description	Date	By	App'd

Project Name HULBERT ROAD HAVANT		Title REFUSE VEHICLE TRACKING	 Paul Basham Associates Ltd The Bothy, Cams Hall Estate, Fareham, PO16 8UT 01329 711 000 info@paulbashamassociates.com www.paulbashamassociates.com	Client 	Date Created 17.01.24	Drawn By SKB	Approved By JAM	Suitability Code -		
Project Phase PRELIMINARY					PBA Project Number 020.0923	Scale 1:1000	(AT A3)			
PBA Drawing No: 020.0923-0003							Revision P07			

QMS2011/v8/210723/JM




The drawings, information and data recorded in this document ("the information") is the property of Paul Basham Associates. This document and the information are solely for the use of the authorised recipient and this document may not be used, copied or reproduced in whole or part for any purposes other than which it was supplied by Paul Basham Associates. Paul Basham Associates makes no representation, undertakes no duty and accepts no responsibilities to any third party who may use or rely upon this document or the information.

GENERAL NOTES

1. THIS DRAWING IS INTENDED TO BE READ IN CONJUNCTION WITH ALL RELEVANT ARCHITECTS, ENGINEERS, SERVICES AND SPECIALIST DRAWINGS, DETAILS AND SPECIFICATIONS.
2. ANY VARIATIONS OR DISCREPANCIES BETWEEN THESE DRAWINGS IN TERMS OF DIMENSIONS OR DETAILS SHOULD BE DRAWN TO THE ATTENTION OF THE ARCHITECT AND/OR THE ENGINEER FOR CLARIFICATION.
3. ALL FIGURED DIMENSIONS TO BE TAKEN IN PREFERENCE TO SCALED DIMENSIONS. DO NOT SCALE THIS DRAWING.
4. PAUL BASHAM ASSOCIATES ACCEPTS NO RESPONSIBILITY FOR THE ACCURACY OF BACKGROUND INFORMATION PRODUCED BY THIRD PARTIES – THIS MUST BE TREATED AS INDICATIVE ONLY.
5. THIS DRAWING SHOULD ONLY BE USED FOR CONSTRUCTION IF THE PROJECT PHASE IN THE TITLE FRAME BELOW IS SHOWN AS "CONSTRUCTION". PAUL BASHAM ASSOCIATES TAKE NO RESPONSIBILITY FOR CONSTRUCTION WORKS UNDERTAKEN TO DRAWINGS WHICH ARE NOT MARKED UNDER THIS PHASE.
6. VEHICLE TRACKING HAS BEEN UNDERTAKEN WITH A 10MPH DESIGN SPEED.

VEHICLE PROFILE (NOT TO SCALE)

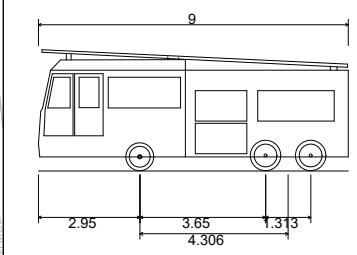

HCC Fire Appliance with Ladder (To be Used)	
Overall Length	9.000m
Overall Width	2.550m
Overall Body Height	3.521m
Min Body Ground Clearance	0.406m
Max Track Width	2.500m
Lock to lock time	6.00s
Kerb to Kerb Turning Radius	7.600m



P07	REVISED LAYOUT	03.11.25	EK	SKB
P06	REVISED LAYOUT	22.05.25	EK	SKB
P05	REVISED LAYOUT	27.01.25	EK	SKB
P04	REVISED LAYOUT	15.01.25	EK	SKB
P03	REVISED LAYOUT	29.01.24	SKB	JAM
P02	REVISED LAYOUT	22.01.24	SKB	JAM
P01	FIRST ISSUE	17.01.24	SKB	JAM

Rev	Description	Date	By	App'd
	Date Created	17.01.24	Drawn By	SKB
	Approved By	JAM	Suitability Code	-
	PBA Project Number	020.0923	Scale	1:1000
			(AT A3)	
	PBA Drawing No:	020.0923-0004	Revison	P07

Project Name

HULBERT ROAD HAVANT

Project Phase

PRELIMINARY

Title

FIRE TENDER TRACKING



Paul Basham Associates Ltd
The Bothy, Cams Hall Estate, Fareham, PO16 8UT
01329 711 000
info@paulbashamassociates.com www.paulbashamassociates.com



Client

Date Created

17.01.24

Drawn By

SKB

Approved By

JAM

Suitability Code

-

PBA Project Number

020.0923

Scale

1:1000

(AT A3)

PBA Drawing No:

020.0923-0004

Revison


P07

The drawings, information and data recorded in this document ("the information") is the property of Paul Basham Associates. This document and the information are solely for the use of the authorised recipient and this document may not be used, copied or reproduced in whole or part for any purposes other than which it was supplied by Paul Basham Associates. Paul Basham Associates makes no representation, undertakes no duty and accepts no responsibilities to any third party who may use or rely upon this document or the information.


GENERAL NOTES

- THIS DRAWING IS INTENDED TO BE READ IN CONJUNCTION WITH ALL RELEVANT ARCHITECTS, ENGINEERS, SERVICES AND SPECIALIST DRAWINGS, DETAILS AND SPECIFICATIONS.
- ANY VARIATIONS OR DISCREPANCIES BETWEEN THESE DRAWINGS IN TERMS OF DIMENSIONS OR DETAILS SHOULD BE DRAWN TO THE ATTENTION OF THE ARCHITECT AND/OR THE ENGINEER FOR CLARIFICATION.
- ALL FIGURED DIMENSIONS TO BE TAKEN IN PREFERENCE TO SCALED DIMENSIONS. DO NOT SCALE THIS DRAWING.
- PAUL BASHAM ASSOCIATES ACCEPTS NO RESPONSIBILITY FOR THE ACCURACY OF BACKGROUND INFORMATION PRODUCED BY THIRD PARTIES – THIS MUST BE TREATED AS INDICATIVE ONLY.
- THIS DRAWING SHOULD ONLY BE USED FOR CONSTRUCTION IF THE PROJECT PHASE IN THE TITLE FRAME BELOW IS SHOWN AS "CONSTRUCTION". PAUL BASHAM ASSOCIATES TAKE NO RESPONSIBILITY FOR CONSTRUCTION WORKS UNDERTAKEN TO DRAWINGS WHICH ARE NOT MARKED UNDER THIS PHASE.
- TRACKING HAS BEEN UNDERTAKEN TO A 10MPH DESIGN SPEED AND IN ACCORDANCE WITH HCC TG2 GUIDANCE.

VEHICLE PROFILES (NOT TO SCALE)

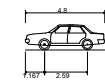

Large Family Car 1 (HCC)
Overall Length 4.800m
Overall Width 2.000m
Overall Body Height 1.512m
Min Body Ground Clearance 0.273m
Max Track Width 1.860m
Lock to lock time 4.00s
Kerb to Kerb Turning Radius 6.000m

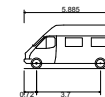

4.6t Light Van
Overall Length 5.885m
Overall Width 2.000m
Overall Body Height 2.526m
Min Body Ground Clearance 0.299m
Track Width 1.765m
Lock to lock time 4.00s
Kerb to Kerb Turning Radius 6.000m




P05	REVISED LAYOUT	03.11.25	EK	SKB
P04	REVISED LAYOUT	22.05.25	EK	SKB
P03	REVISED LAYOUT	27.01.25	EK	SKB
P02	REVISED LAYOUT	15.01.25	EK	SKB
P01	FIRST ISSUE	29.01.24	SKB	JAM

Rev	Description	Date	By	App'd
	Date Created	29.01.24	Drawn By	SKB
	Approved By	JAM	Suitability Code	-
	PBA Project Number	020.0923	Scale	1:1000 (AT A3)
	PBA Drawing No:	020.0923-0005	Revision	P05

Project Name	HULBERT ROAD HAVANT	Title	INTERNAL ROAD TRACKING	Client	Paul Basham Associates Ltd The Bothy, Cams Hall Estate, Fareham, PO16 8UT 01329 711 000 info@paulbashamassociates.com www.paulbashamassociates.com
Project Phase	PRELIMINARY				

GENERAL NOTES

- VEHICLE PROFILE (NOT TO SCALE)

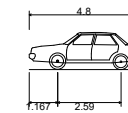


Large Family Car 1 (HCC)	
Overall Length	4.800m
Overall Width	2.000m
Overall Body Height	1.512m
Min Body Ground Clearance	0.273m
Max Track Width	1.890m
Lock to lock time	4.00s
Kerb to Kerb Turning Radius	6.000m



P02	FIRST ISSUE	03.11.25	EK	SKB
P01	FIRST ISSUE	22.05.25	EK	SKB
Rev	Description	Date	By	App'd
	Date Created	Drawn By	Approved By	Suitability Code
	22.05.25	EK	SKB	-
	PBA Project Number	Scale		
	020.0923	1:250	(AT A3)	
PBA Drawing No:			Revision	
020.0923-0006			P02	

Appendix F

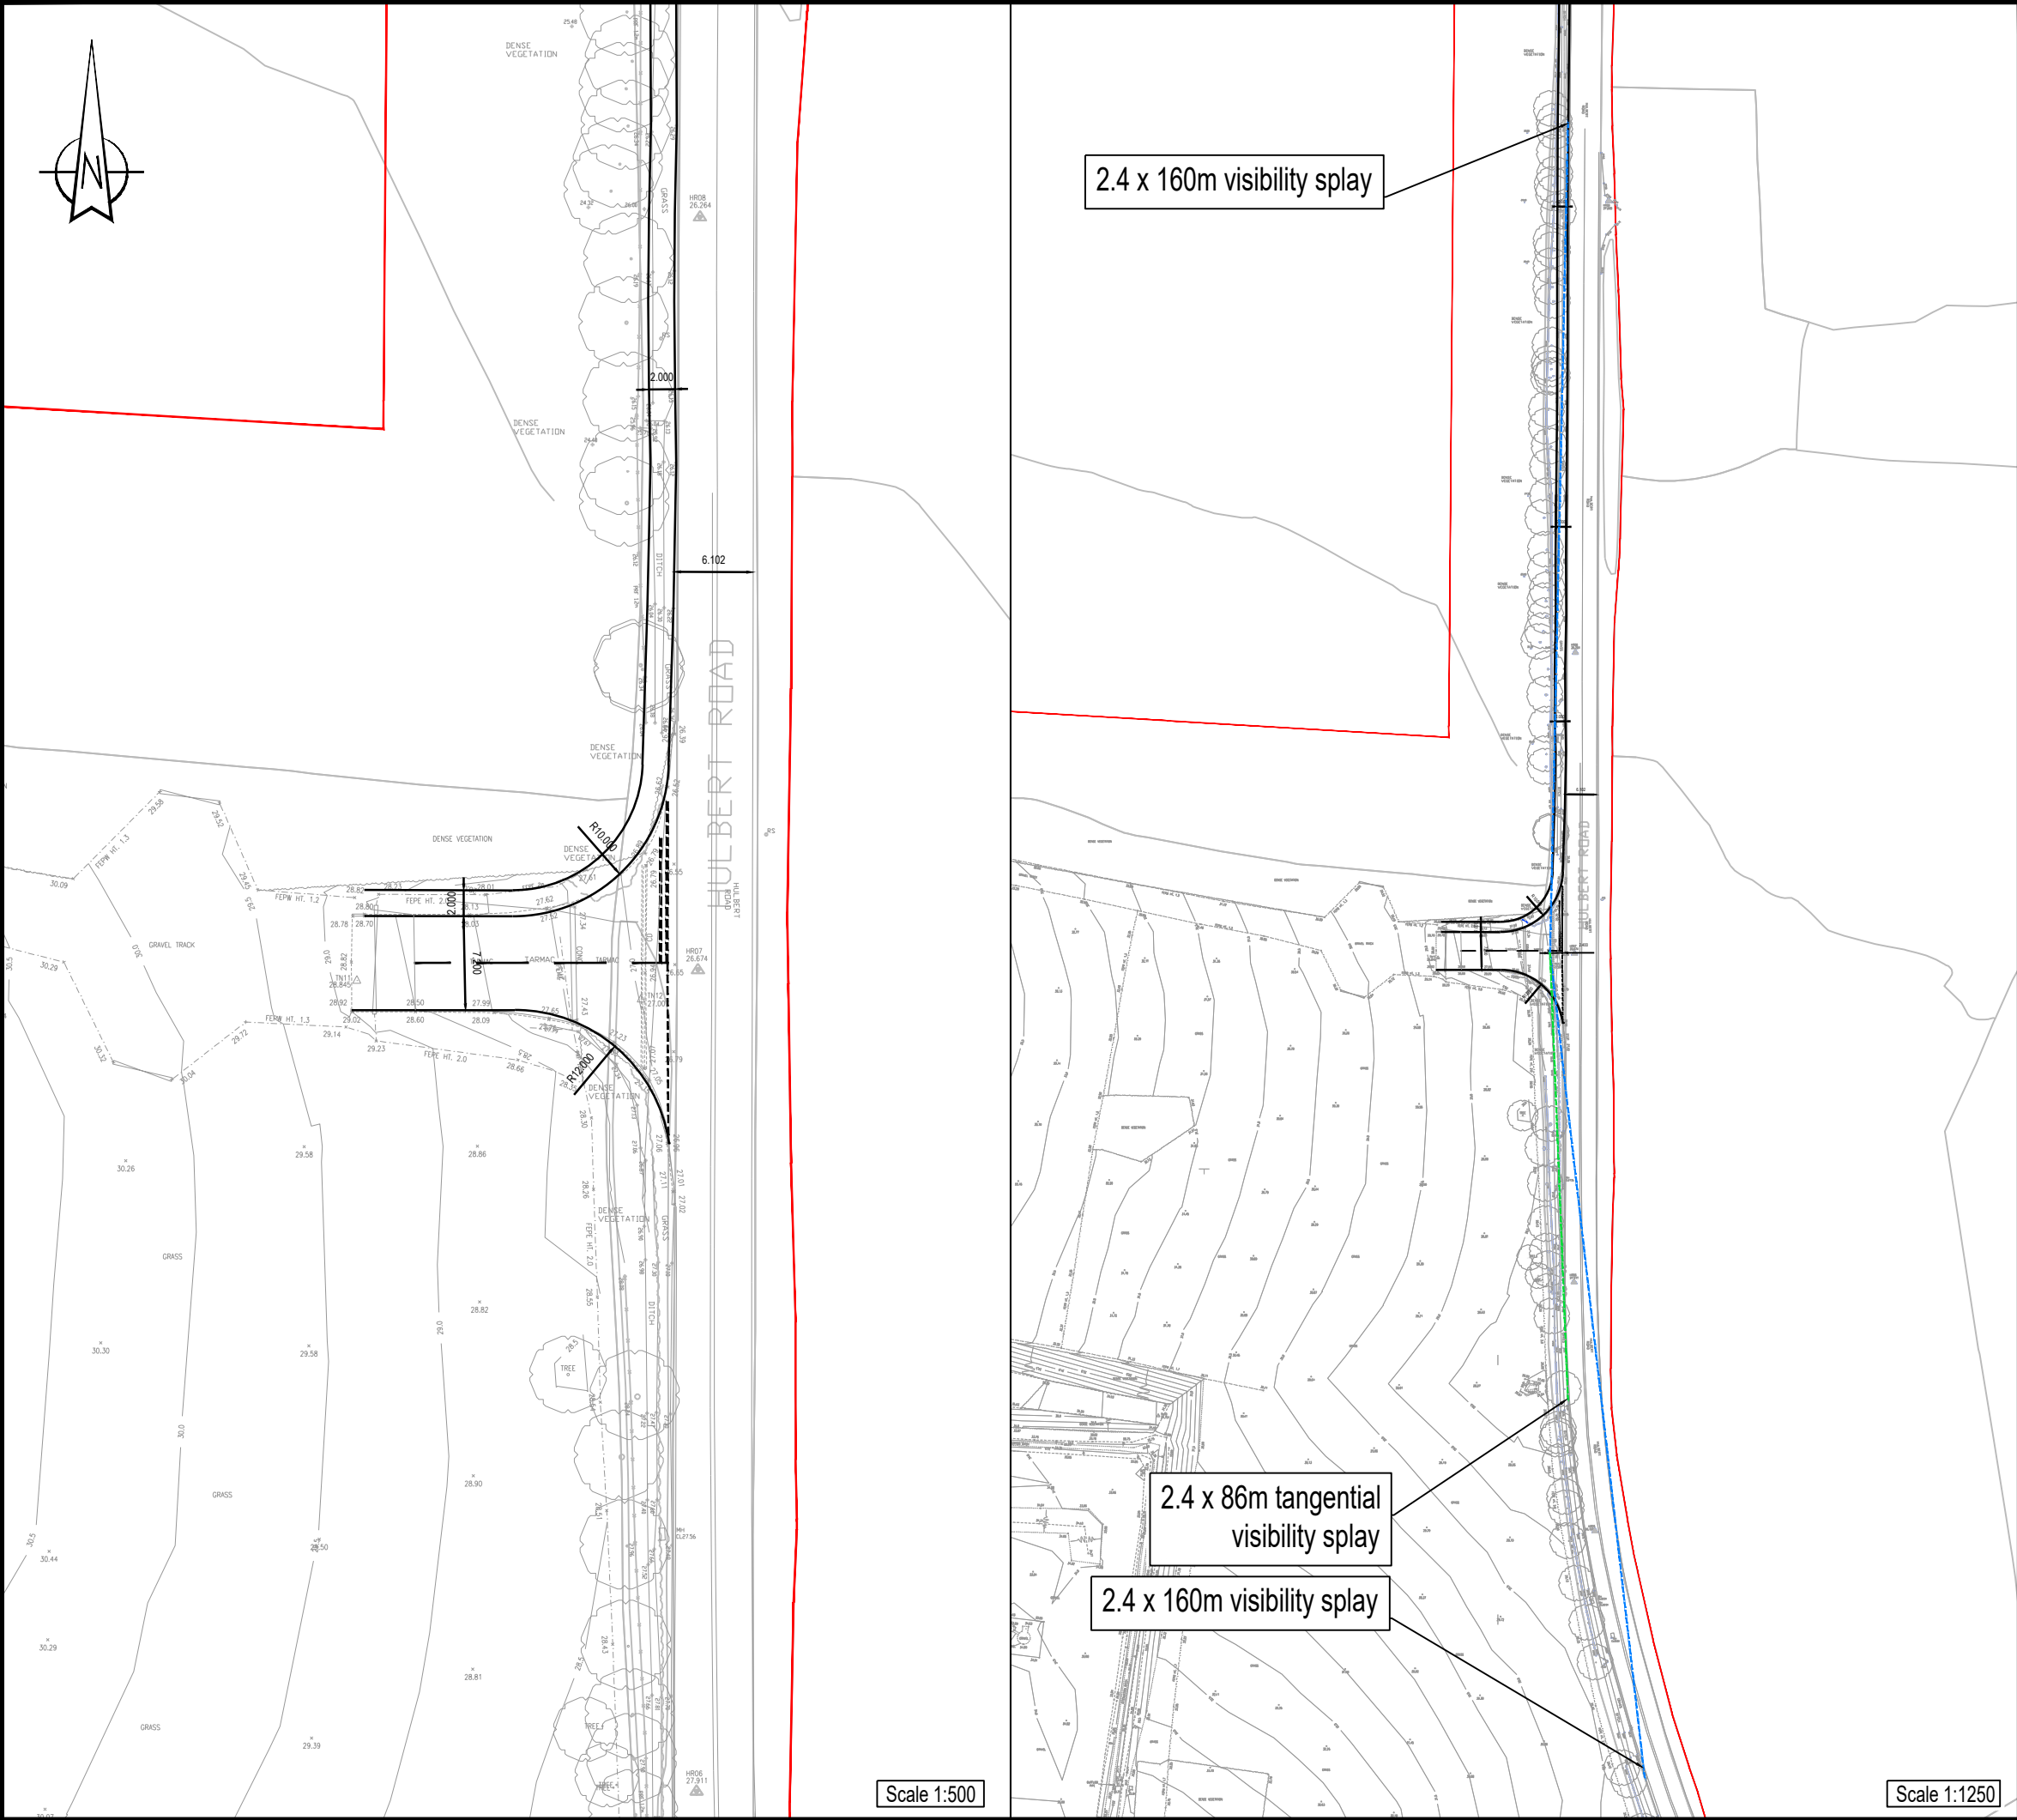

Notes:

General

1. Do not scale from drawing.
2. All dimensions are in metres, unless stated otherwise.
3. This drawing is to be read & printed in colour.
4. This drawing is for illustrative purposes only.

Disclaimer

1. The information contained in this drawing is based on a combination of OS and data provided by others and WYG shall not be liable for any inaccuracies or deficiencies.

C	Relocate access	SJR	GS	22.03.2021
B	Removal of ghost island/right turn	SJR	GS	28.10.2020
A	Revised Application Boundary	BM	AP	21.05.2020

REV	DETAILS	DRAWN	CHECKED	DATE
-----	---------	-------	---------	------

CLIENT:

WYG Planning

PROJECT:

Hulbert Road, Havant

DRAWING TITLE:

Proposed Site Access

SCALES:		SHEET SIZE:	
As Shown		A3	
DRAWN:	GS	CHECKED:	MA
		DATE:	28.02.2019

WYG Transport

part of WYG group

The Pavilion, 1st Floor, Botleigh Grange Office

Campus, Hedge End, Southampton, SO30 2AF

t: 02382 022 800 e: transport@wyg.com

A

TETRA

TECH

COMPANY


wyg

DRAWING NUMBER:

A096474-SK01

REVISION:

C

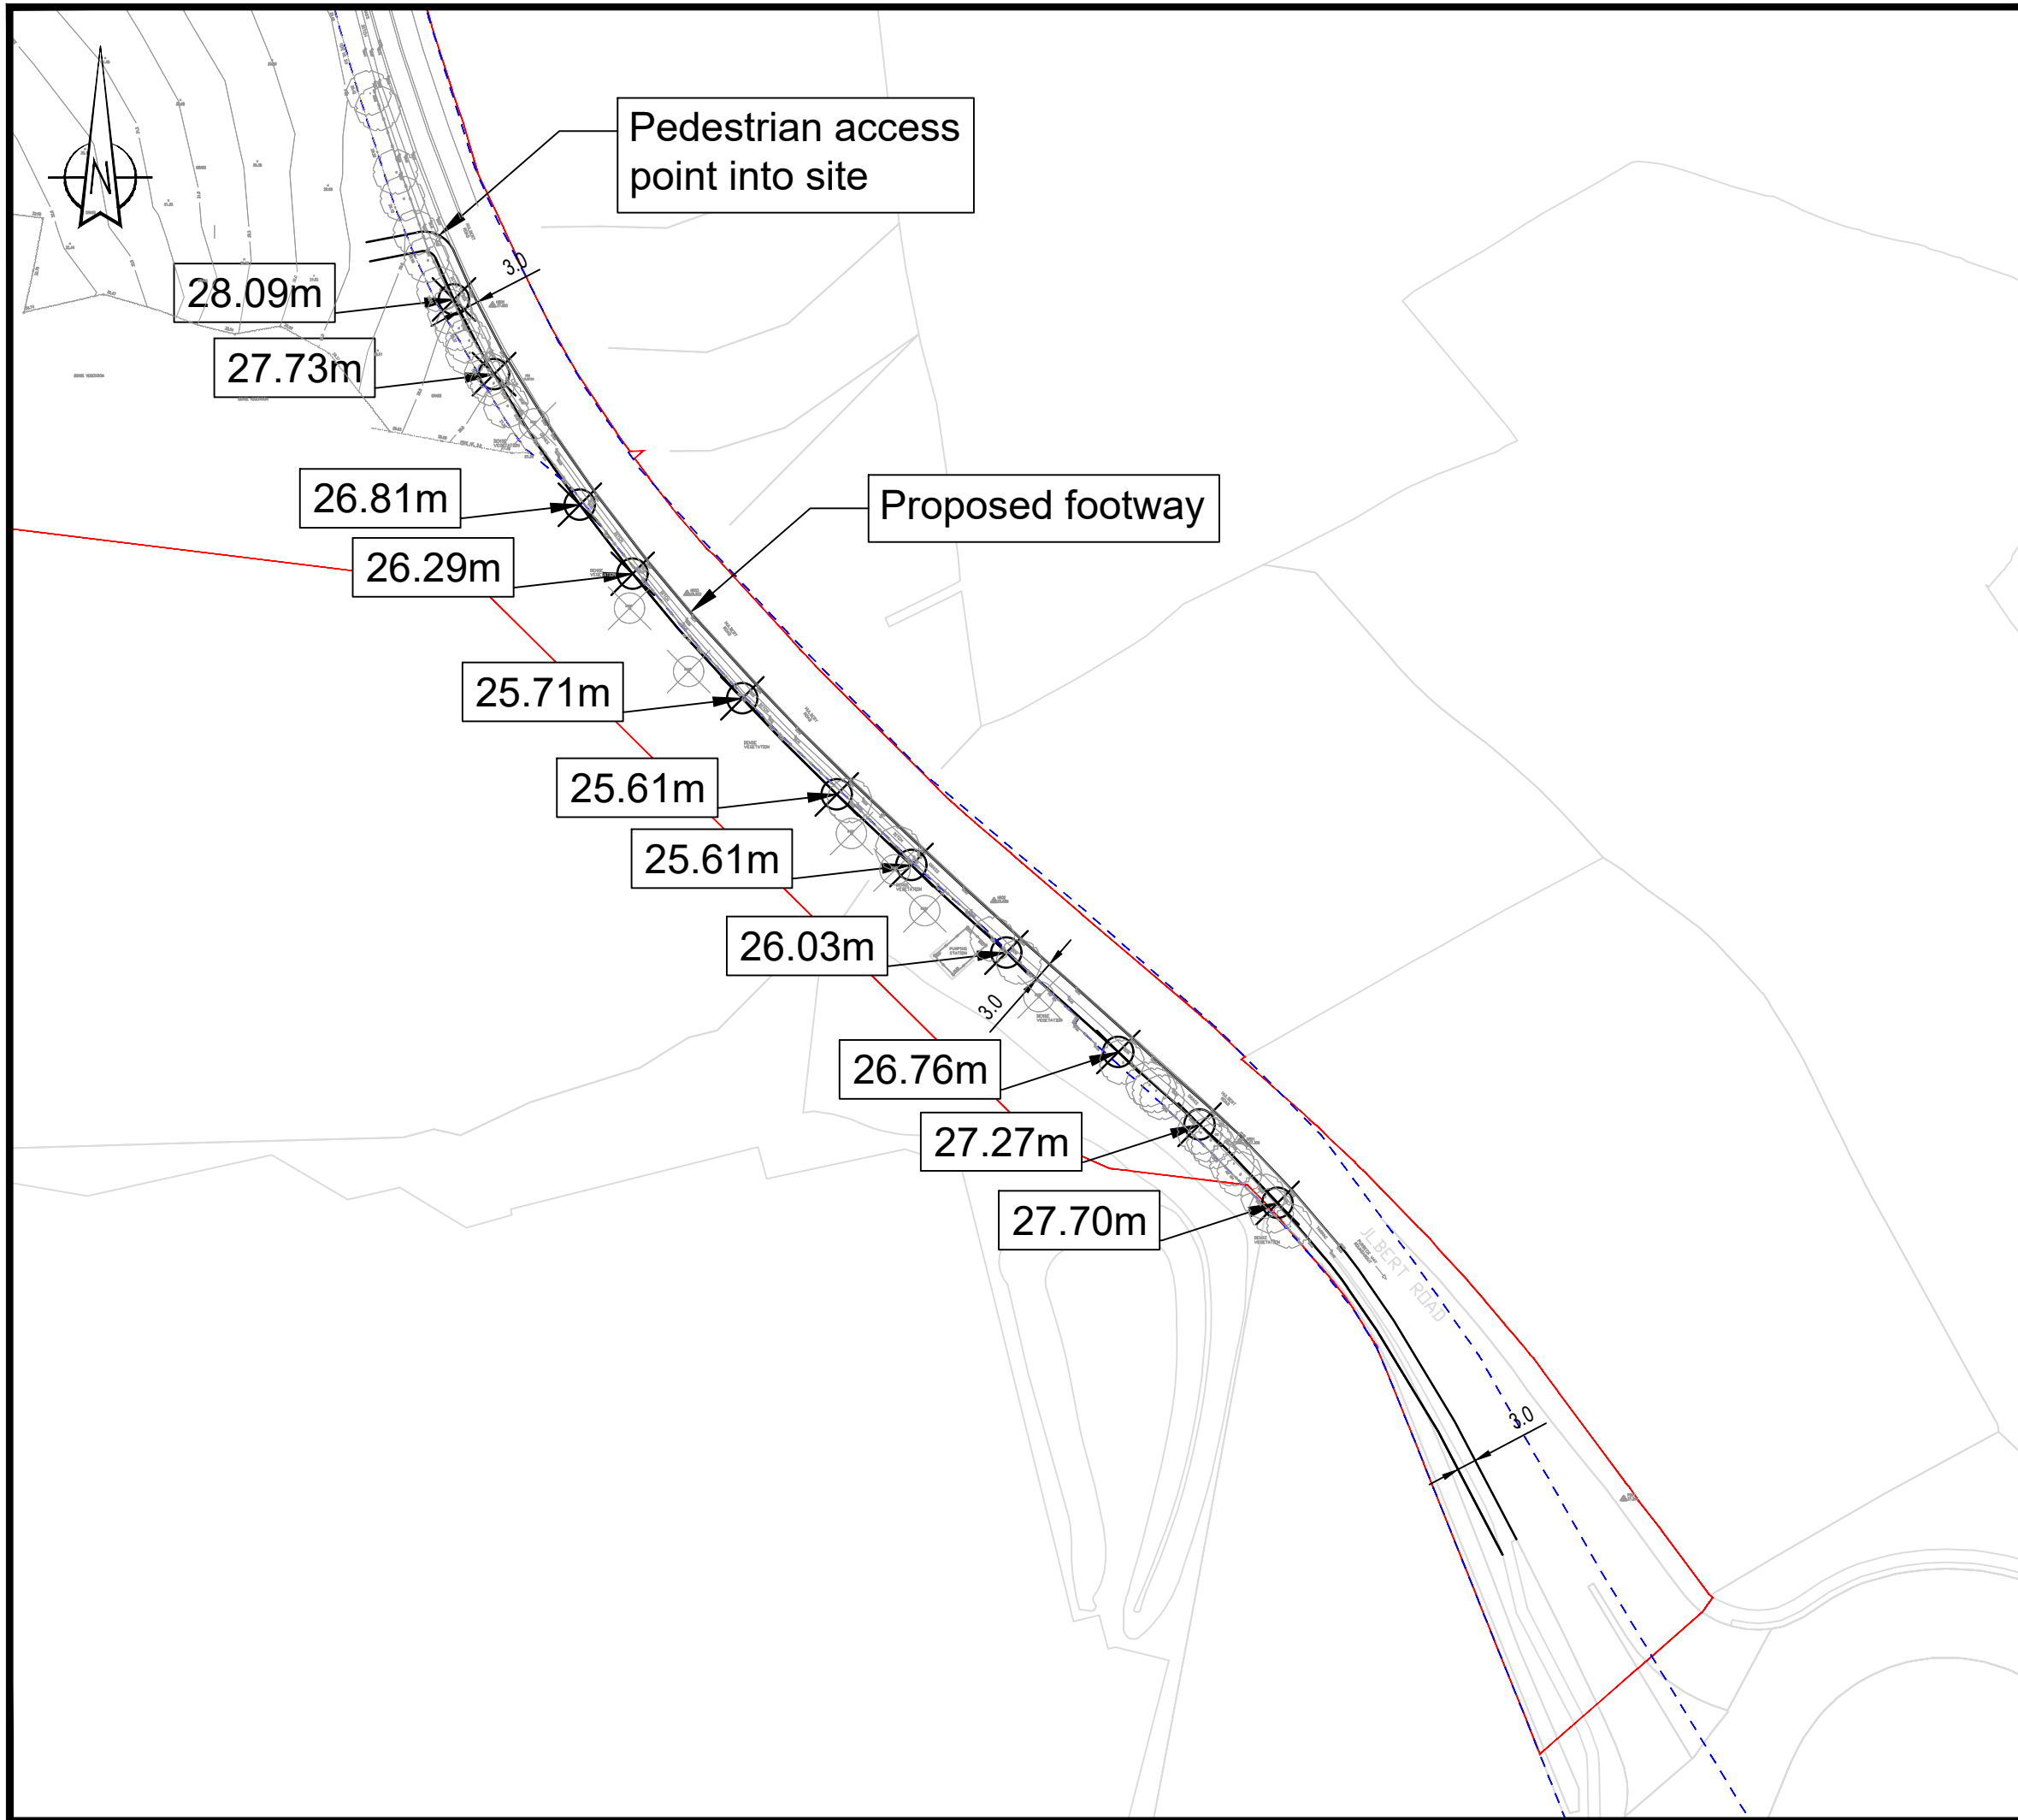

- Notes:
- General
1. Do not scale from drawing.
 2. All dimensions are in metres, unless stated otherwise.
 3. This drawing is to be read & printed in colour.
 4. This drawing is for illustrative purposes only.
 5. Any proposed levels on this drawing are indicative only and based on existing channel line level + 125mm kerb + 1 in 40 fall across flexible footway construction.

Disclaimer

1. The information contained in this drawing is based on a combination of OS and data provided by others and WYG shall not be liable for any inaccuracies or deficiencies.

Key:

— Application boundary

- - - Approximate extent of highway boundary

C	Drawing updated with Highway boundary	JG	GS	27.10.2020
B	Drawing updated with topographical survey	JG	GS	22.10.2020
A	Revised Application Boundary	BM	AP	21.05.2020

REV	DETAILS	DRAWN	CHECKED	DATE
-----	---------	-------	---------	------

CLIENT:

WYG Planning

PROJECT:

Hulbert Road, Havant

DRAWING TITLE:

Proposed Footway



SCALES:	1:1000	SHEET SIZE:	A3
DRAWN:	GS	CHECKED:	MA
		DATE:	28.02.2019

WYG Transport
part of WYG group


The Pavilion, 1st Floor, Botleigh Grange Office
Campus, Hedge End, Southampton, SO30 2AF
t: 02382 022 800 e: transport@wyg.com


A TETRA
TECH
COMPANY

DRAWING NUMBER:	A096474-SK02	REVISION:	C
-----------------	---------------------	-----------	----------

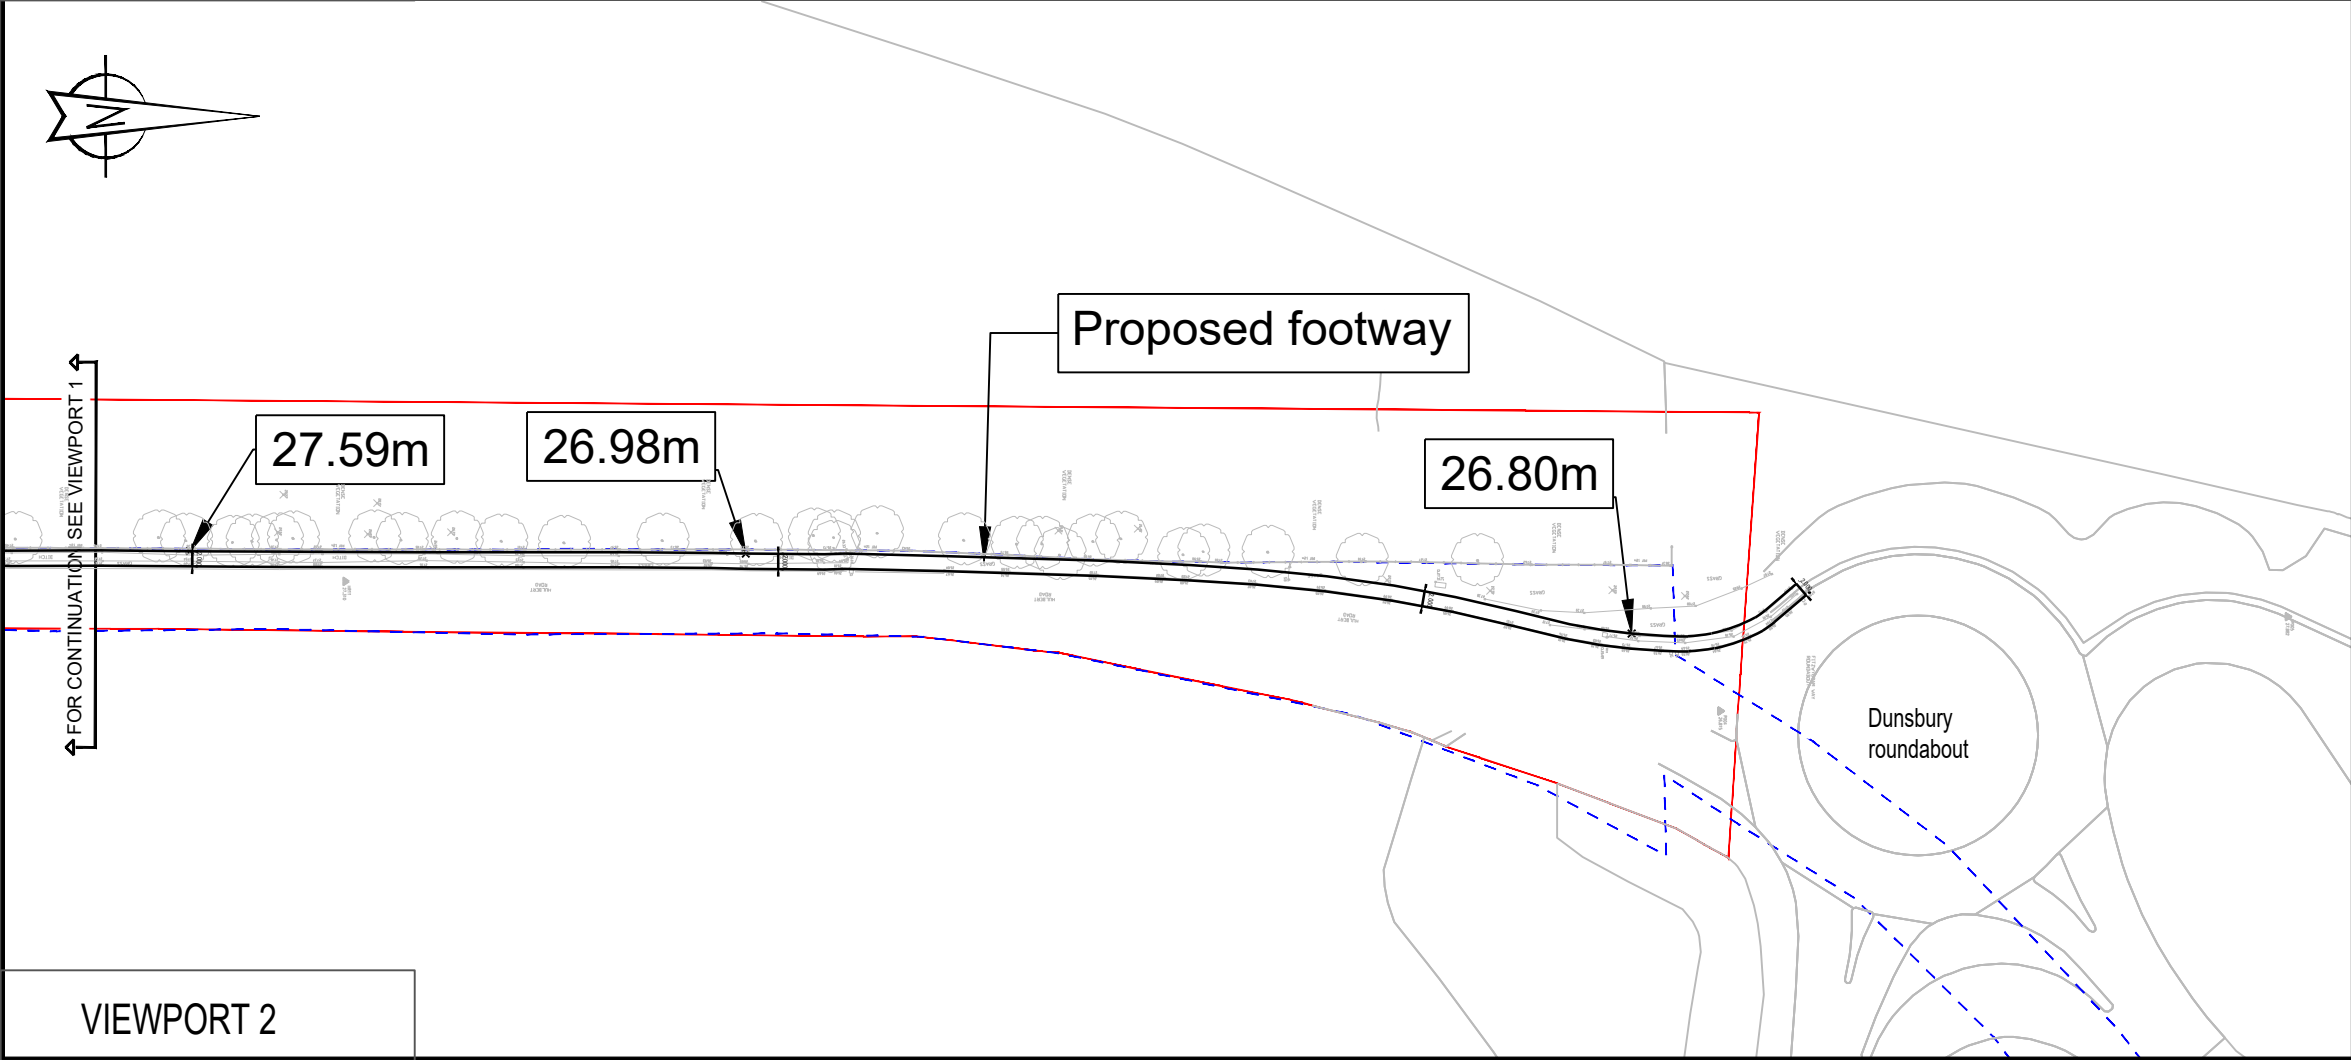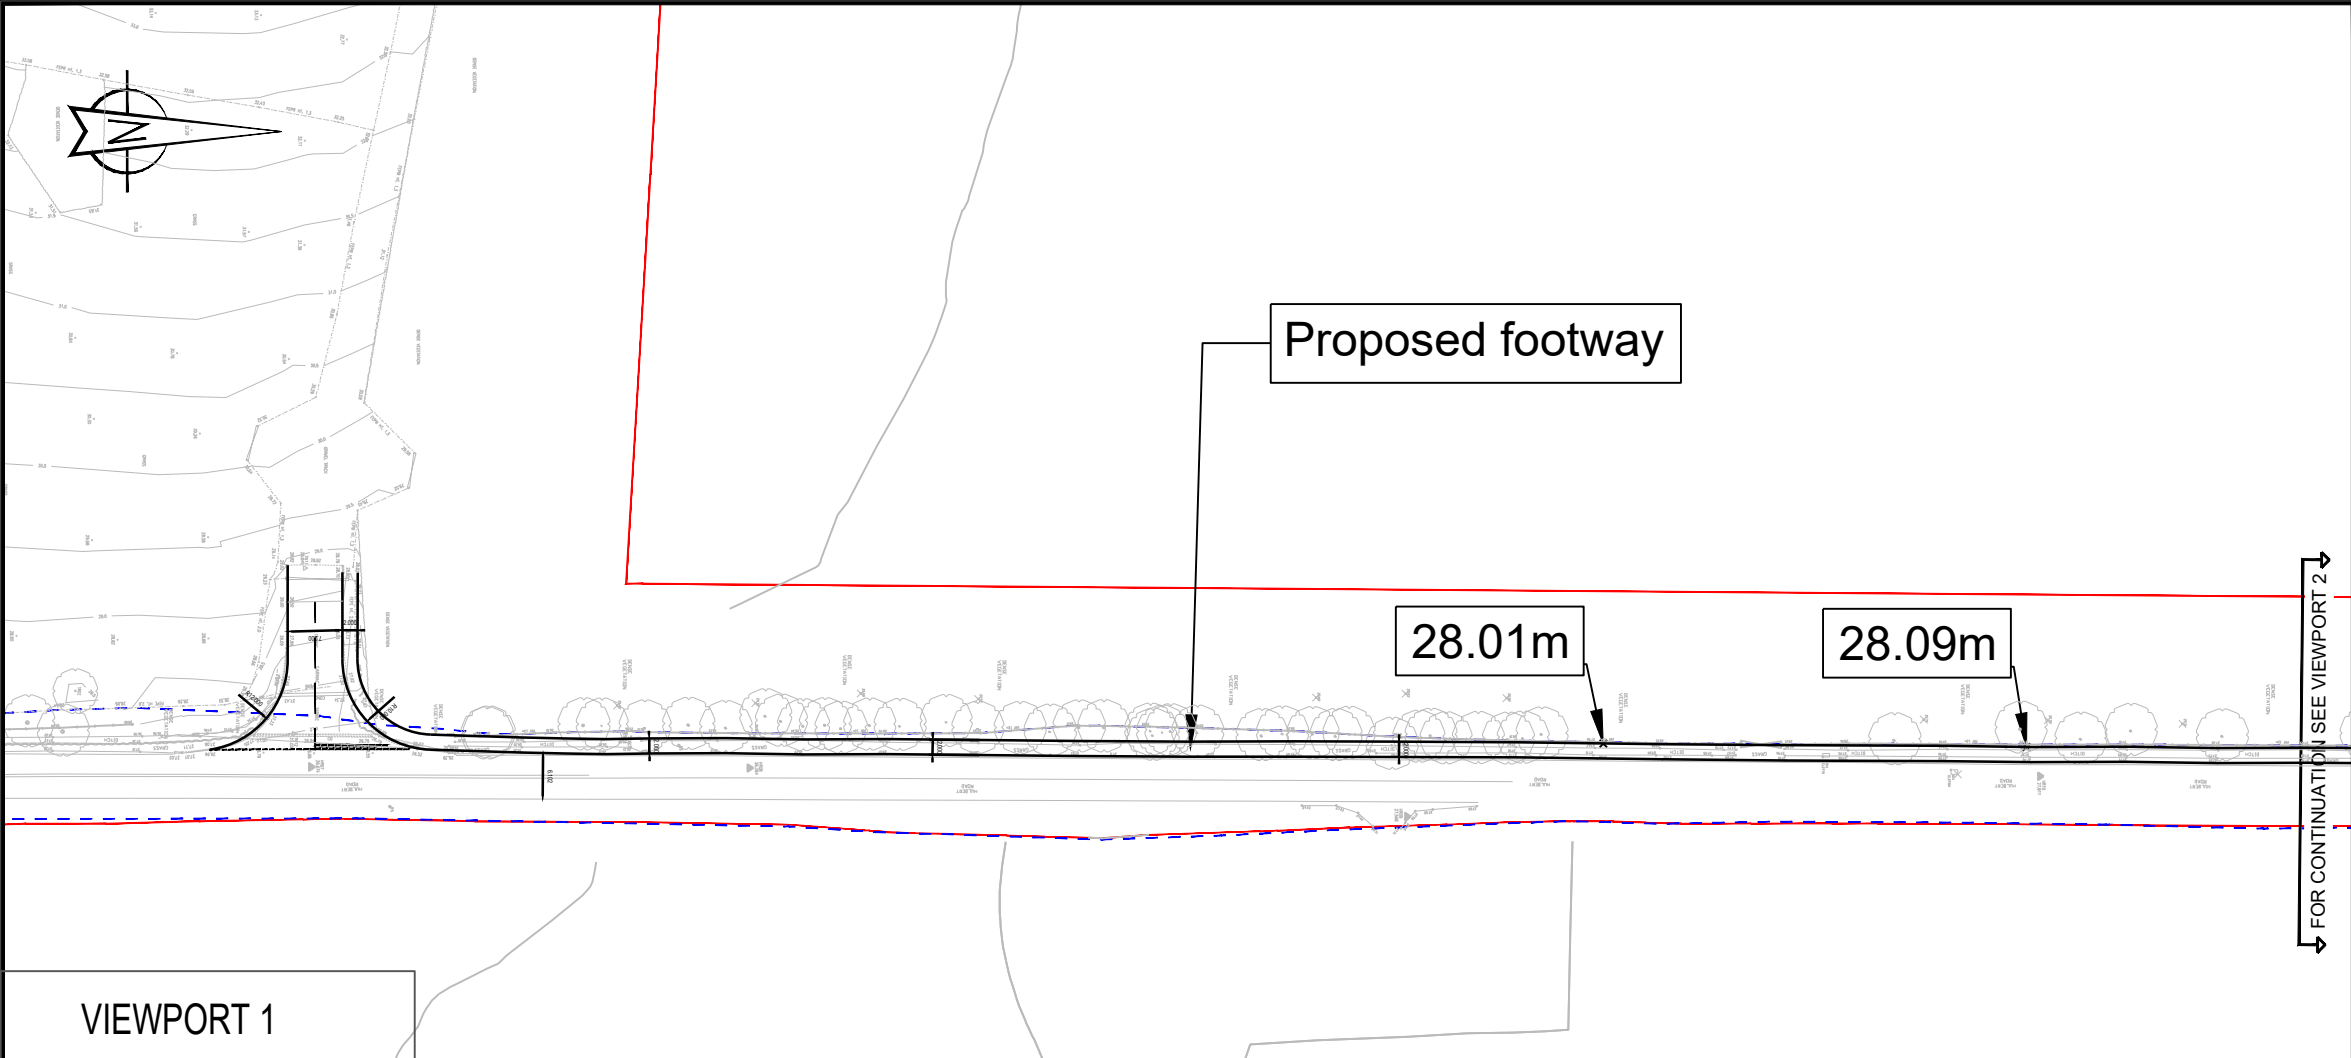

- Notes:
- General
1. Do not scale from drawing.
 2. All dimensions are in metres, unless stated otherwise.
 3. This drawing is to be read & printed in colour.
 4. This drawing is for illustrative purposes only.
 5. Any proposed levels on this drawing are indicative only and based on existing channel line level + 125mm kerb + 1 in 40 fall across flexible footway construction.
- Disclaimer
1. The information contained in this drawing is based on a combination of OS and data provided by others and WYG shall not be liable for any inaccuracies or deficiencies.

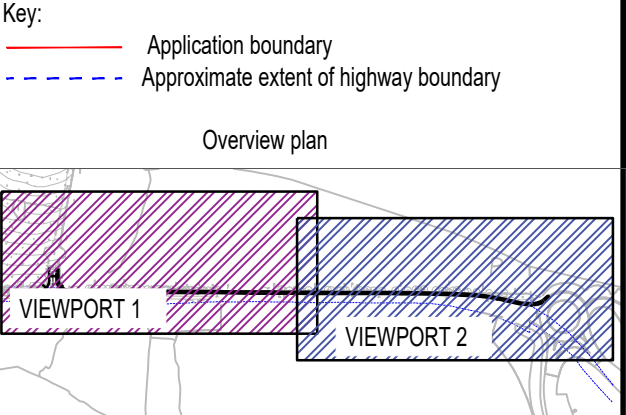

B	Relocation of access	SJR	GS	22.03.2021
A	Removal of ghost island and right turn	SJR	GS	28.10.2020

REV	DETAILS	DRAWN	CHECKED	DATE
-----	---------	-------	---------	------

CLIENT:

WYG Planning

PROJECT:

Hulbert Road, Havant

DRAWING TITLE:

Proposed Footway

SCALES:	1:1000	SHEET SIZE:	A3
DRAWN:	JG	CHECKED:	GS
		DATE:	27.10.20

WYG Transport
part of WYG group

The Pavilion, 1st Floor, Botleigh Grange Office
Campus, Hedge End, Southampton, SO30 2AF
t: 02382 022 800 e: transport@wyg.com

wyg
A TETRA TECH COMPANY

DRAWING NUMBER:	REVISION:
A096474-SK03	B