

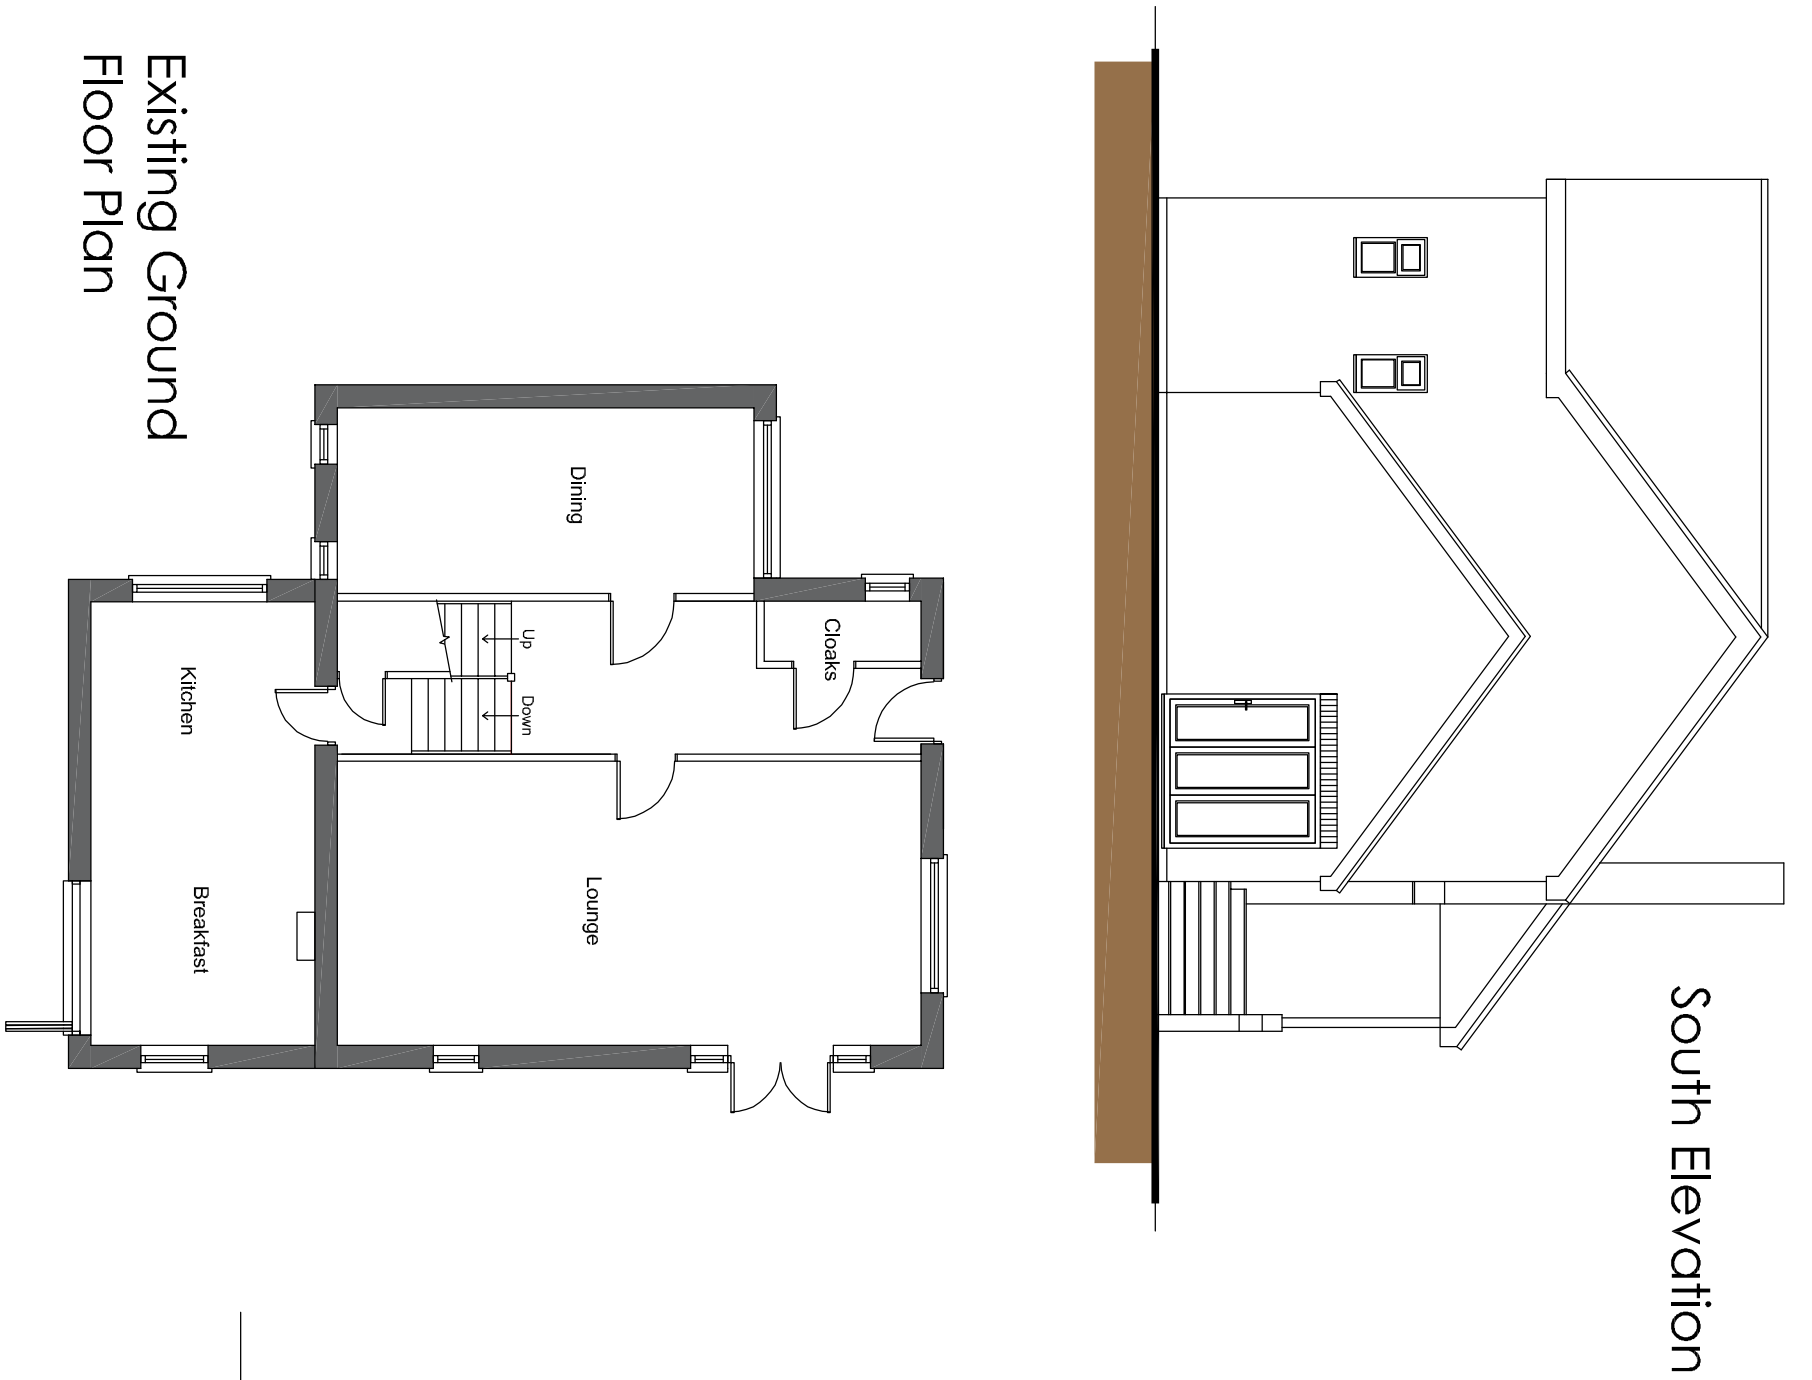
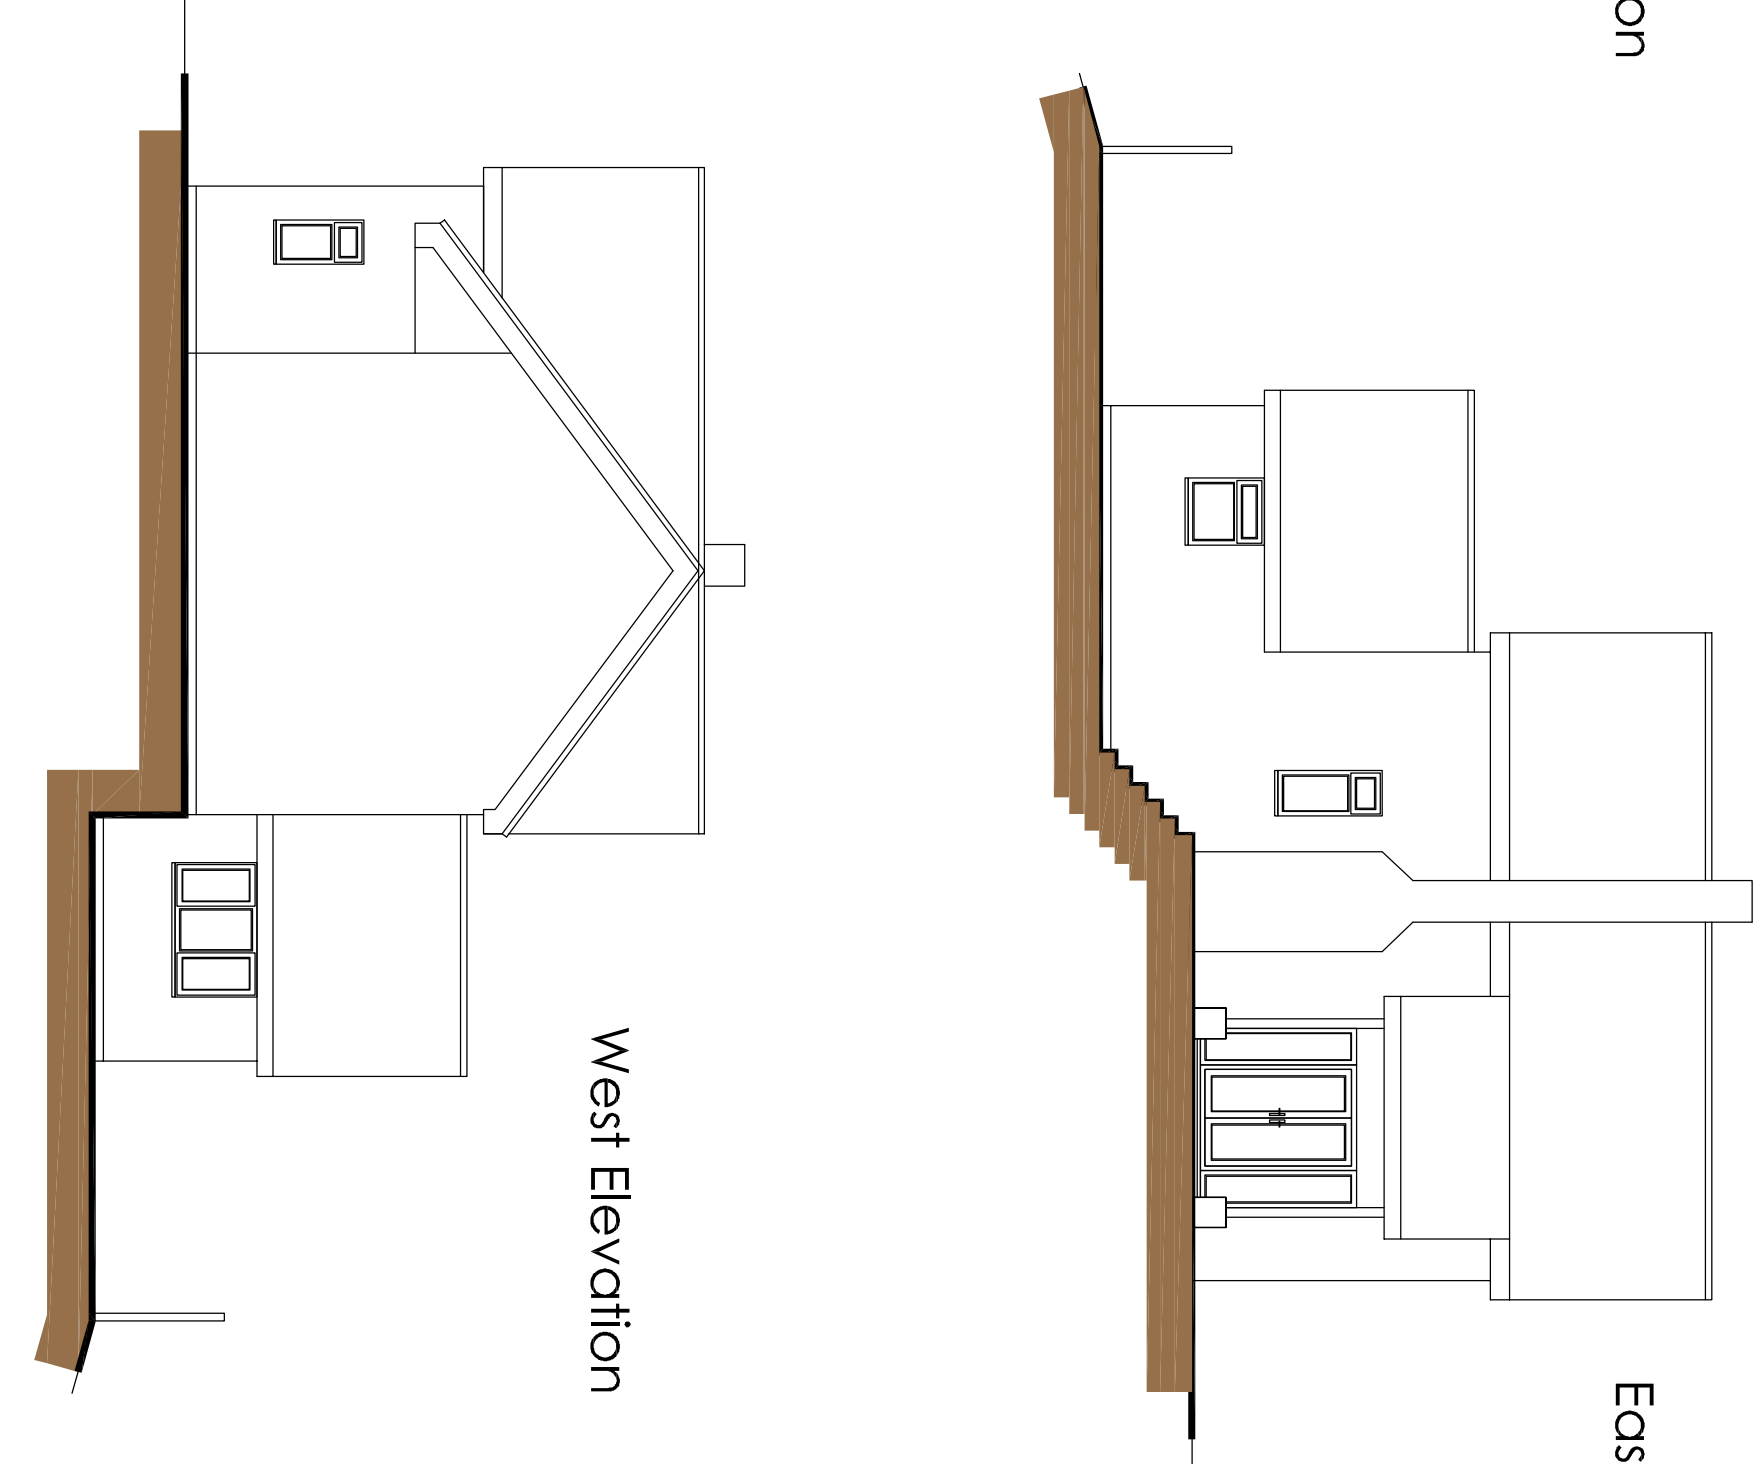



Existing Elevations

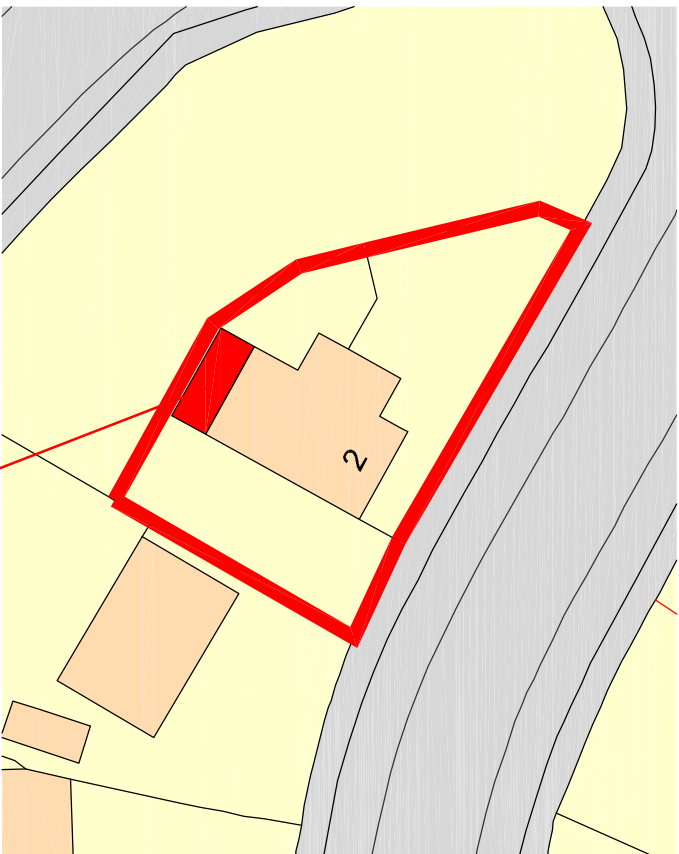



Proposed Single Storey
Rear Extension

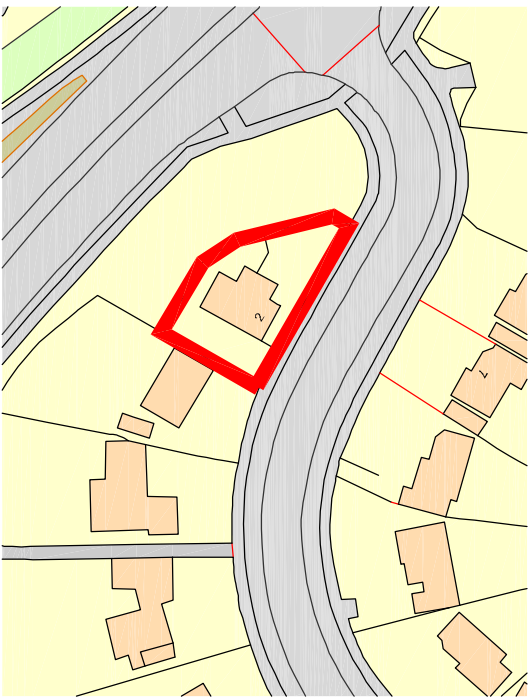

Ordnance Survey, (c) Crown Copyright 2025. All rights reserved. License number 100020449

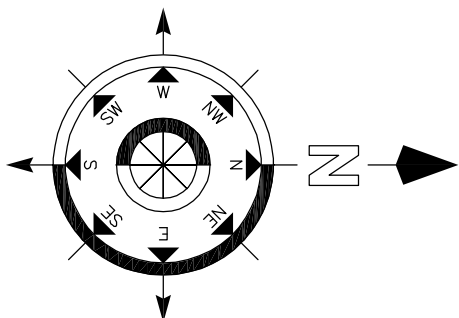

Proposed Elevations

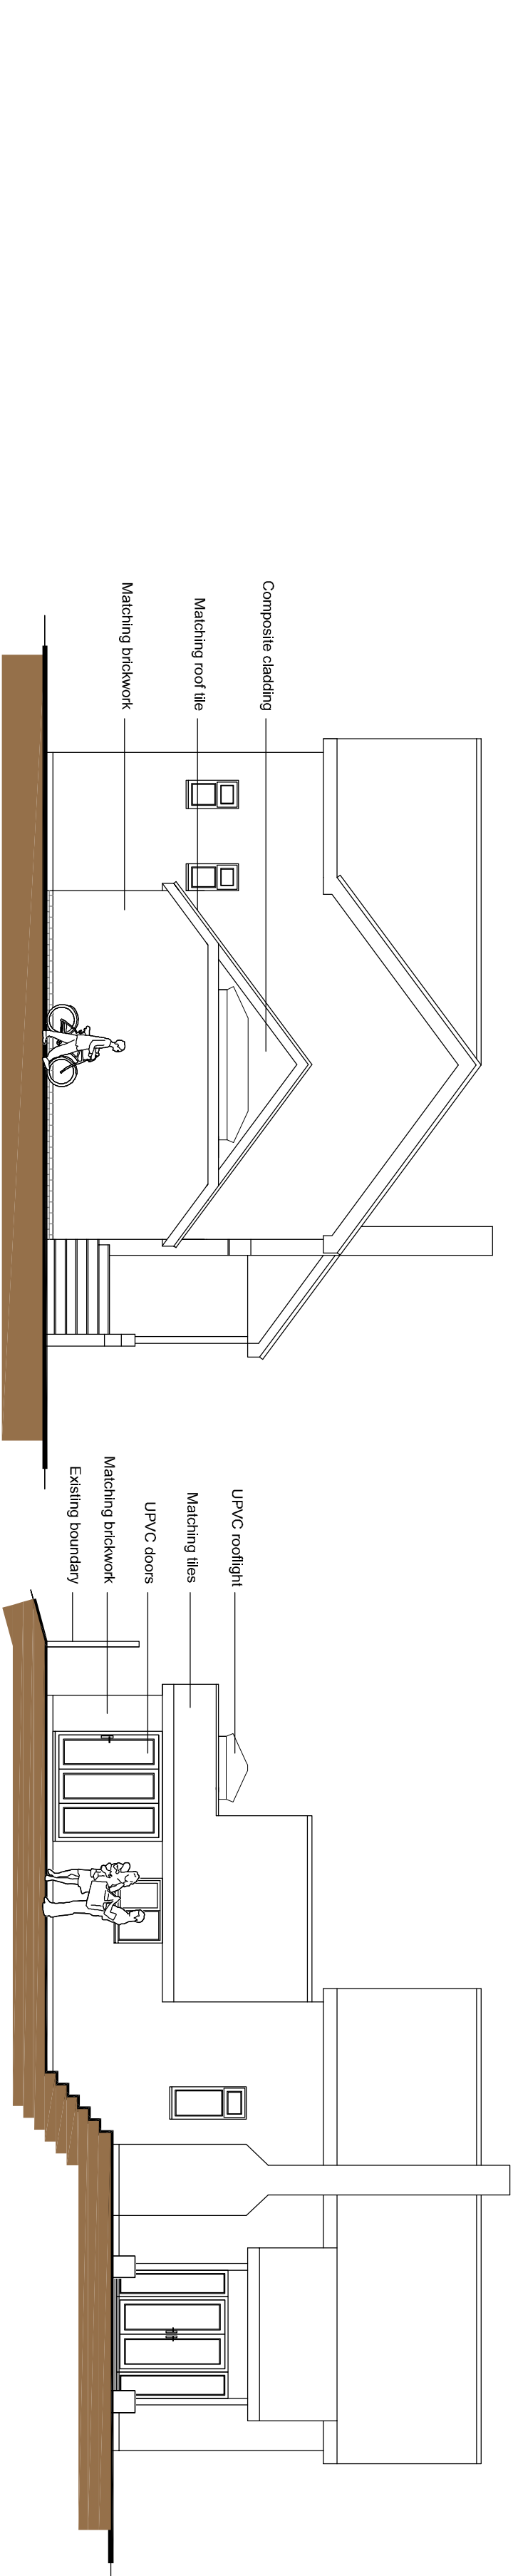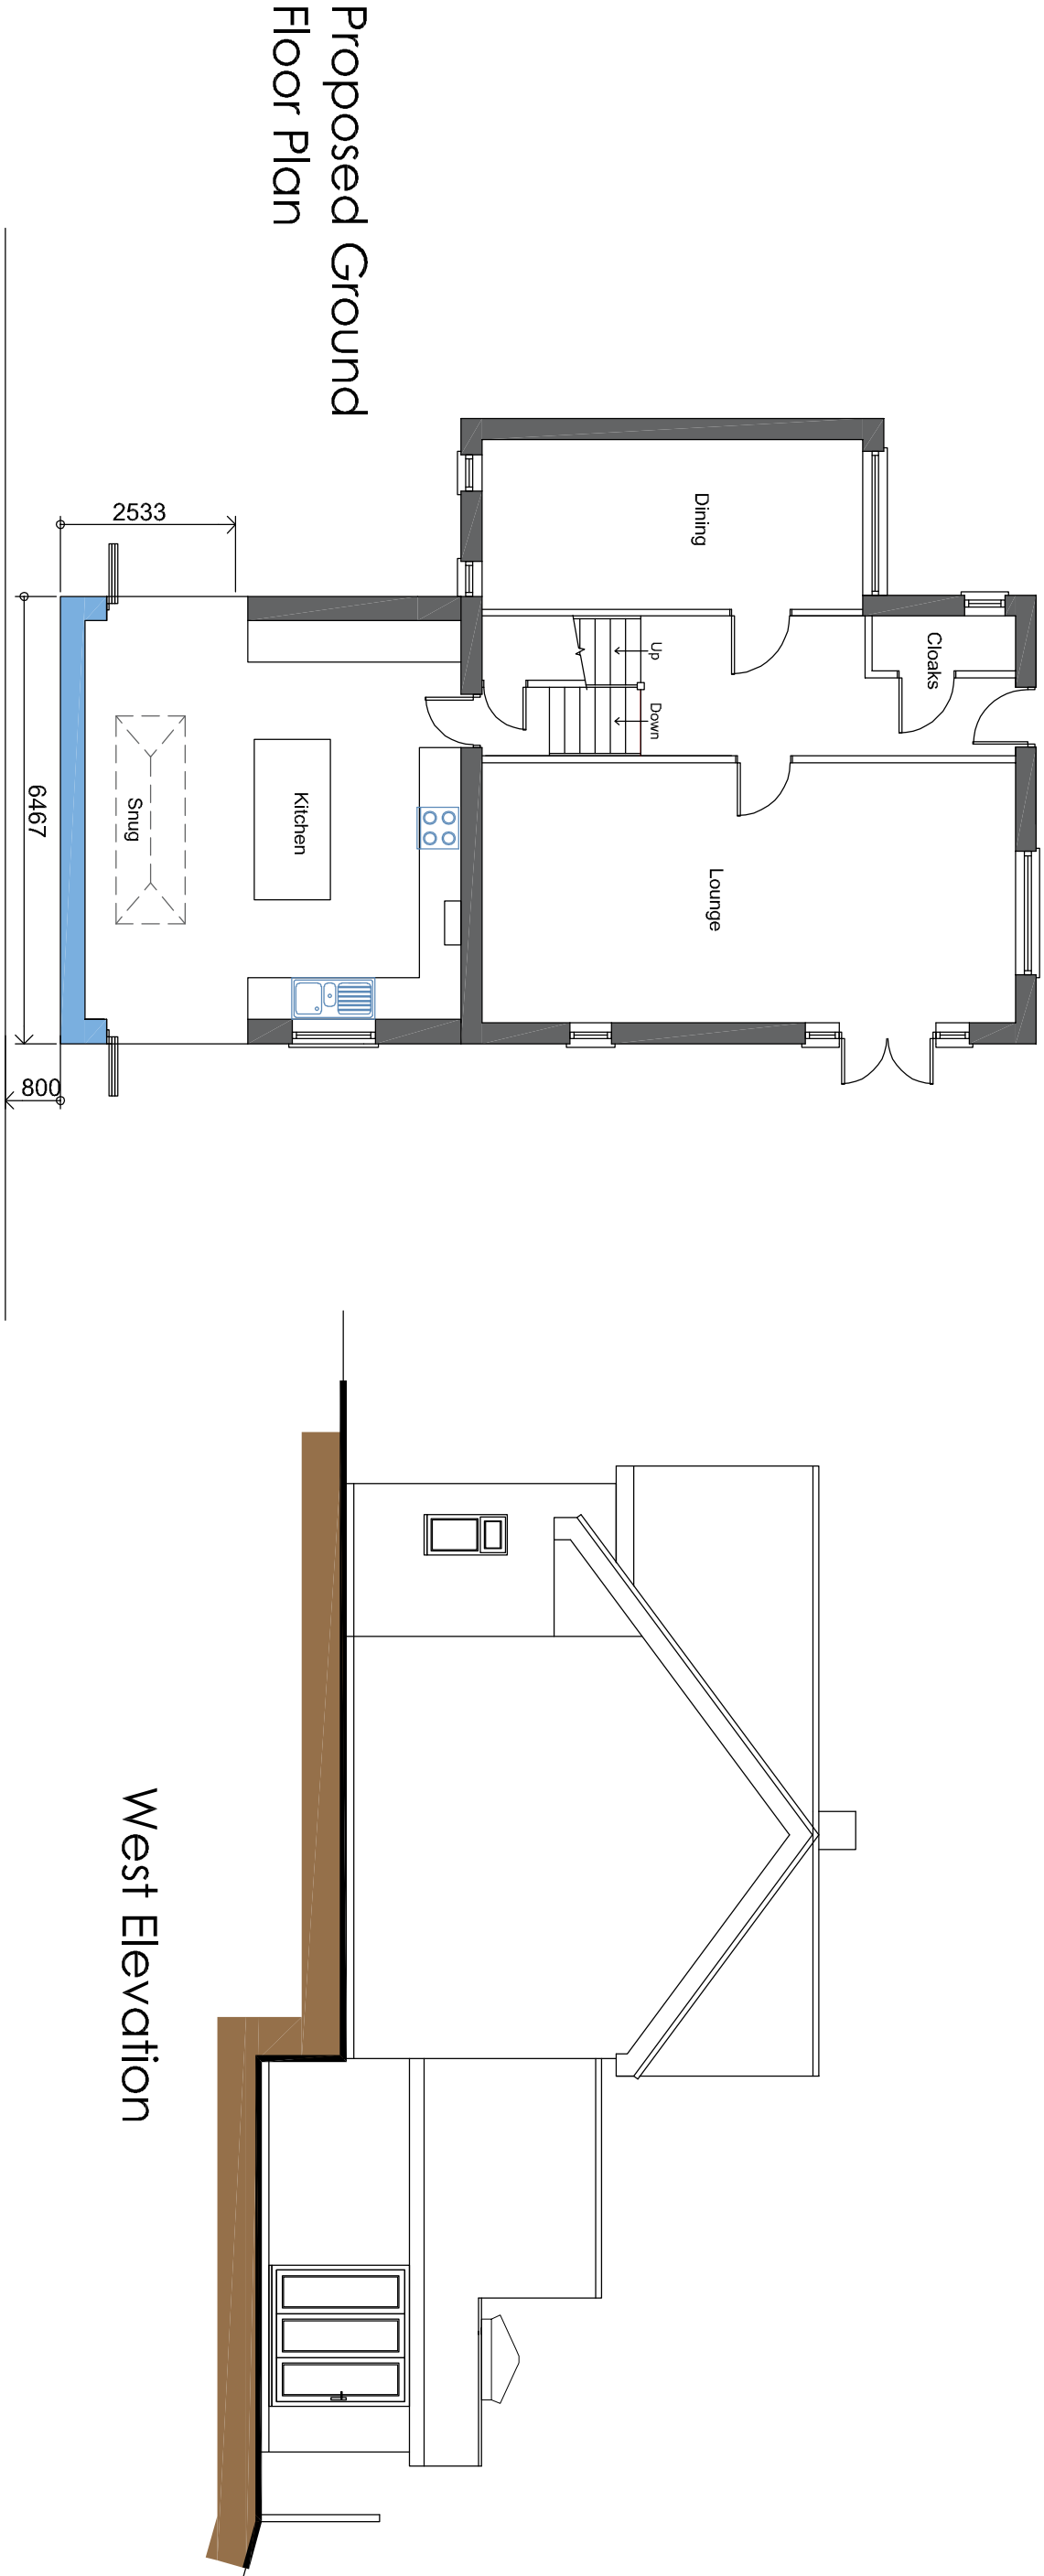

- Existing Walls
- Proposed Walls

Revision	Description	Date	Drawn
Project :			
Mr & Mrs Metherell			
2 Ferndale			
Waterlooville			
Hants			
Drawing Title :			
Proposed Single Storey			
Rear Extension			
Chris Flint Associates Ltd			
CHARTERED SURVEYORS - PROJECT MANAGERS			
DEVELOPMENT CONSULTANTS			
Drawn By	Date	SHEET SIZE	Approved By
CF	01/11/25	A1	Date
CFA	Drawn By	Revision	Scale
FULL	01	1-100	
PLANNING			
BEECHWOOD - 20 QUEENS ROAD - WATERLOOVILLE - PO7 2SB			
alt: 023 92 43244			
Email: info@flintassociates.co.uk			