




This drawing is the copyright of HNW Architects Ltd Registered No. 3589904
All dimensions must be verified on site prior to construction.
Do not scale this drawing except for Planning Application purposes.
Ordnance Survey Licence No. 100000200
Only PDF issues of this drawing are controlled. All other formats of this drawing (e.g. .dwg Autocad or .rvt Revit files) are un-controlled and are used at your own risk.
This drawing must not be copied, transmitted or passed to a third party, without written consent.

Note: Design Intent
Setting Out is based on OS Data, retrieved September 2025.

KEY

— 0.391 Hectares / 0.966 Acres Site Boundary

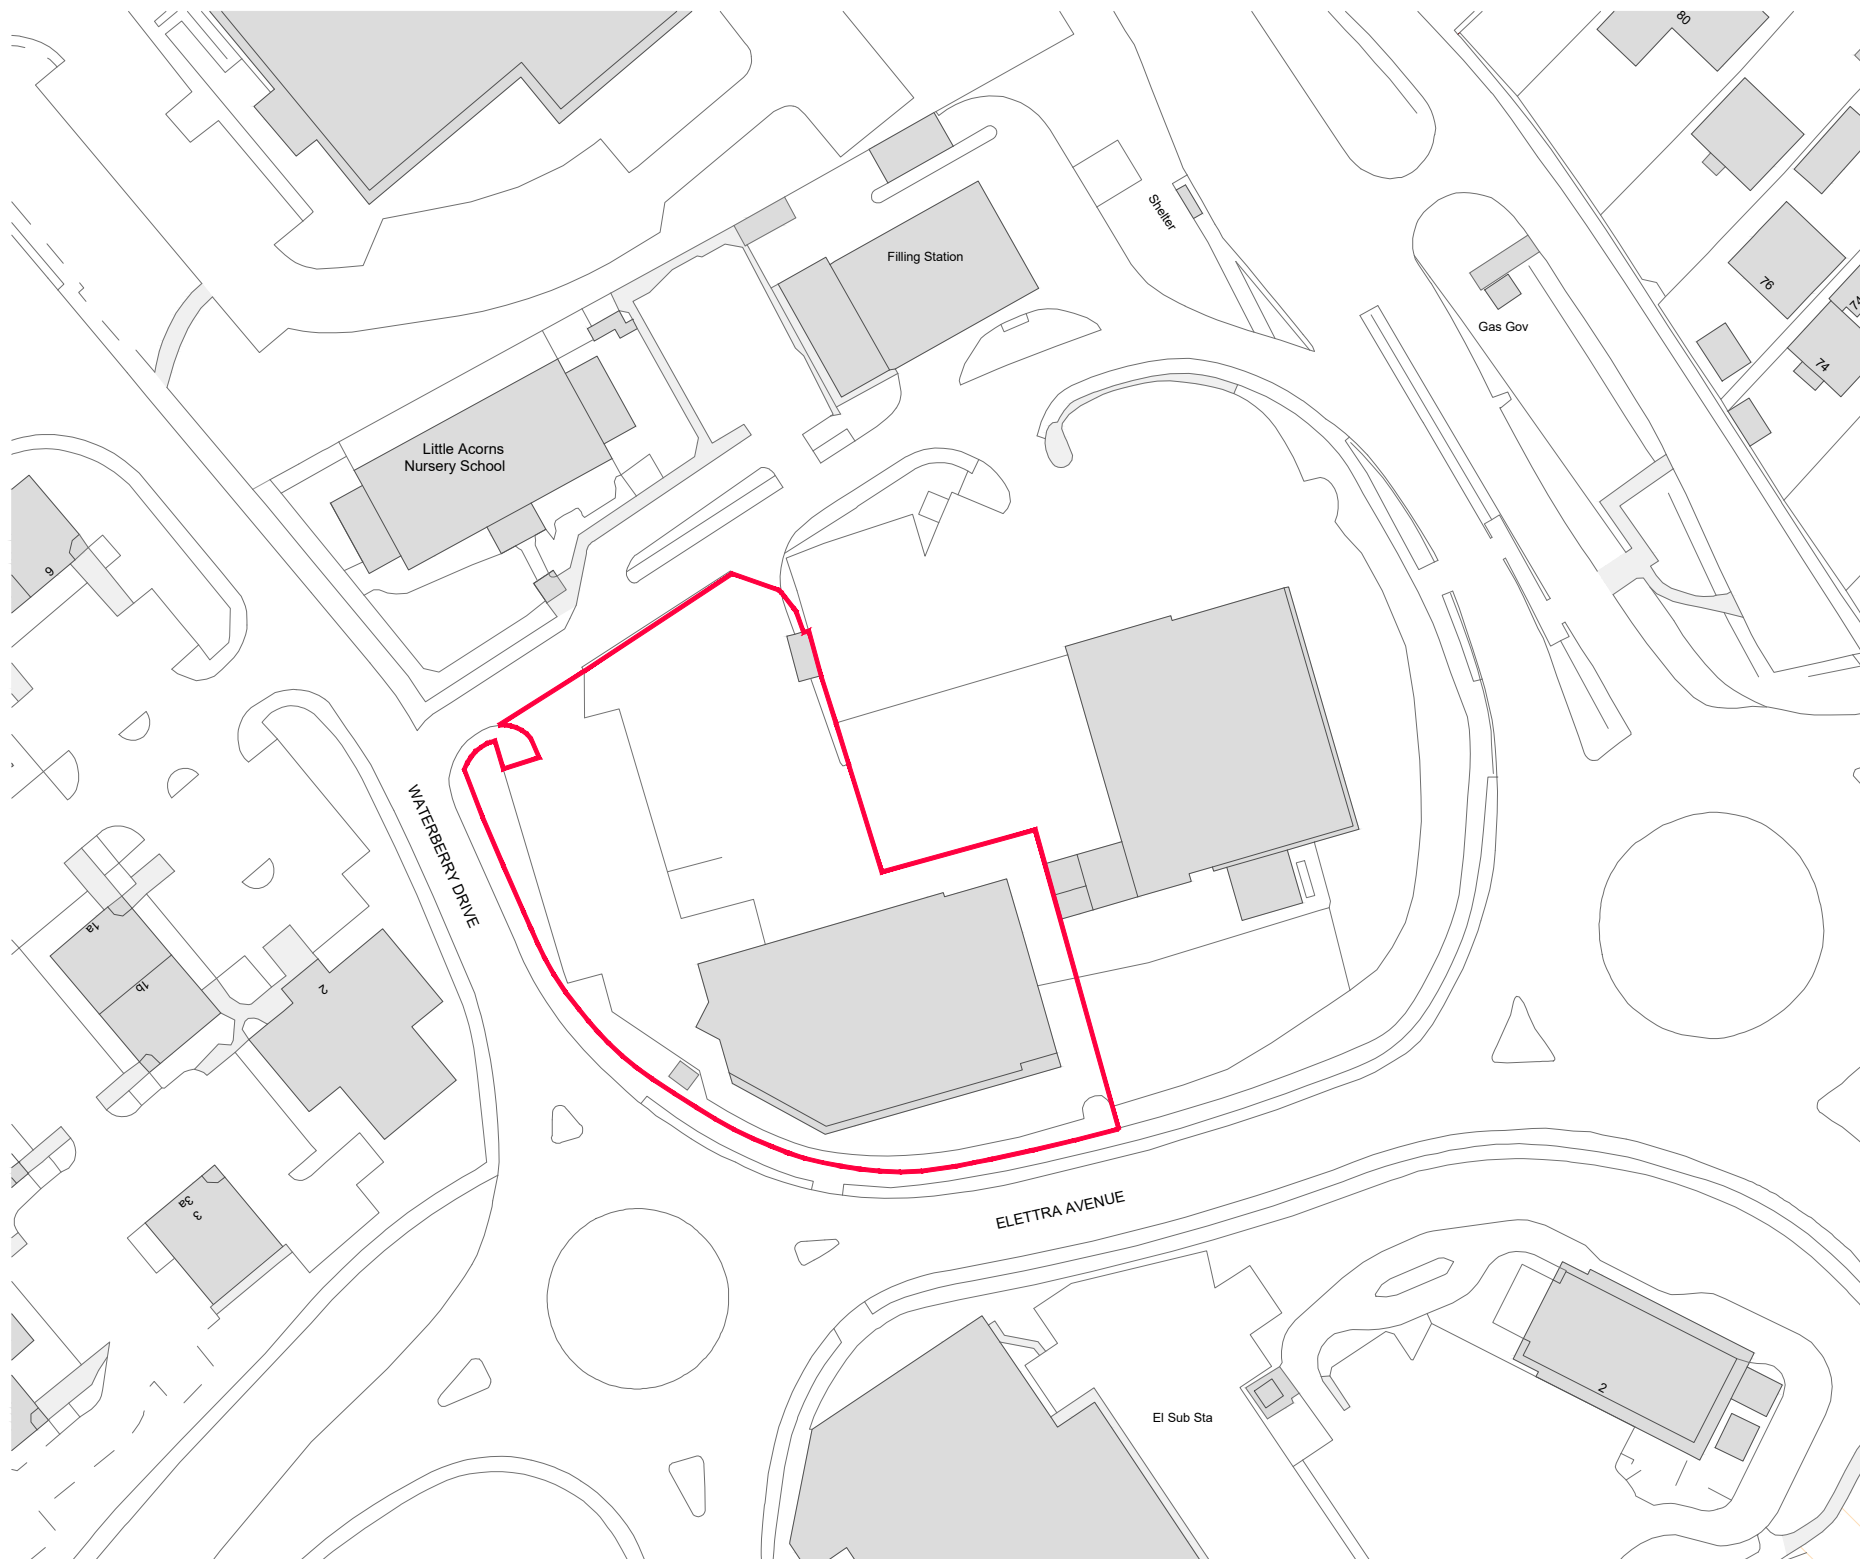

P01	FIRST ISSUE	CS	SD	22.10.25
Rev	Amendments	By	Chkd	Date



HNW Architects

Document Status

Preliminary

Client Name

Snows Motor Group Ltd.

Project Name

Snows, Waterloooville - BYD

Scale	HNW Project No.	Date Created
A3-1:1000	25037	Sept 2025

Document Title

Location Plan

Document Reference	Revision
25037-HNW-ZZ-ZZ-DR-A-1000	P01

Chichester	61 North Street, Chichester, PO19 1NB	01243 533300
Brighton & Hove	Plattf9rm, Church Road, Hove, BN3 2AF	01273 932485

Scale 1:1000

