

This drawing is the copyright of HNW Architects Ltd Registered No. 3589904
All dimensions must be verified on site prior to construction.
Do not scale this drawing except for Planning Application purposes.
Ordnance Survey Licence No. 100000200
Only PDF issues of this drawing are controlled. All other formats of this drawing (e.g. .dwg Autocad or .rvt Revit files) are un-controlled and are used at your own risk.
This drawing must not be copied, transmitted or passed to a third party, without written consent.

Note: Design Intent

Setting Out is based on drawing by Gensler
Ref: 1179002-GEN-XX-00-D-12-01
Dated: 12.08.25

Note: Design Intent


This drawing illustrates design intent only and is subject to Manufacturer's and or Specialist Subcontractor's Detailed Design & Specification.

Note: Coordination





This drawing is subject to further coordination and should be read in conjunction with all relevant Architectural, Consultant and Specialist information.

Logo - Main Facade

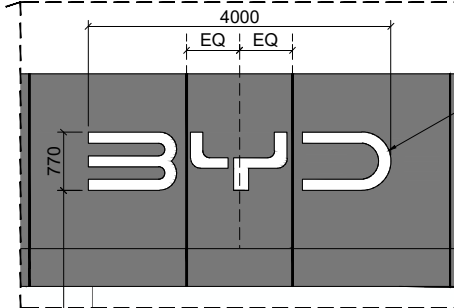
scale 1:100



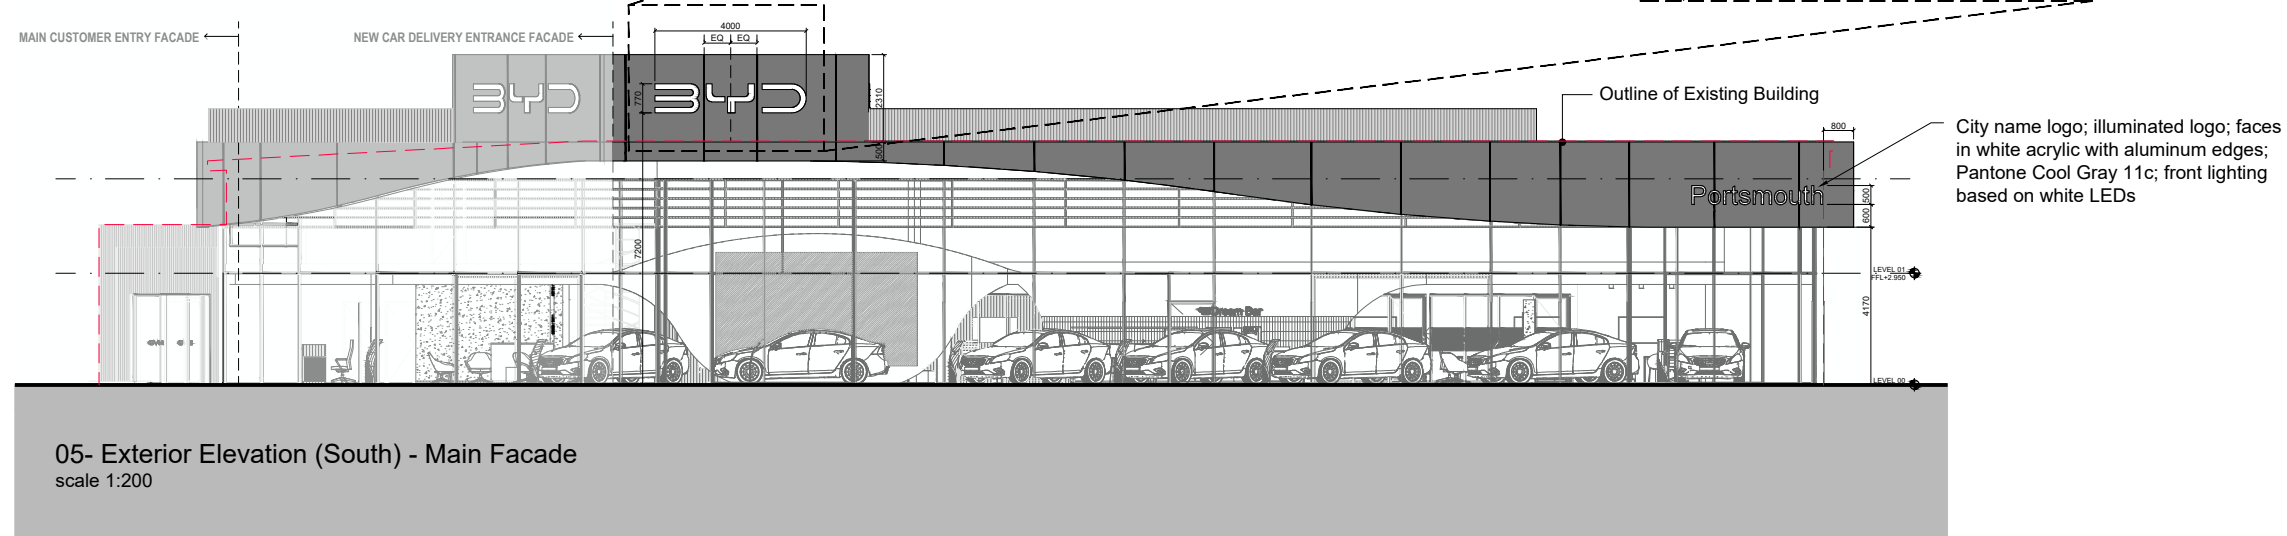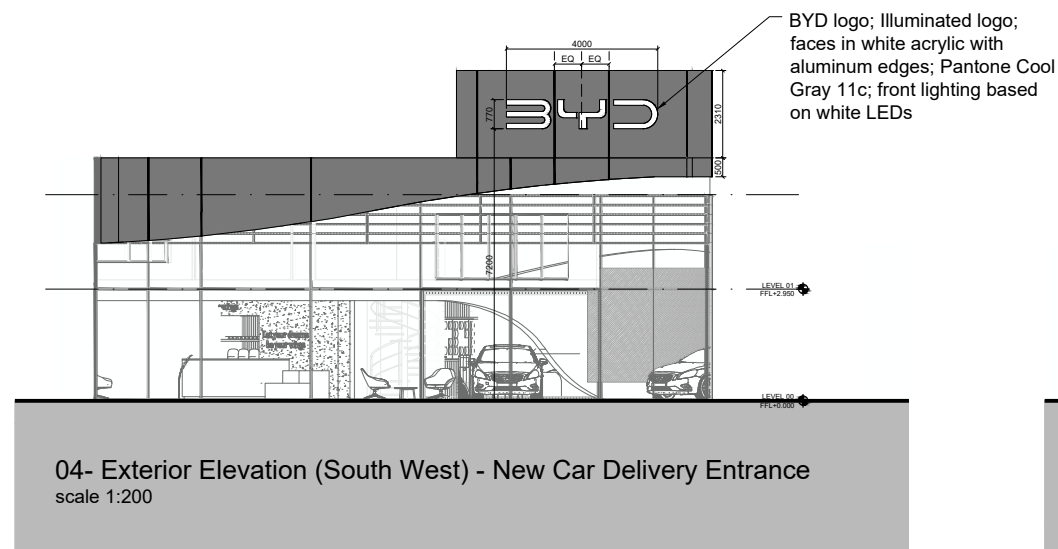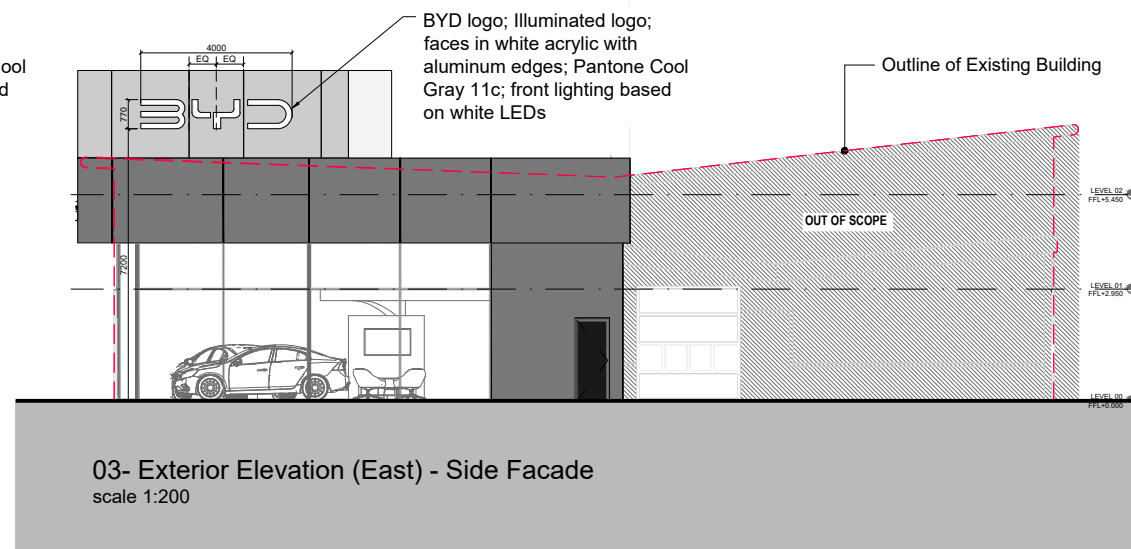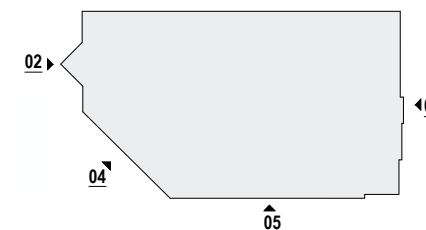BYD logo; illuminated logo; faces in white acrylic with aluminum edges; Pantone Cool Gray 11c; front lighting based on white LEDs

**01- Key Plan**

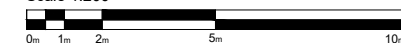Scale 1:200



P01	FIRST ISSUE	CS	SD	22.10.25
Rev	Amendments	By	Chkd	Date



HNW
Architects

Document Status

Preliminary

Client Name

Snows Motor Group Ltd.

Project Name

Snows, Waterlooille - BYD

Scale

A3-1:200

HNW Project No.

25037

Date Created

Sept 2025

Document Title

Proposed Elevations

Document Reference

25037-HNW-ZZ-ZZ-DR-A-2300

Revision

P01

Chichester 61 North Street, Chichester, PO19 1NB 01243 533300
Brighton & Hove Plaff9rm, Church Road, Hove, BN3 2AF 01273 932485