


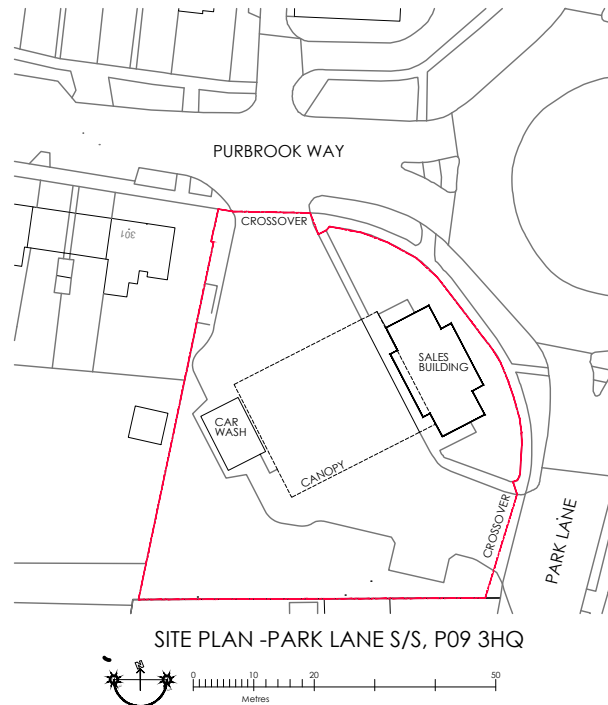

Location Plan
Scale 1:1250

Revision	Date	Description
Client: TANKERFORD		
Project: Park Lane service Station, Park Lane, Bedhampton, Havant, Hants, PO9 3HQ		
Drawing Title: 2No JET WASH BAYS Location Plan		
Scale: 1:1250@A4	Date: OCT-2025	Drawn By: JAD
Drawing Number: 2024-P35-PLG-50	Revision: ~	
<div>CProject</div> <div>CProject Ltd: 44 Fox Dene, Godalming, GU7 1YQ Telephone: 01483 426650 Mobile: 07831 152509 EMail: steve@cproject.co.uk</div>		