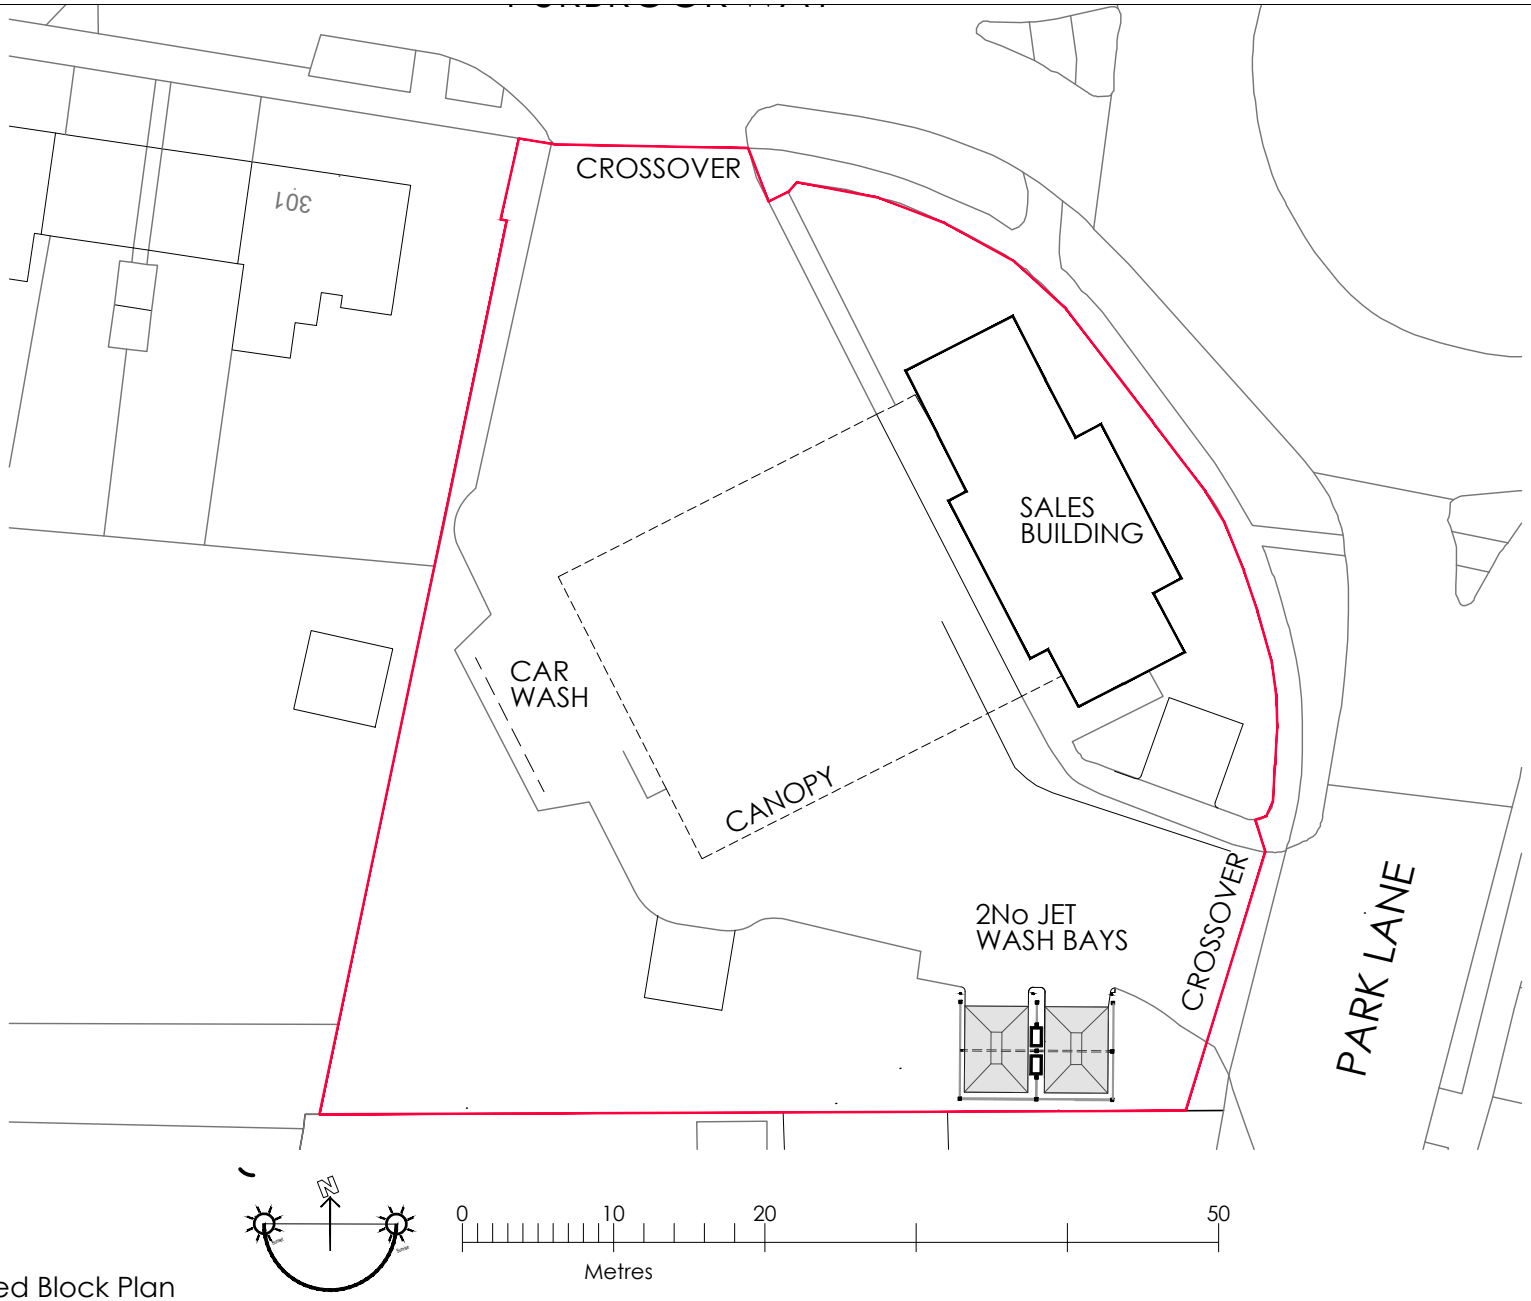

Proposed Block Plan
Scale 1:1500

Revision	Date	Description

Client:
TANKERFORD

Project:
Park Lane service Station, Park Lane,
Bedhampton, Havant, Hants, PO9 3HQ

Drawing Title:
2No JET WASH BAYS
Proposed Block Plan

Scale:	Date:	Drawn By:
1:500@A4	OCT-2025	JAD

Drawing Number: 2024-P35-PLG-51
Revision: ~

CProject
CProject Ltd: 44 Fox Dene, Godalming, GU7 1YQ
Telephone: 01483 426650
Mobile: 07831 152509
EMail: steve@cproject.co.uk