


		project	1 Woodbury Avenue Langstone Havant
client	Brooks Construction UK Ltd	title	Tree Constraints Plan
dwg	BJH 01/02	scale	1:250 @ A3
date	November 2025	job	1442
drawn by	bjh	10 Southleigh Grove, Hayling Island, Hampshire PO11 0SH 07875 520881 bernieharverson@gmail.com	

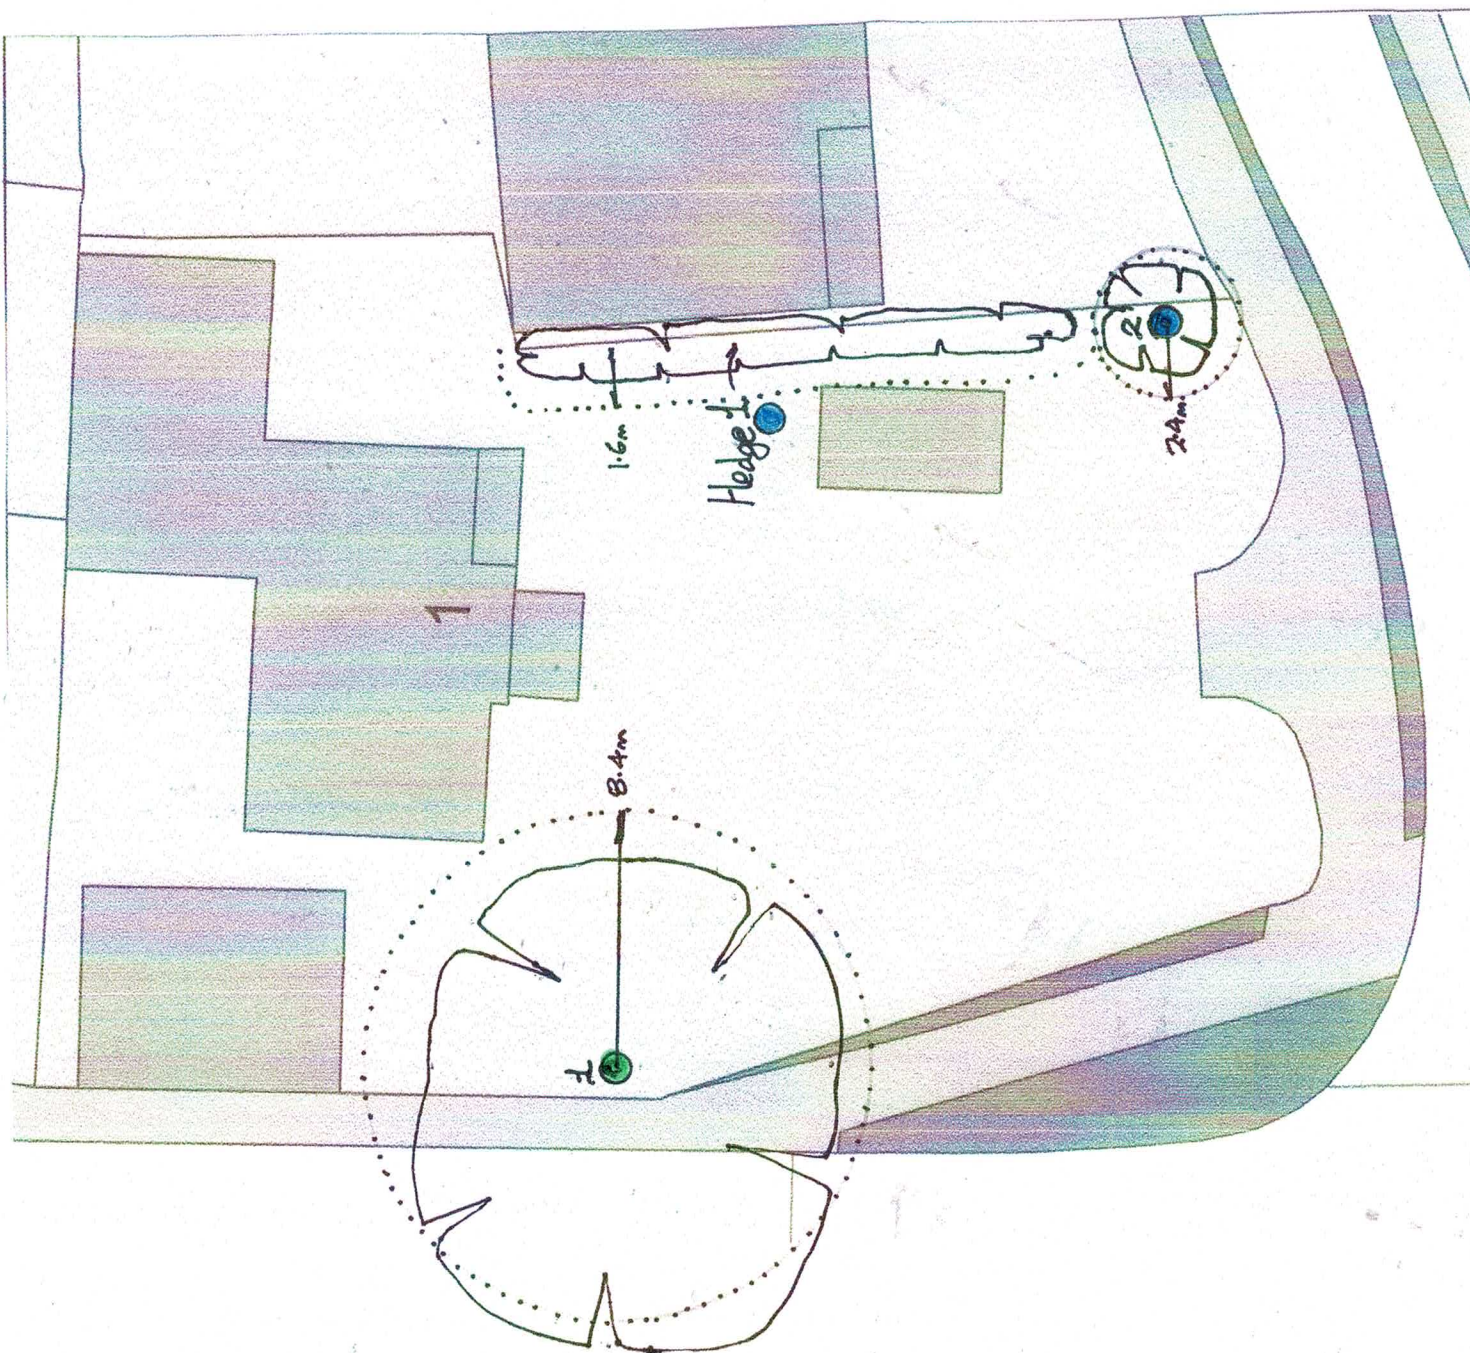

Key:

-  = Trees of A (high) grading
-  = Trees of B (moderate) grading
-  = Trees of C (low) grading
-  = Trees of U (fell) grading
-  = Radial Root Protection Zone in accordance with Section 6.2 of BS5837:2012.