



		project	1 Woodbury Avenue Langstone Havant
		client	Brooks Construction UK Ltd
		title	Tree Protection Plan
		dwg	BJH 03/04
		scale	1:250 @ A3
		date	November 2025
		job	1442
		drawn by	bjh
		10 Southleigh Grove, Hayling Island, Hampshire PO11 0SH 07875 520881 bernieharrison@gmail.com	

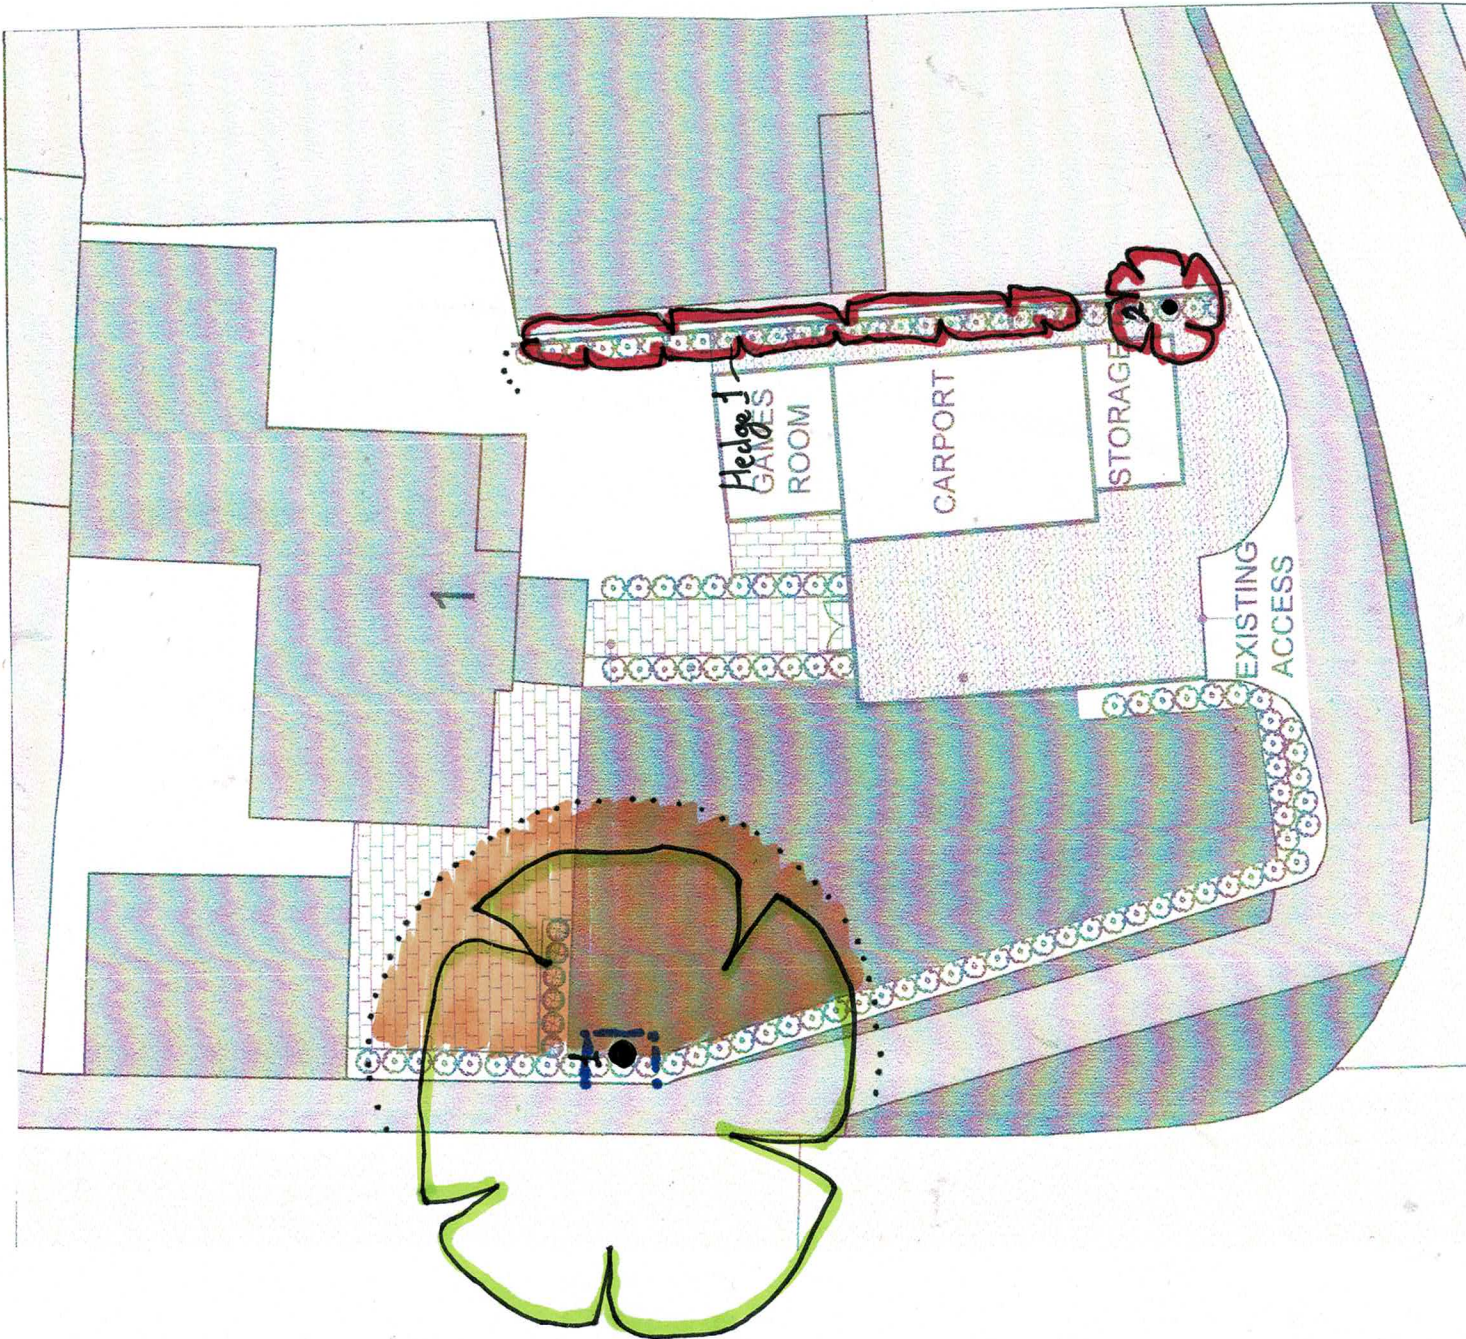

Key:

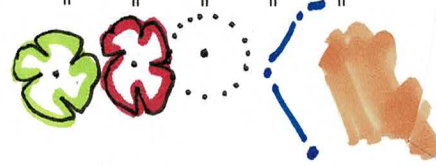

= Trees which will be retained and fully protected.

= Trees which cannot be retained with this layout.

= Radial Root Protection Zone in accordance with Section 6.2 of BS5837.

= Protective Fencing to be 'Fit For Purpose' as per BS5837 recommendations.

= 'Hand Digging' only within this zone and a porous wearing course applied.