



1-BED BUNGALOW

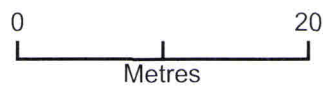

Plan Produced for: alan wood
Date Produced: 28 Apr 2022
Plan Reference Number: TQRQM22118074238684
Scale: 1:500 @ A4

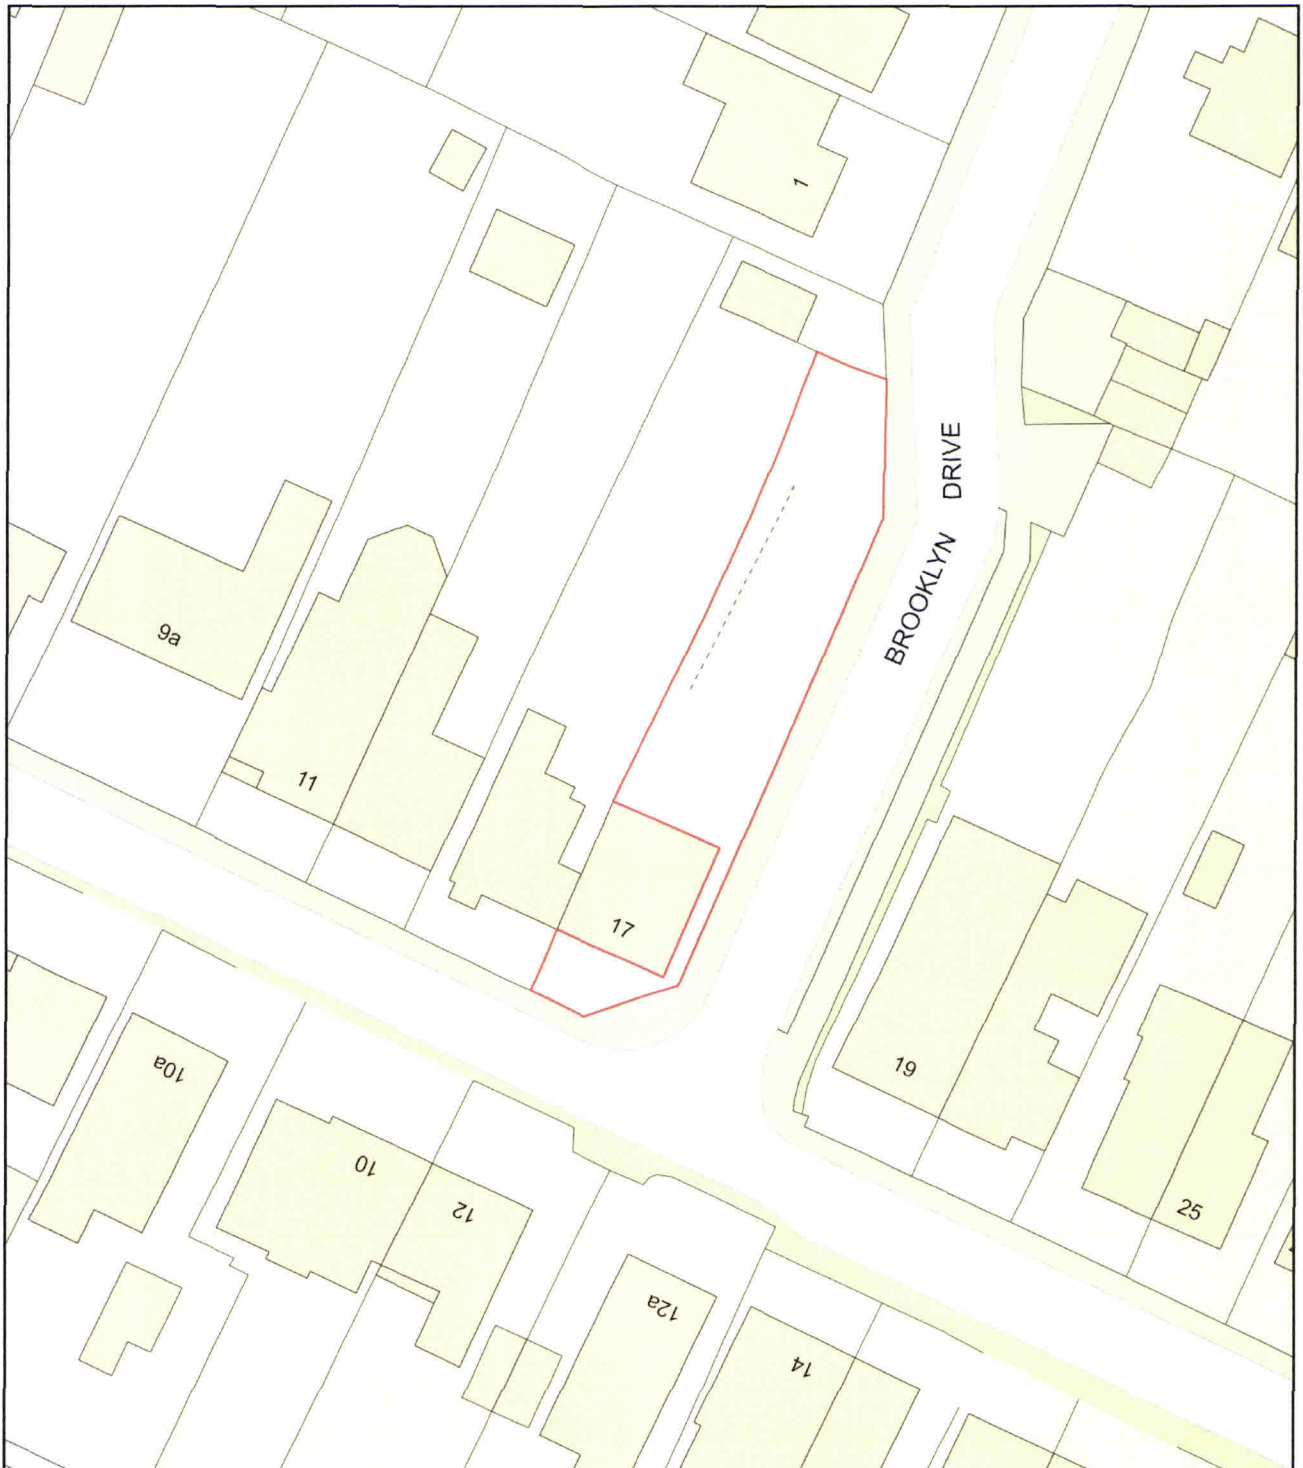