




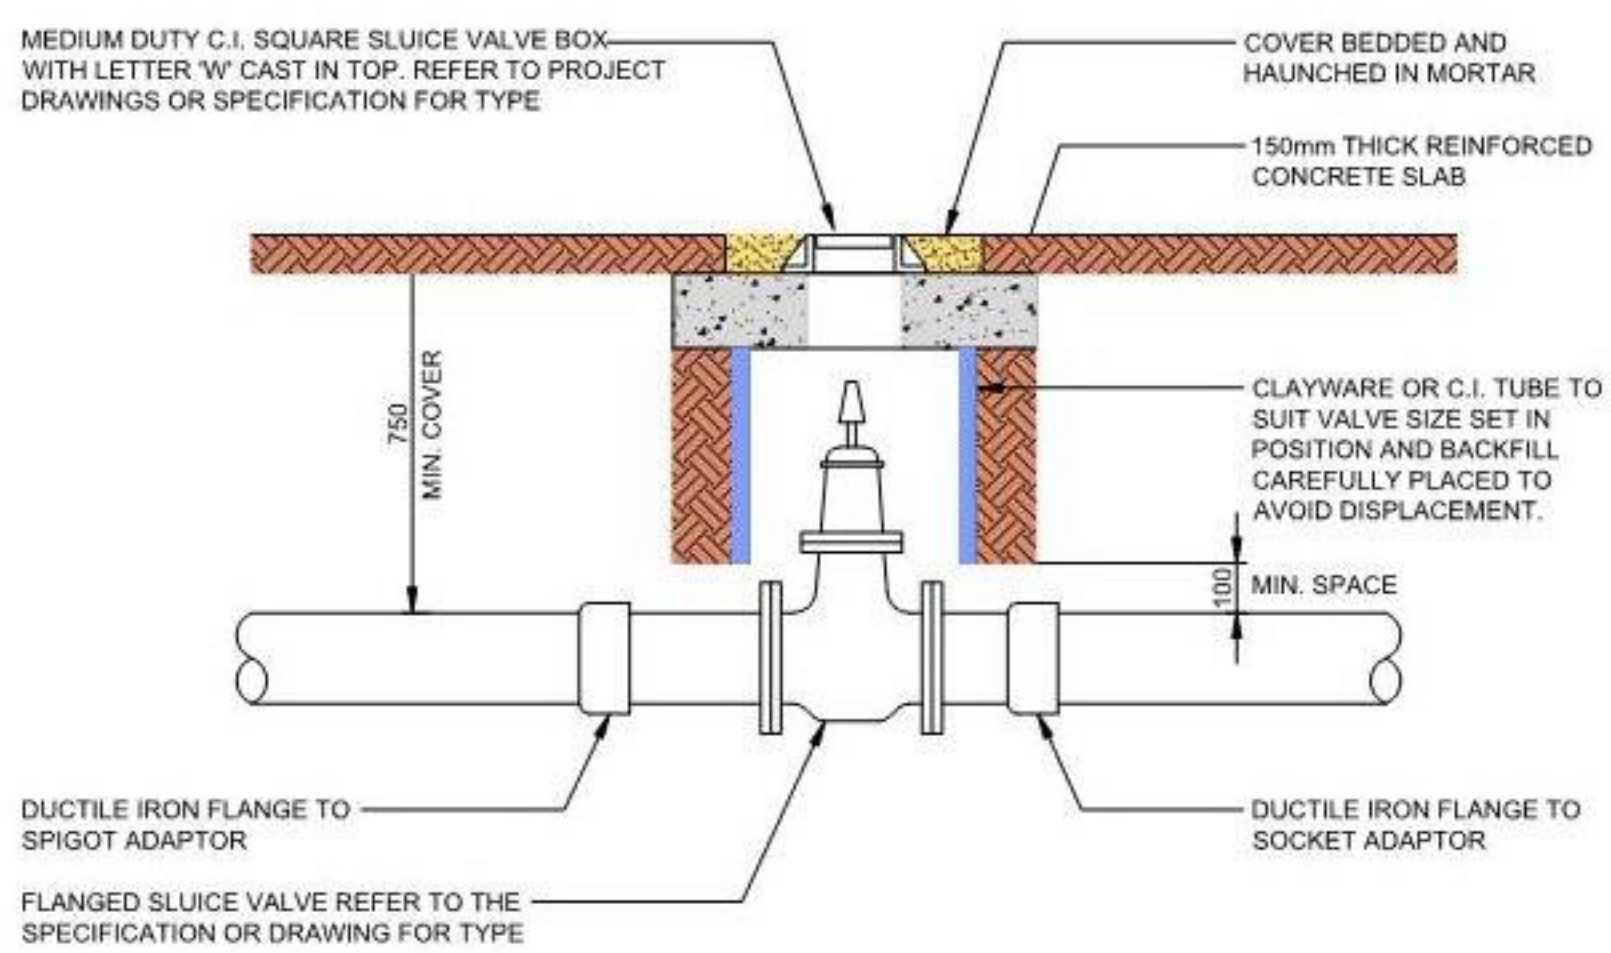

SLUICE VALVE PIT DETAIL FOR AREAS NOT SUBJECT TO VEHICLE LOADS
DETAIL No. PH-064

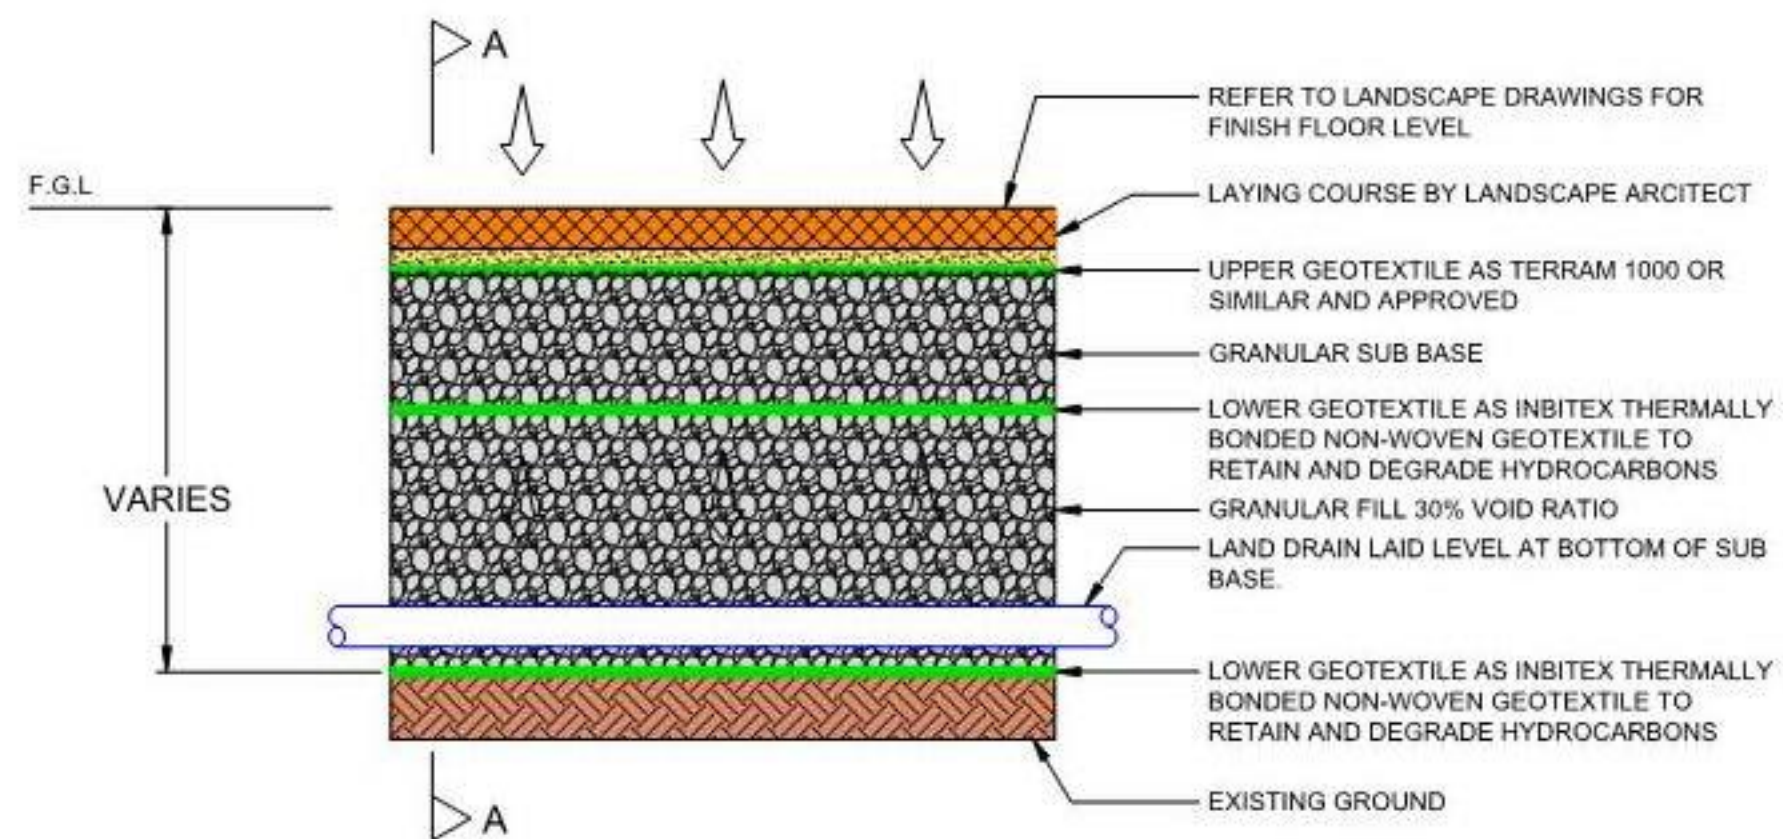


SUDS DETAIL
POROUS SURFACES
DETAIL No. PH-114

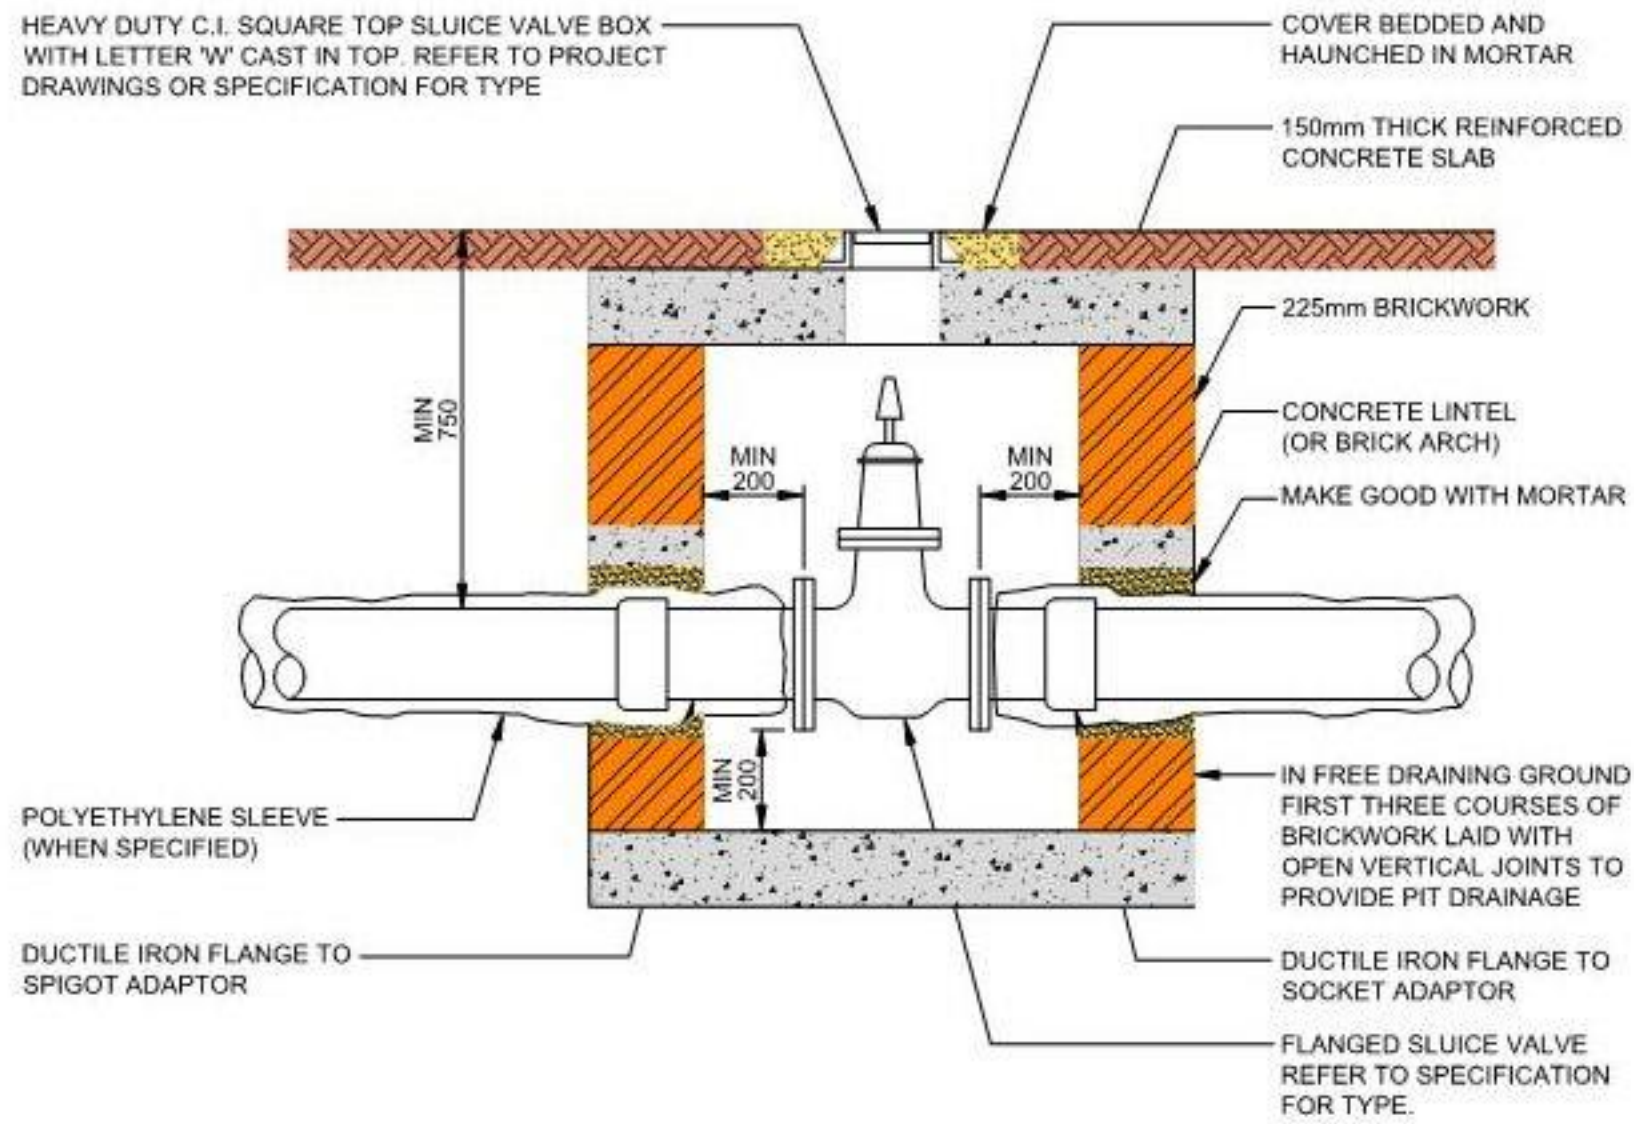


- NOTES
1. REFER TO THE SCHEDULES AND DRAWINGS FOR INTERNAL PIT DIMENSIONS, ACCESS COVER SIZE AND COVER TYPE
 2. REFER TO STANDARD DETAIL No. PH-046 FOR CONCRETE MIXES


SLUICE VALVE PIT DETAIL FOR AREAS SUBJECT TO VEHICLE LOADS
DETAIL No. PH-065

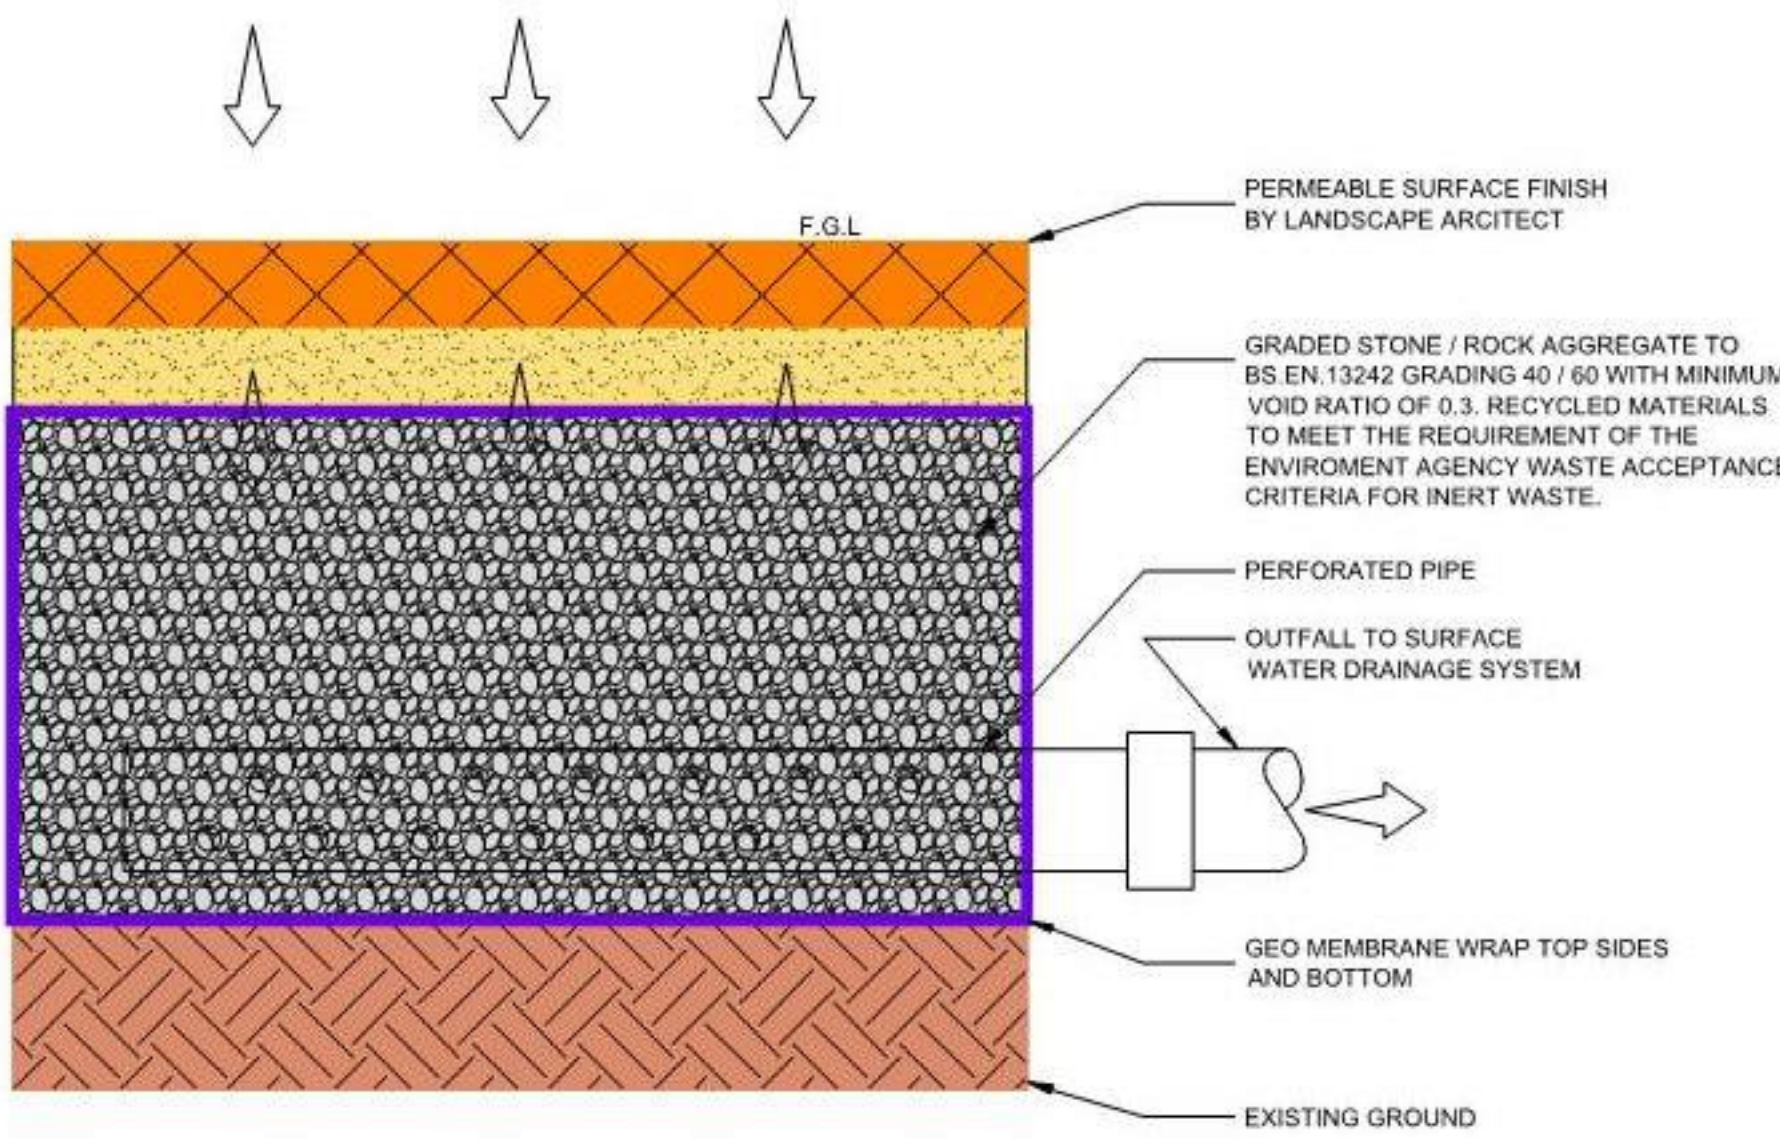


SUDS DETAIL
ROOFS AND PAVING TO SW PIPED
DRAINAGE SYSTEM
DETAIL No. PH-116

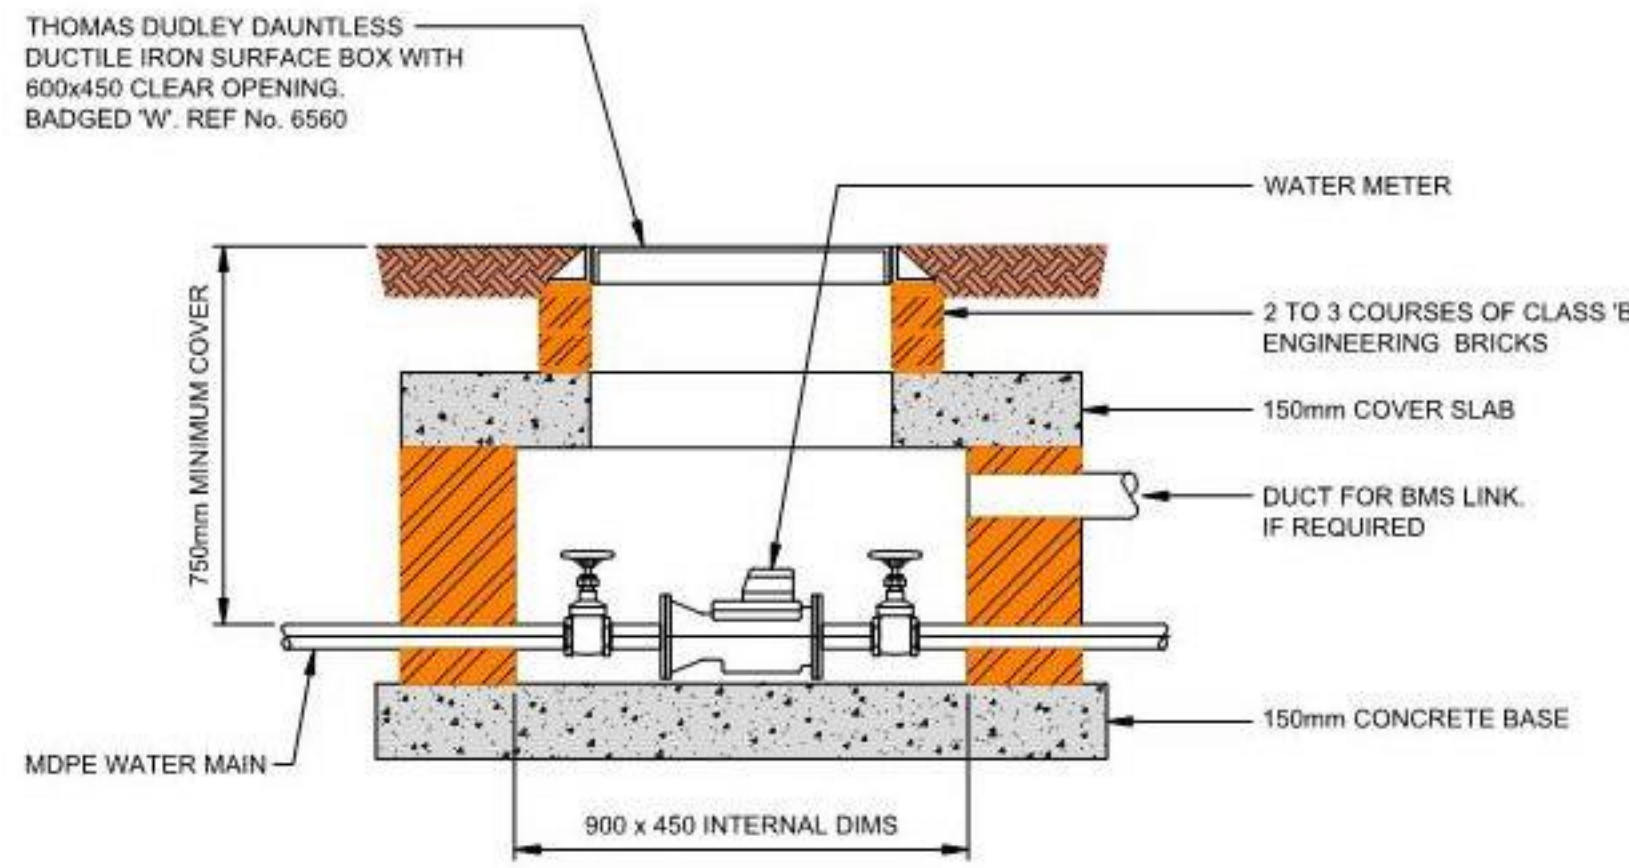


WATER METER PIT
DETAIL No. PH-066

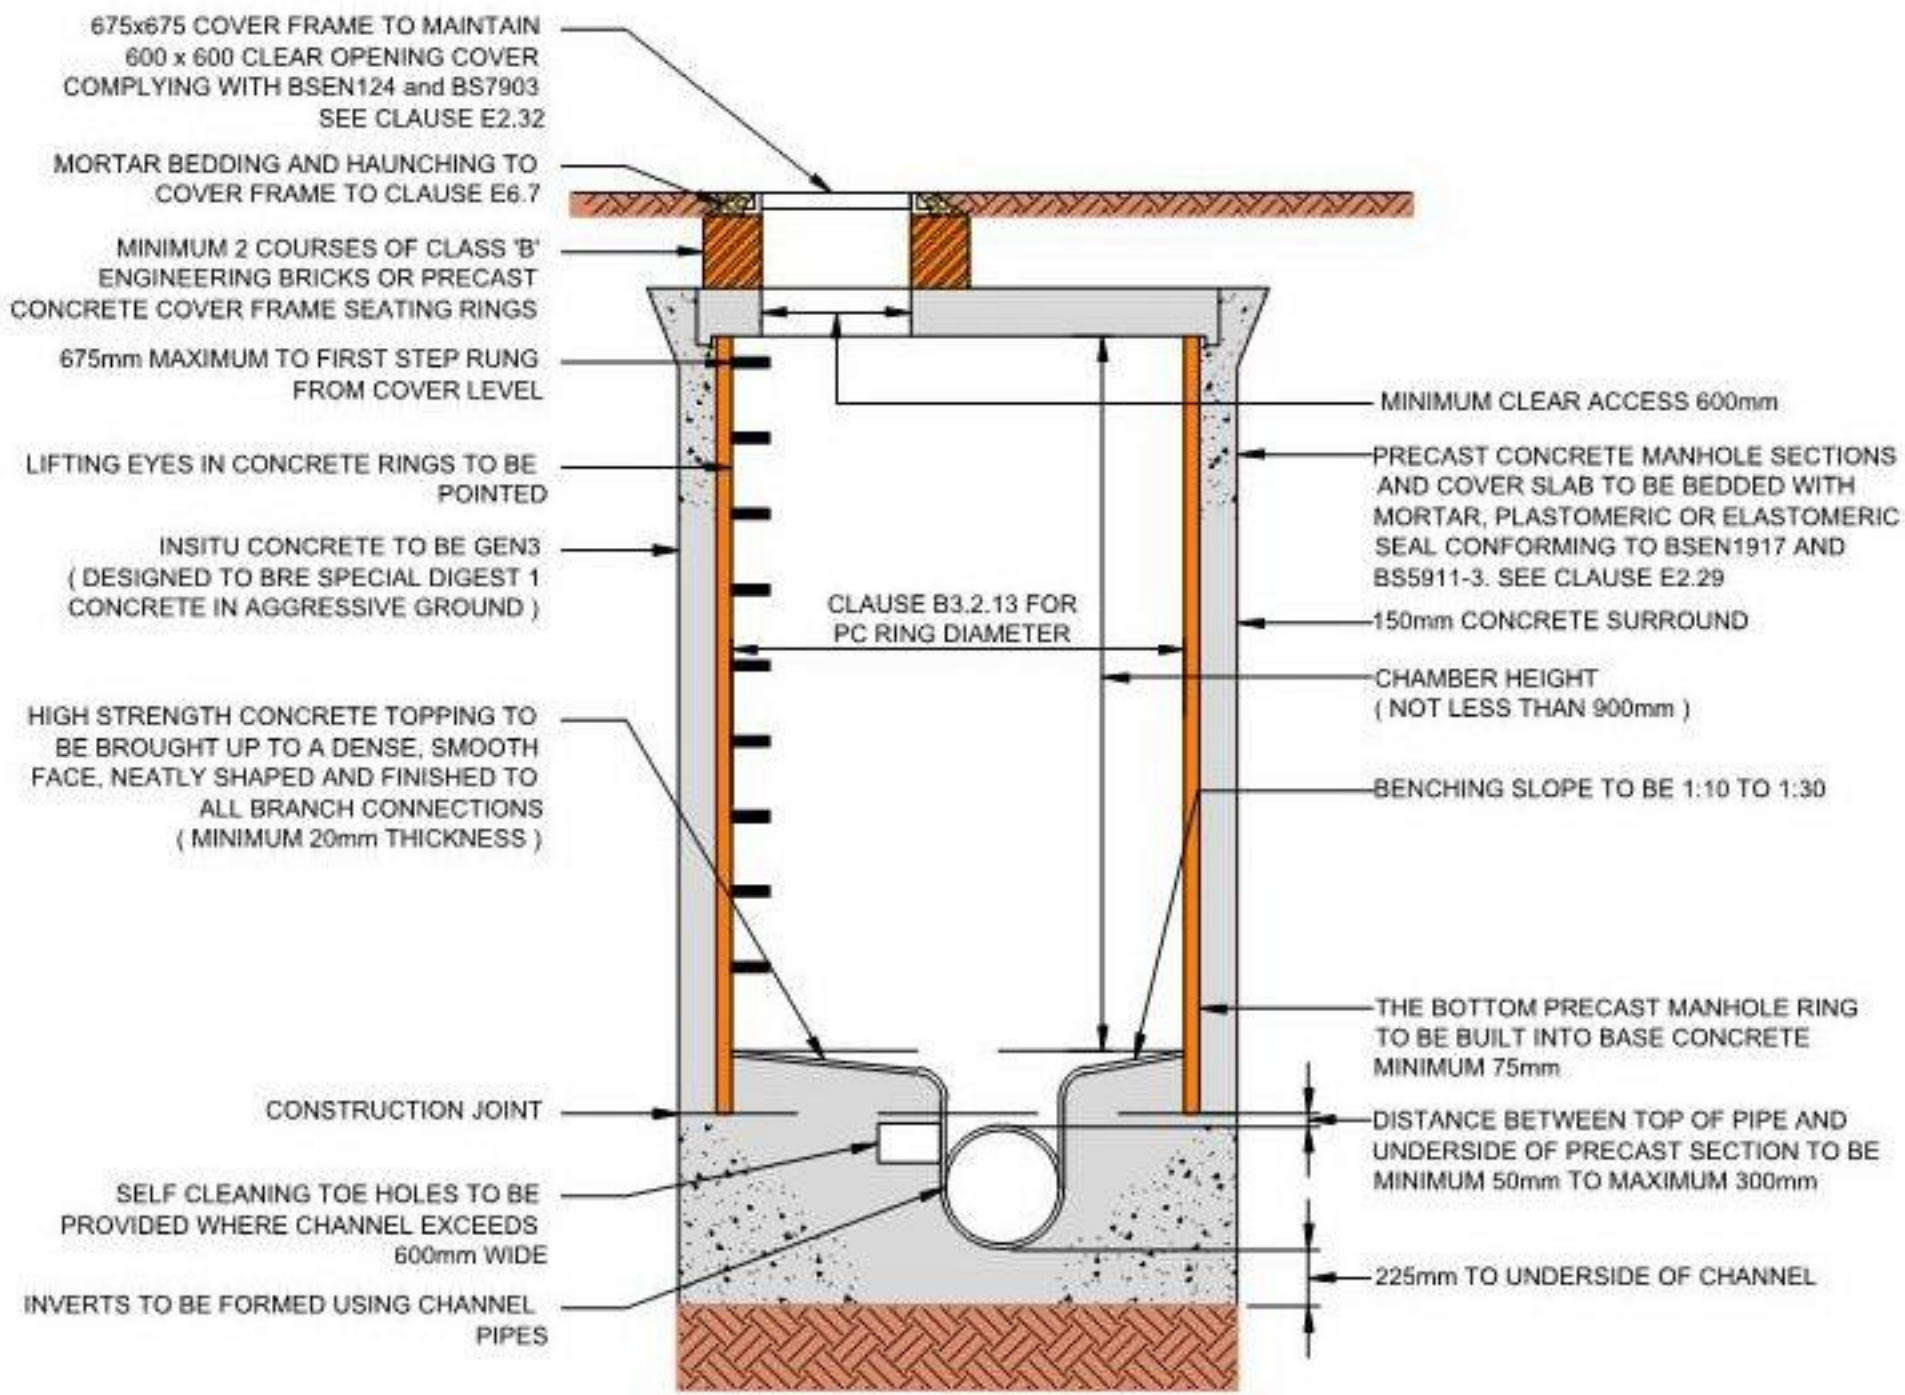

SEWERS FOR ADOPTION
CONCRETE MANHOLE UP TO 3m DEEP
DETAIL No. PH-118

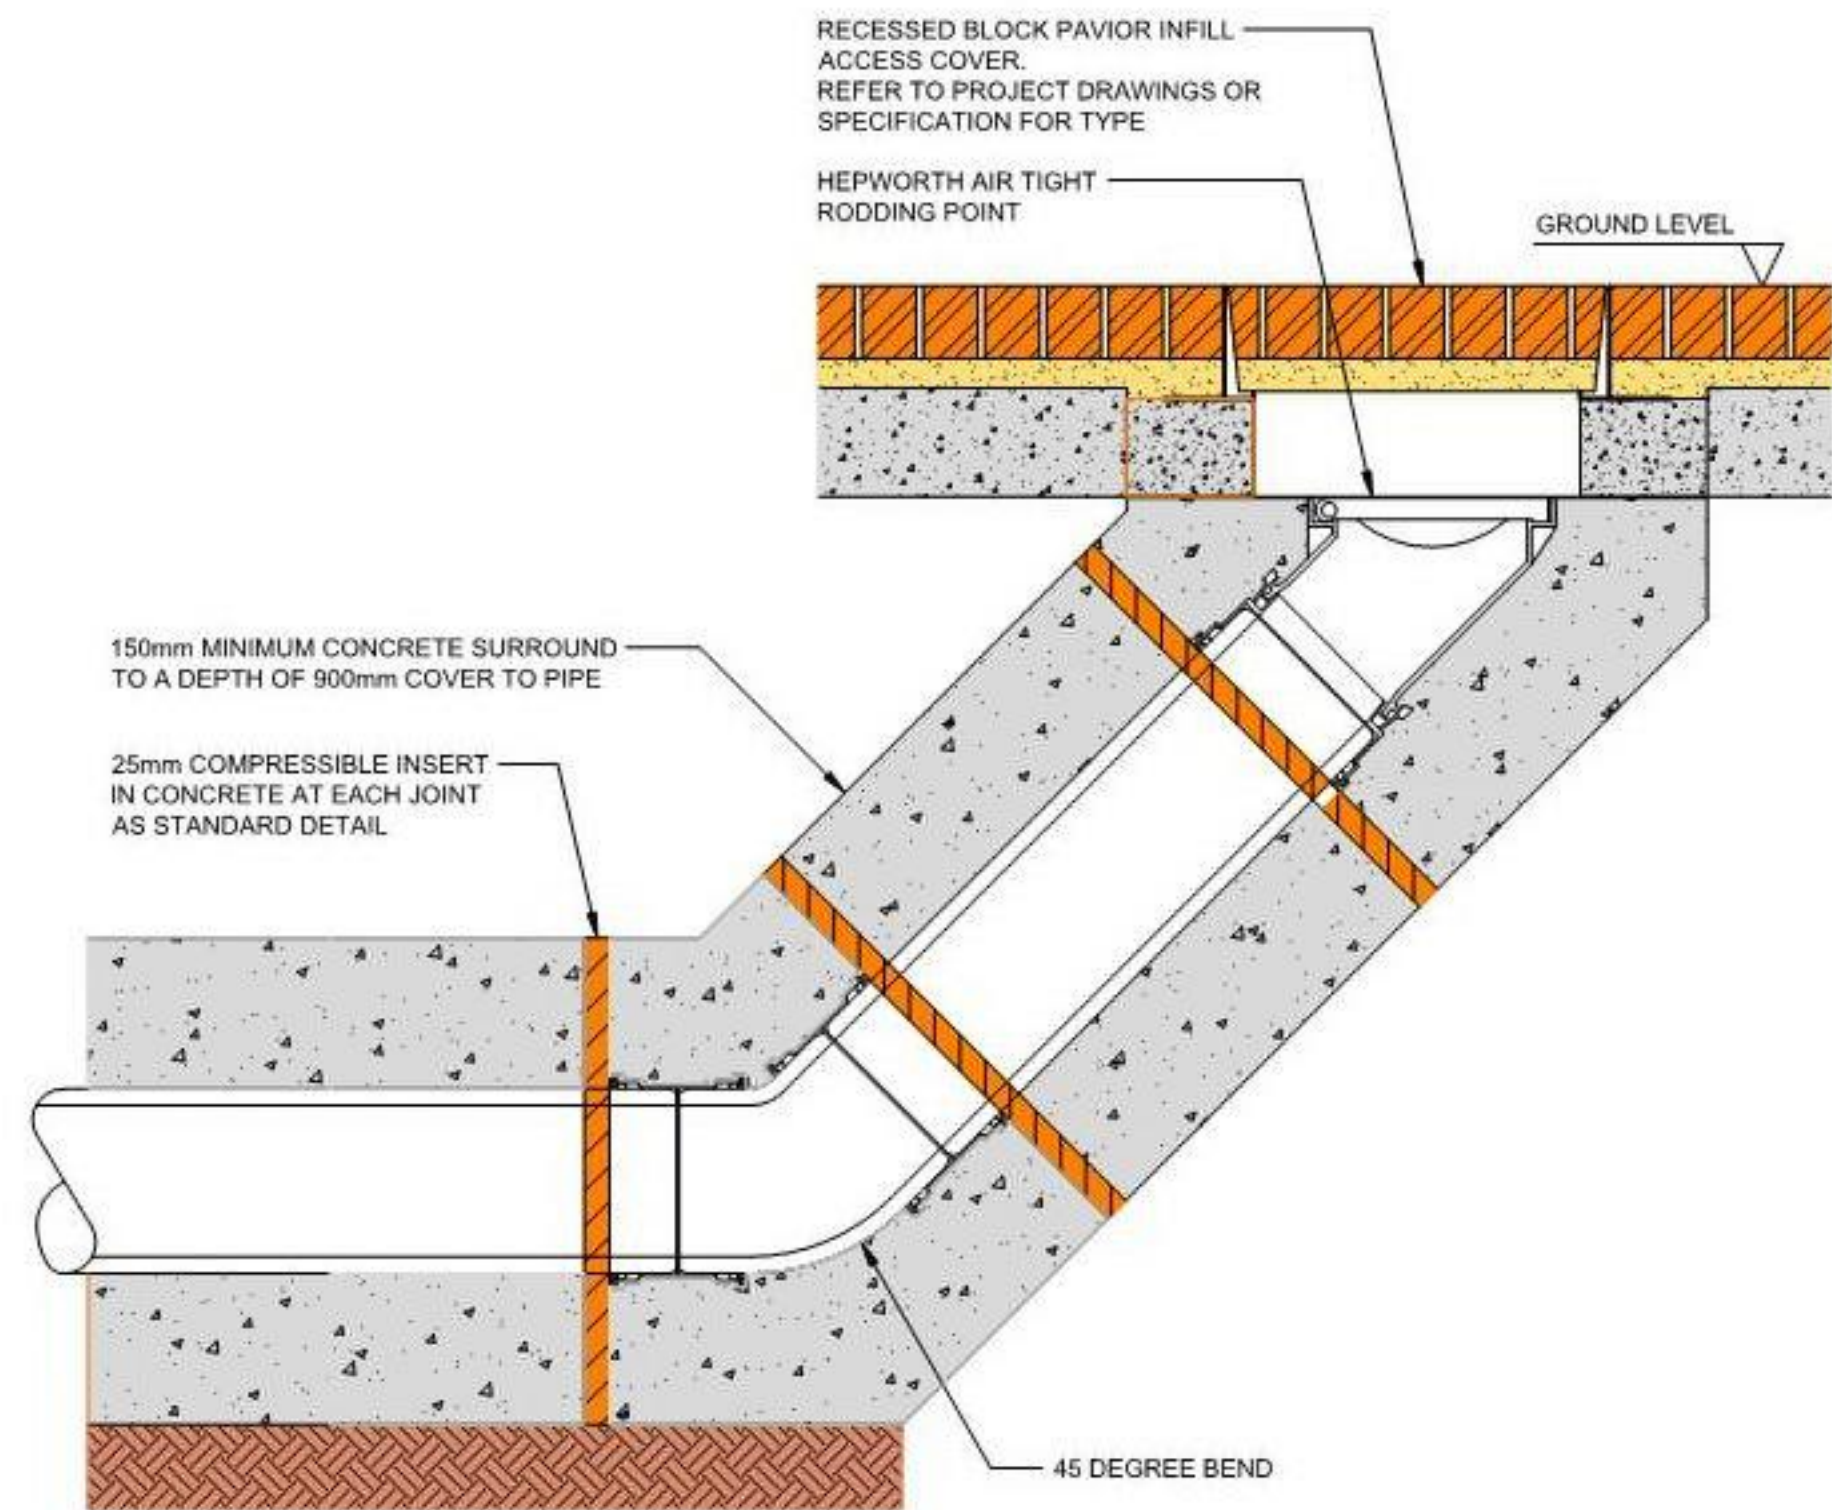

TYPICAL EXTERNAL
RODDING POINT
DETAIL No. PH-087

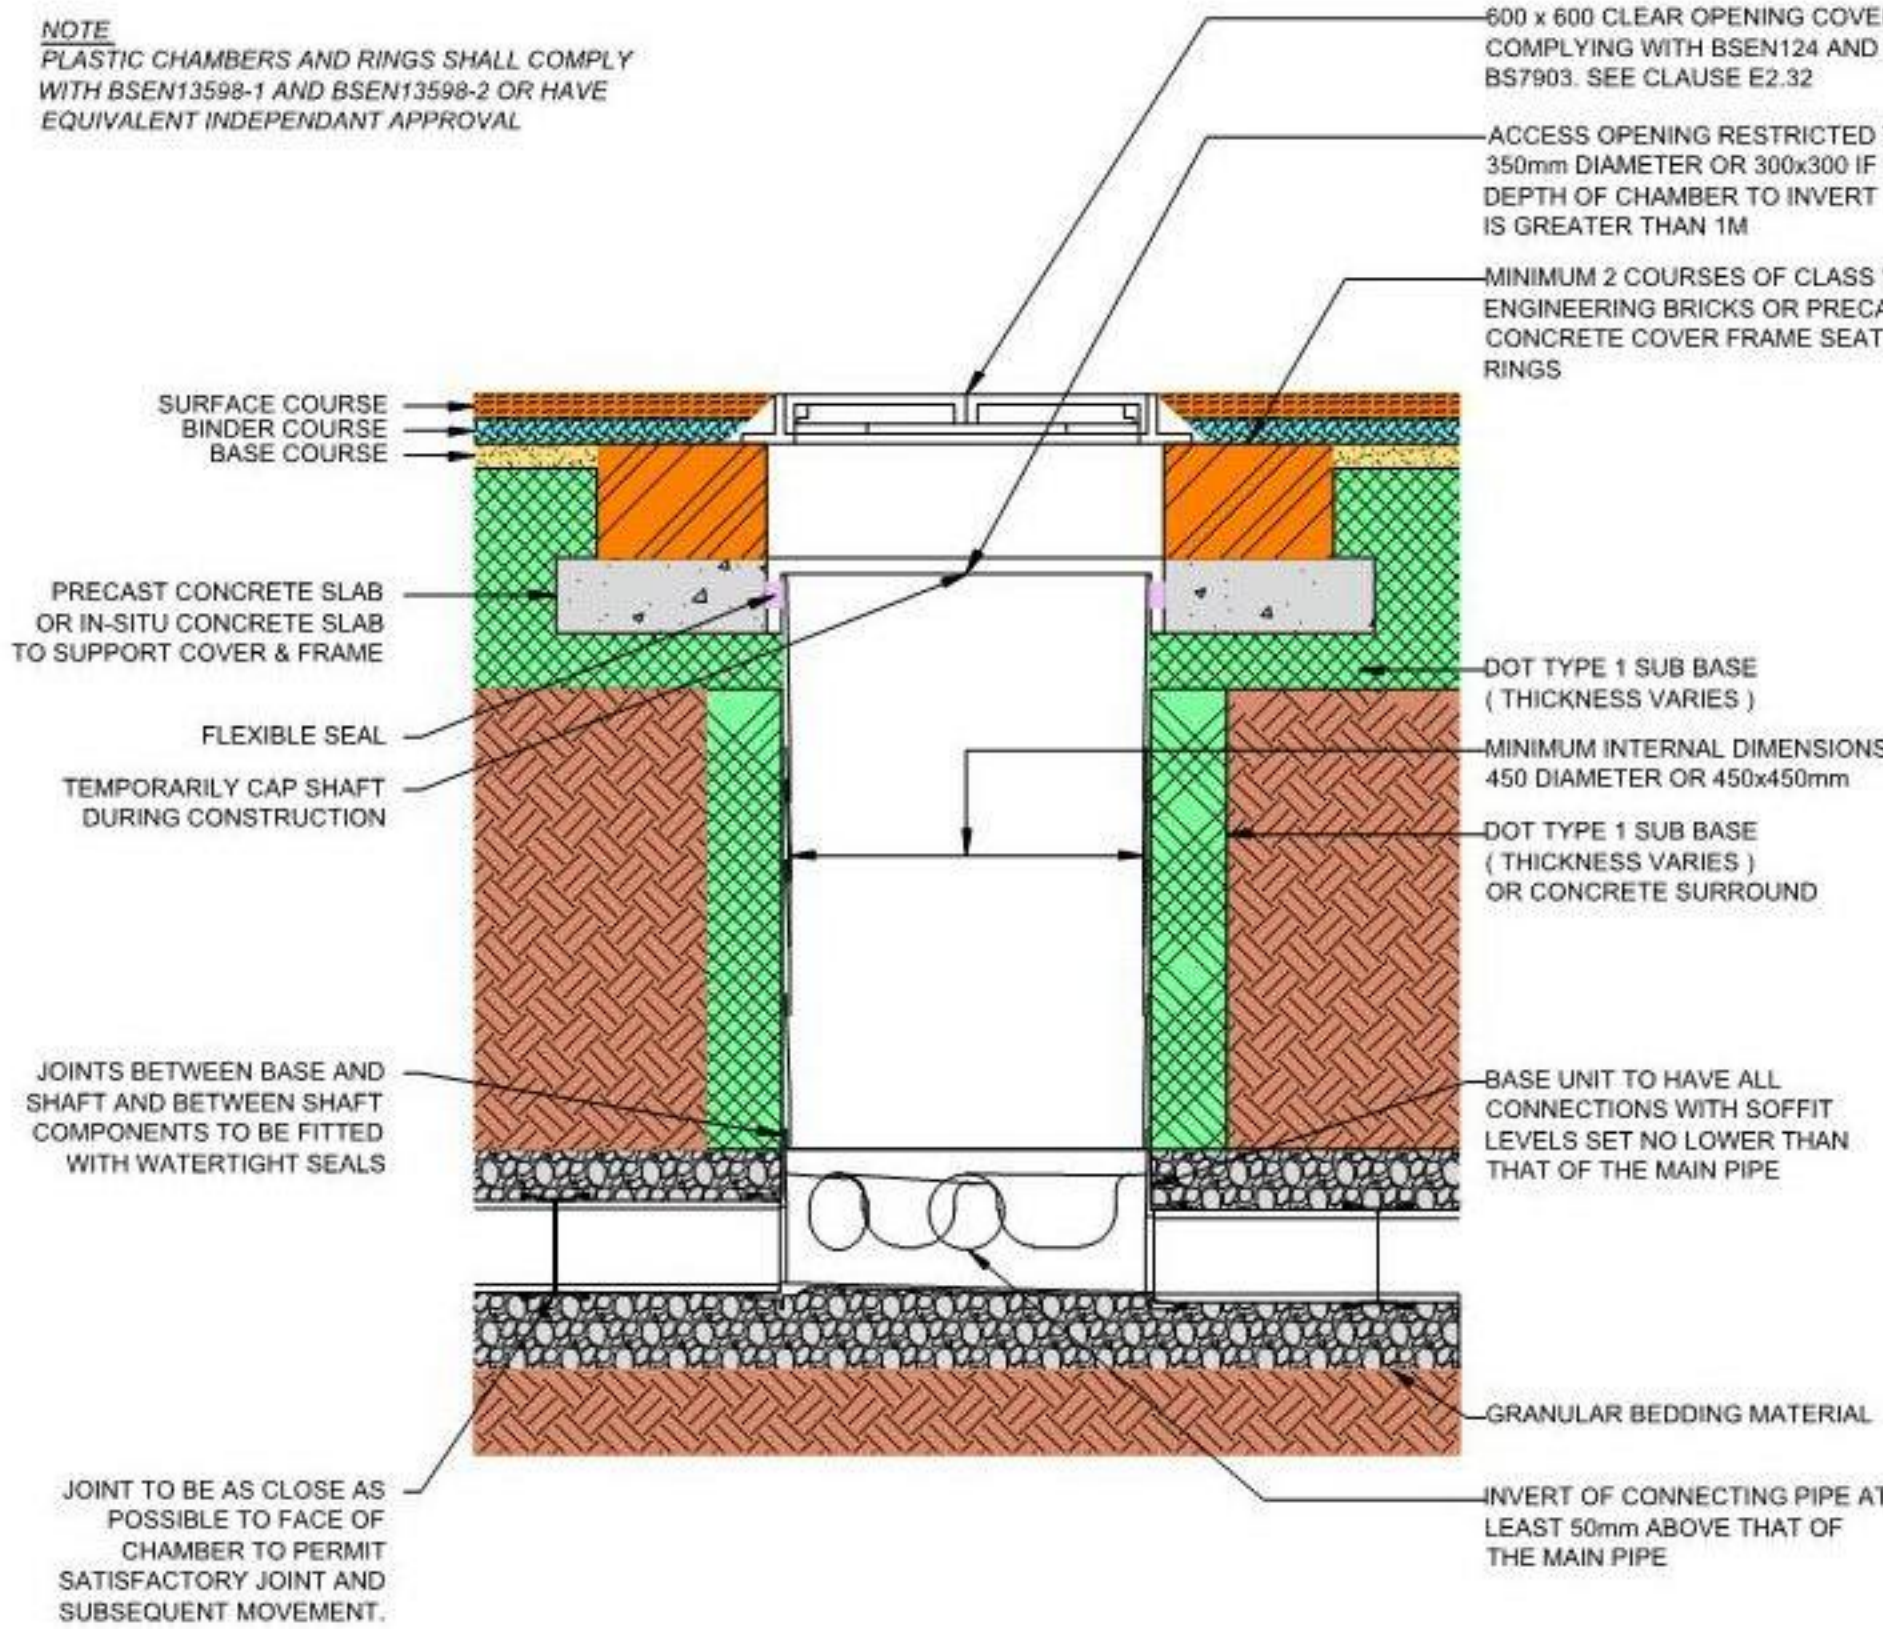

SEWERS FOR ADOPTION
INSPECTION CHAMBER
DETAIL No. PH-119

Suitability Code (as defined in BS1192)

Work In Progress (WIP)

S0 - Initial Status or WIP

Shared (Non-Contractual)

S1 - Suitable for Co-ordination
S3 - Suitable for Review & comment
S5 - Not Used
S7 - Suitable for AIM Authorisation

WIP to Published (Non-Contractual)

D1 - Suitable for Costing
D3 - Suitable for Contractor Design

S2 - Suitable for Information
S4 - Suitable for Stage Approval
S6 - Suitable for PIM Authorisation

D2 - Suitable for Tender
D4 - Suitable for manufacture/procurement

Published Documentation (Contractual)

A1, A2, A3, Etc - Approved and accepted as stage complete
B1, B2, B3, Etc - Partially signed off with minor comments from the Client

Published for AIM Acceptance

CR - As Construction Record Documentation

DO NOT SCALE FROM THIS DRAWING.

ALL DIMENSIONS TO BE CHECKED ON SITE.

FOR REFERENCED VIEWS REFER TO SERIES OF DRAWINGS

P01 | LSB | 22/10/20 | ISSUED FOR PRICING

rev by date description



BAM Design
An operating company of
BAM Construct UK Ltd
Architecture
Interior Design
3D Visualisation
Feasibility Studies
Structural Engineering
Environmental Services
Building Information Modelling

Centrium Business Park
Gerrits Way, St Albans
Hertfordshire, AL1 2PD
01727 894200
design@bam.co.uk
www.bam.co.uk

project: Dunsbury Hill Farm
Plot 4A

title: Below Ground Drainage Strategy
Sheet 1

scale: 1:200 @ A1
date: October 2020
project code: originator: volume: level: rev: 4330 Z4A D1
drg / doc ref: DHF-BMD-Z4A-ZZ-DR-P-58004-P01

purpose of issue: Issued for Pricing

BAM job no: dng. status

check: 4330 Z4A D1

rev: 4330 Z4A D1