




Produced 30 Sep 2021 from the Ordnance Survey MasterMap (Topography) Database and incorporating surveyed revision available at this date.

The representation of a road, track or path is no evidence of a right of way. The representation of features as lines is no evidence of a property boundary.

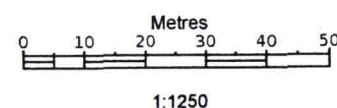

Supplied by: Latitude Mapping Ltd
Licence: © Crown Copyright and
database rights 2021 OS 100038864
Reference: OI1500236
Centre coordinates: 473419 98929


7c, Chandlers Cl, Hayling Island
PO11 9TH

SITE/LOCATION PLAN

**PROPOSED SIDE & REAR ADDITIONS.
7C, CHANDLERS CLOSE, HAYLING ISLAND, HANTS.
FOR MR & MRS J. CREESE.**




HAVANT BOROUGH
COUNCIL
05 APR 2022
RECEIVED

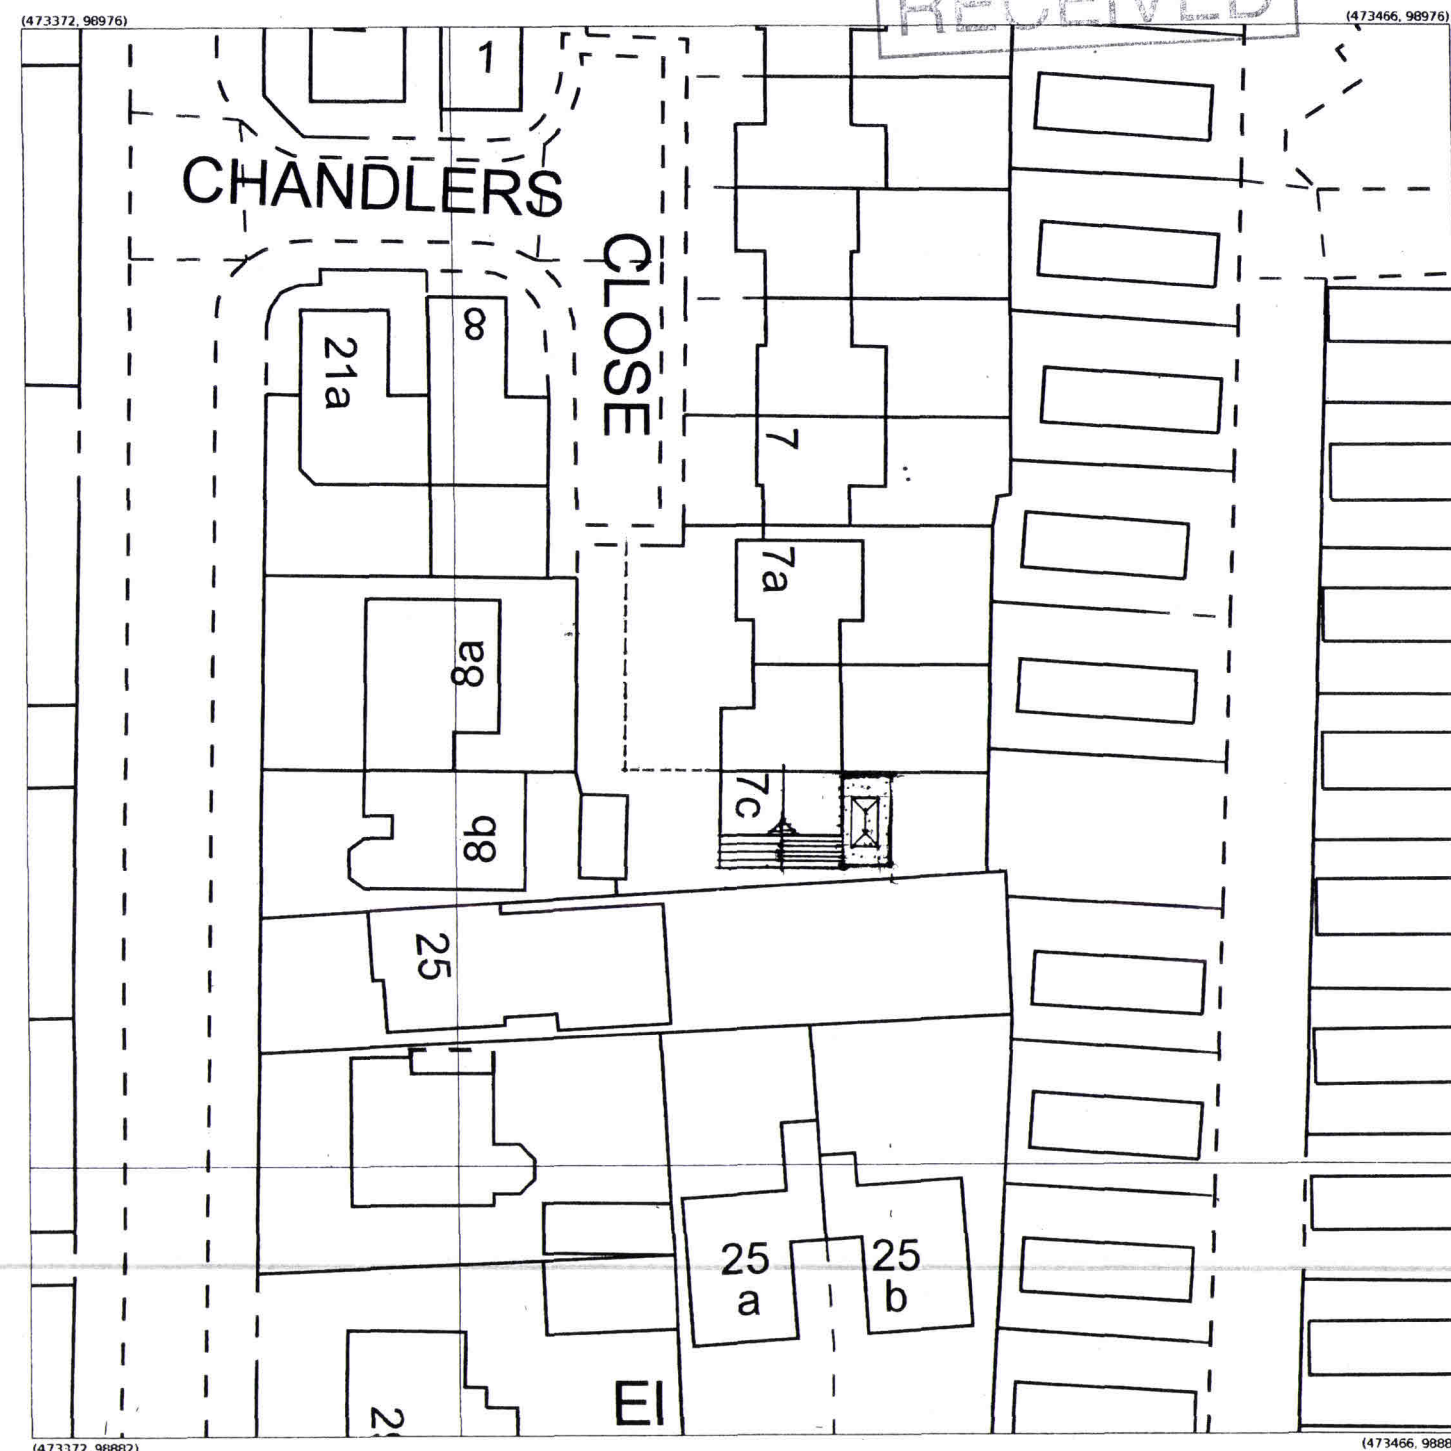

Produced 30 Sep 2021 from the Ordnance Survey MasterMap (Topography) Database and incorporating surveyed revision available at this date.

The representation of a road, track or path is no evidence of a right of way. The representation of features as lines is no evidence of a property boundary.

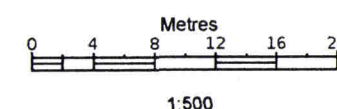

Supplied by: Latitude Mapping Ltd
Licence: © Crown Copyright and
database rights 2021 OS 100038864
Reference: OI1500237
Centre coordinates: 473419 98929

7c, Chandlers Cl, Hayling Island
PO11 9TH

REVISED PLANS APRIL 2022